




S W ELEVATION

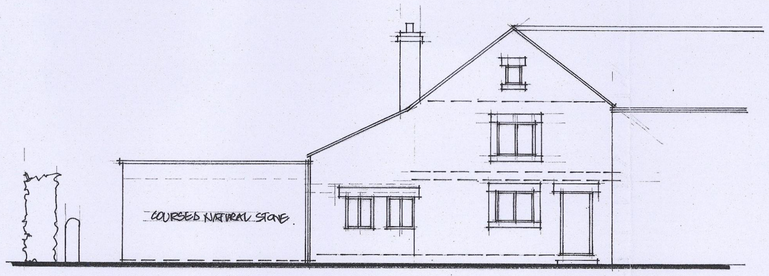


S E ELEVATION

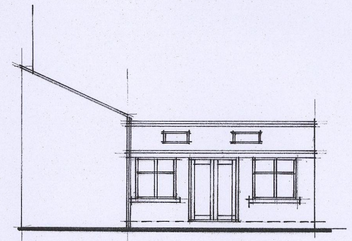


N W ELEVATION

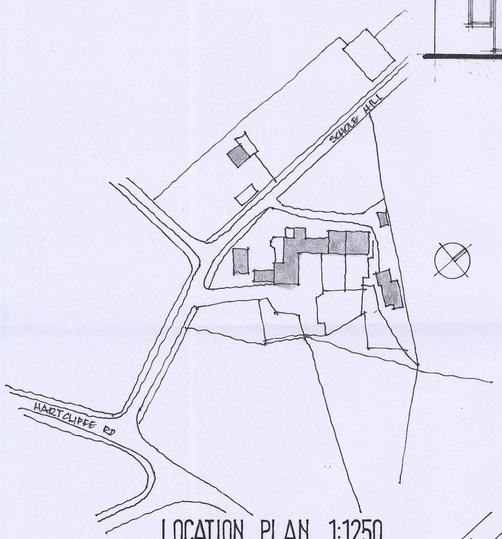

LOCATION PLAN 1:1250

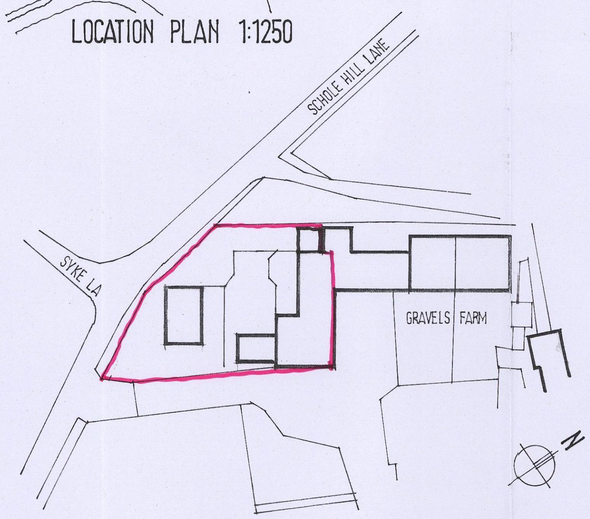

SITE PLAN 1:500

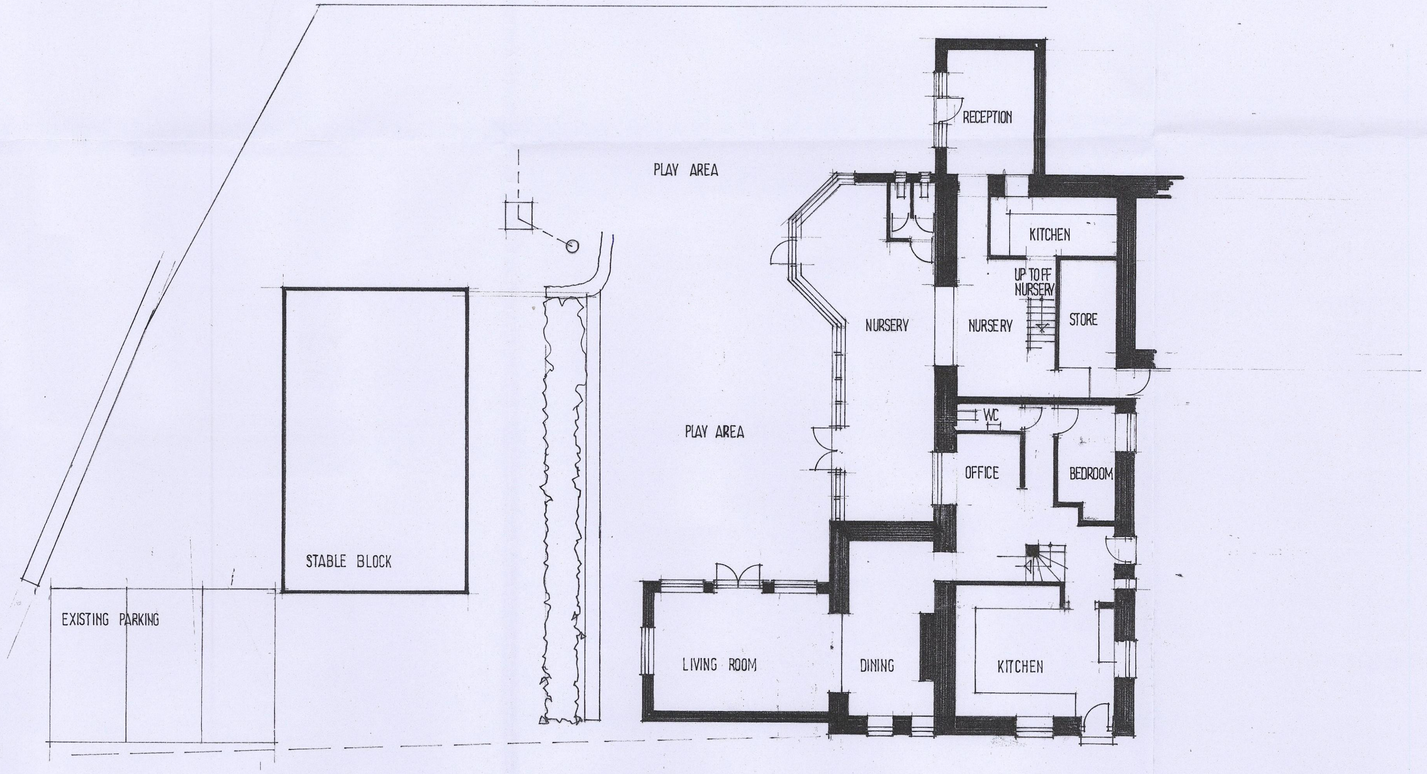

GROUND FLOOR PLAN

BDS
CORPORATE MAIL ROOM
24 FEB 2014
Received by:
ORIGINAL COPY

Ref.	Revision	Date

Client

CHILDS PLAY PENISTONE LTD

Project

THE OLD BARN
GRAVELS FARM
SCHOLE HILL LANE
PENISTONE S36 9AW


Title

SURVEY


Scale: 1:100 Drawn: SL

Date: JAN 14 Drawing No: U/9/1


BDS
BUILDING DESIGN SERVICES
15 Hunters Avenue Barnsley S70 6PL
TEL: 01226 733224

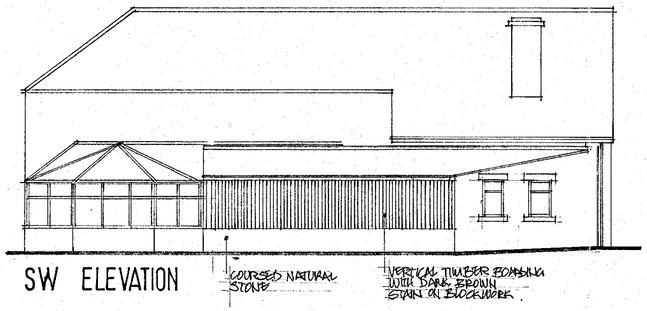


SW ELEVATION

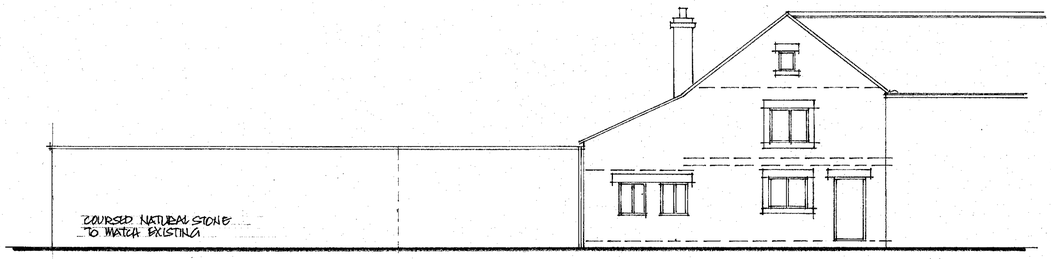


SE ELEVATION

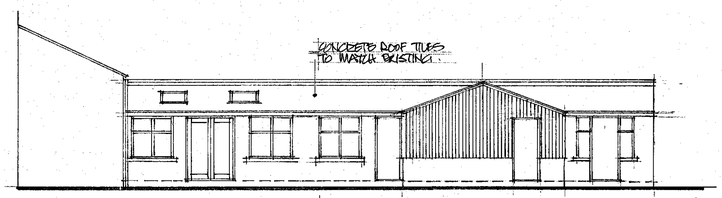


NW ELEVATION

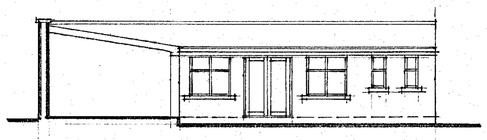

NE ELEVATION

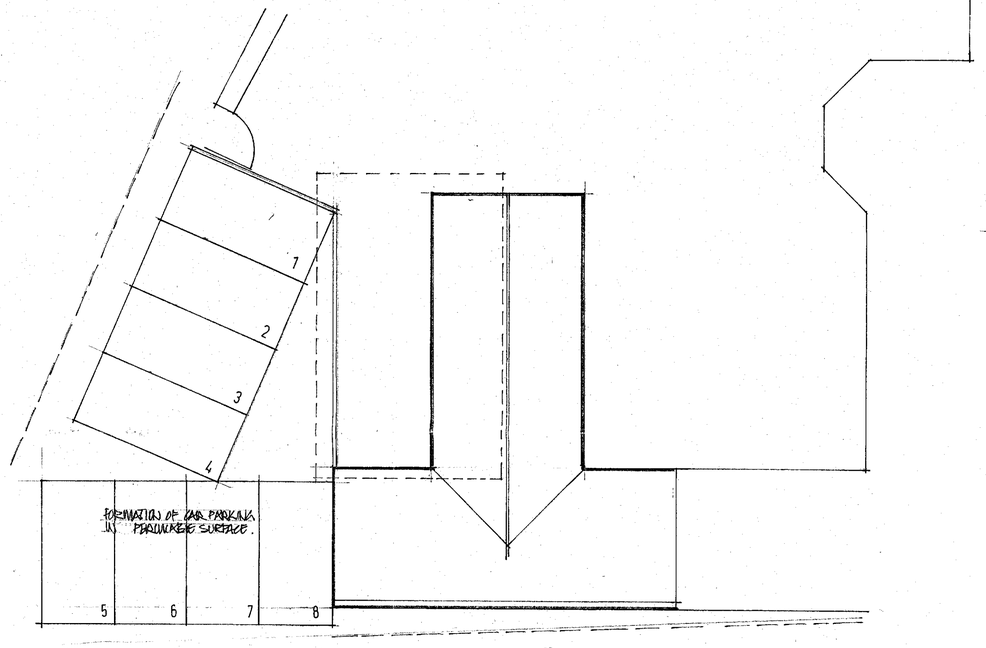

ROOF PLAN 1:100

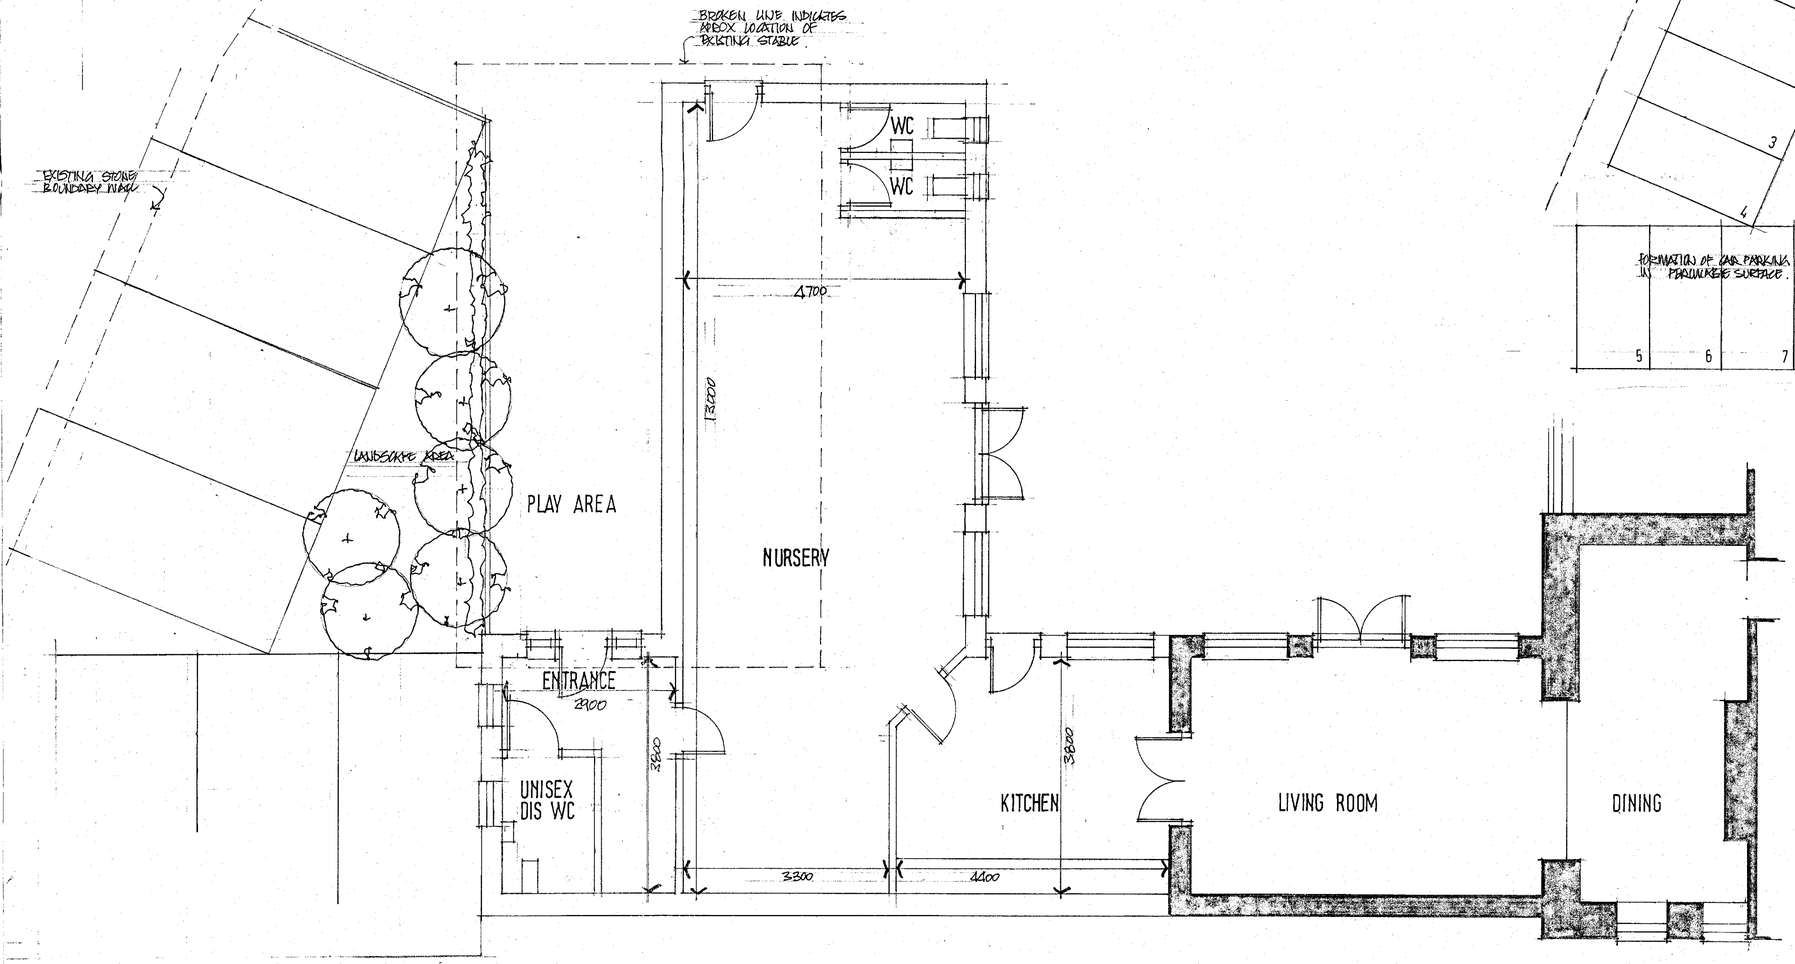

GROUND FLOOR PLAN

BMBC
CORPORATE MAIL ROOM
24 FEB 2014
Received by:
ORIGINAL COPY

Ref.	Revision	Date

Client
CHILDS PLAY PENISTONE LTD

Project
THE OLD BARN
GRAVELS FARM
SCHOLE HILL LANE
PENISTONE S36 9AW

Title
DETAILED PROPOSALS

Scale: 1:50 1:100 Drawn: SL
Date: JAN 14 Drawing No: U/9/2

BDS
BUILDING DESIGN SERVICES
15 Hunters Avenue Barnsley S70 6PL
TEL: 01226 733224