

DO NOT SCALE
All dimensions in Millimetres unless specified otherwise and subject to verification on site

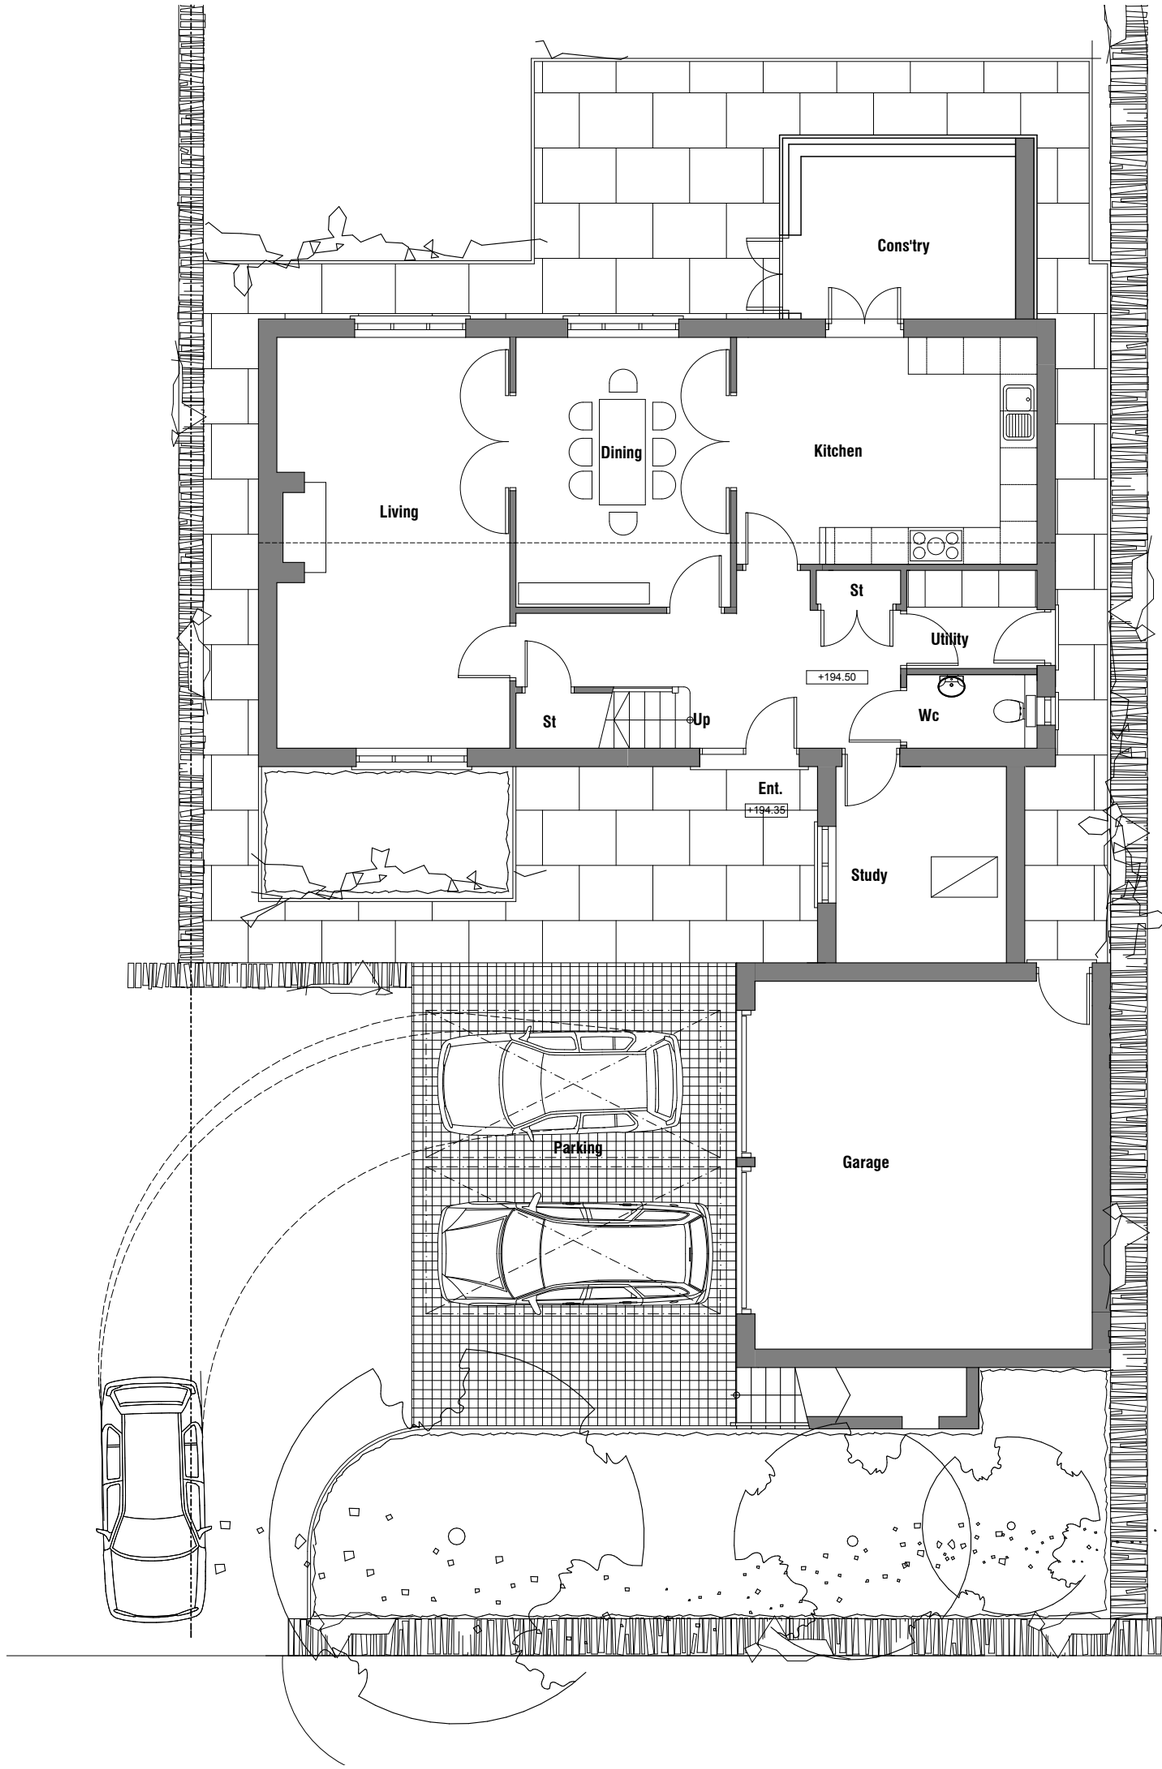

GROUND FLOOR PLAN
PLOT A9
NEW BUILD

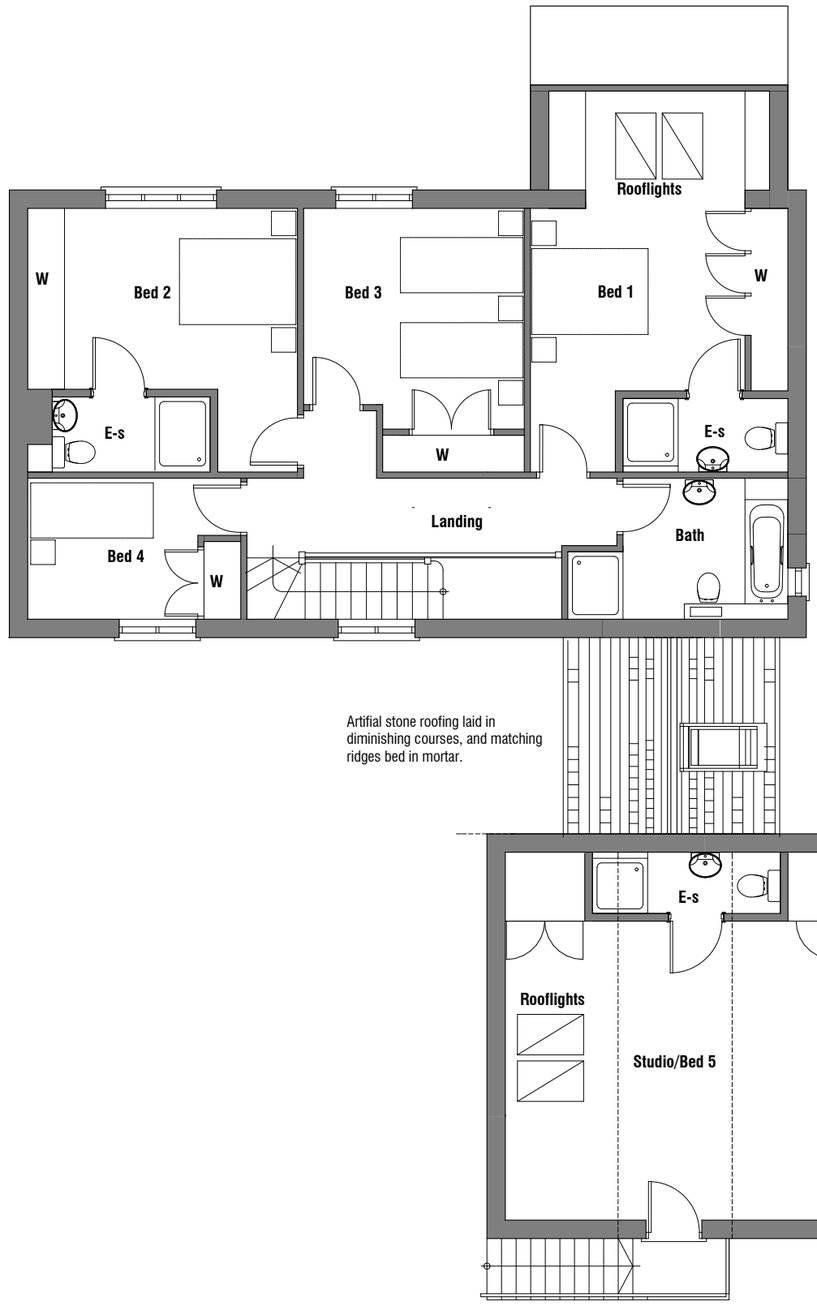

FIRST FLOOR PLAN
PLOT A9
NEW BUILD

PLANNING

PROPOSED RESIDENTIAL DEVELOPMENT
NETHER MILL FARM
PENISTONE
SOUTH YORKSHIRE

PLOT A9
PROPOSED FLOOR PLANS

CHRIS CARR
ARCHITECTS

Orchard Farm, Goathland,
Whitby, YO22 5JX
Tel: (01947) 896051 Fax: (01947) 896001
email: chris@cca-arch.co.uk

Scale.	1:100 @ A3	Drawn.	
Date.	07.03.13	Ref. No.	11.050
DWG. No.	046	Rev.	

This drawing and the copyright is the Architects property and maybe used or reproduced only by agreement. All Dimensions in Millimetres Unless specified otherwise and subject to verification on site.