

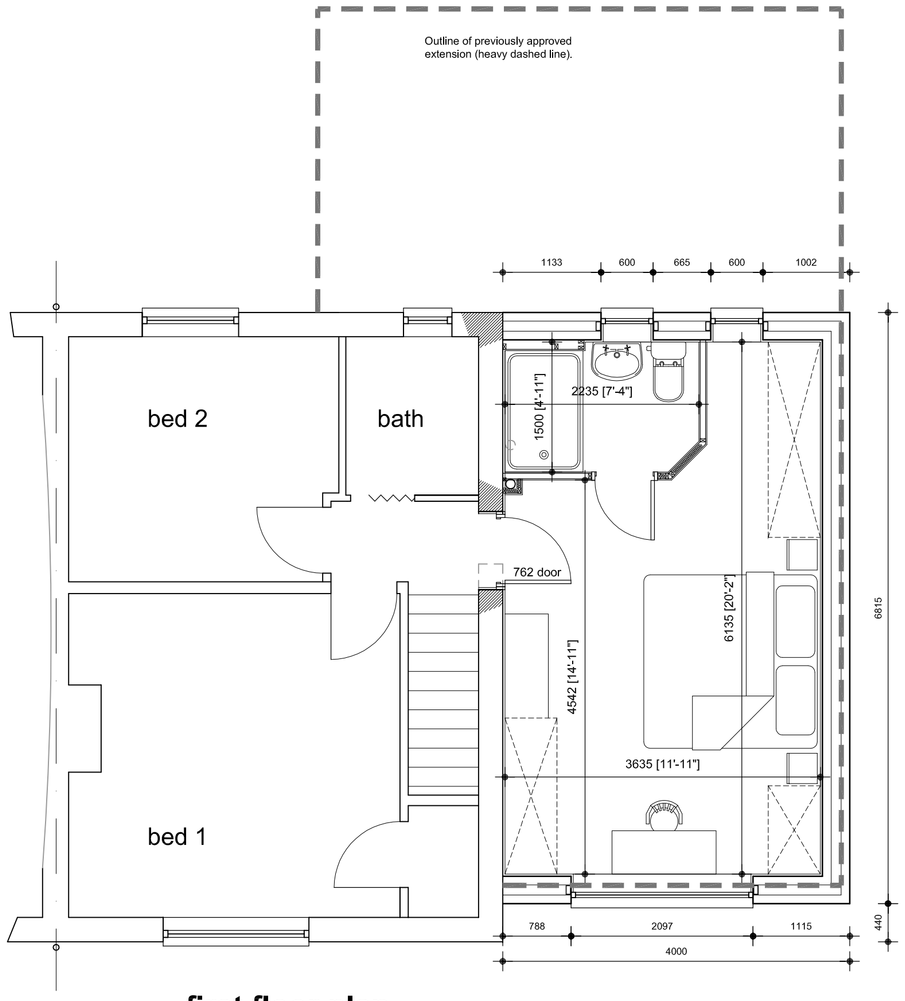



first floor plan Scale: 1/50

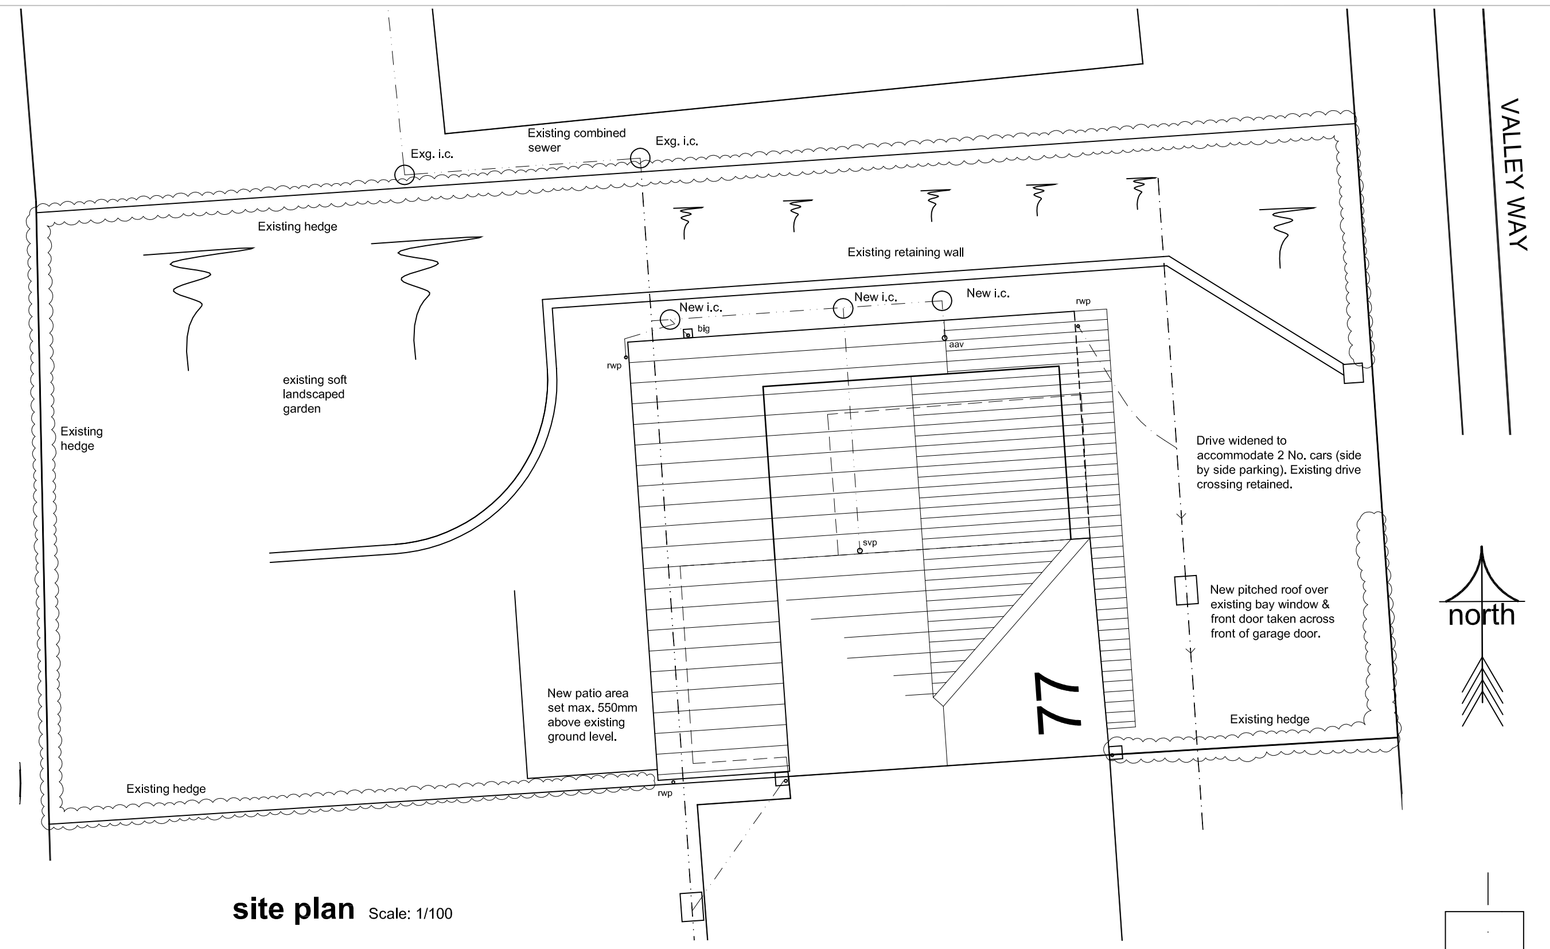


site plan Scale: 1/100

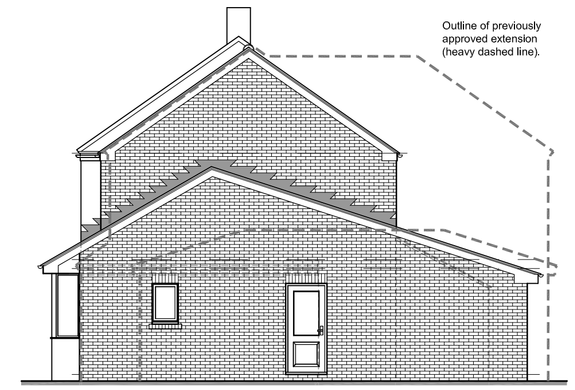


side elevation Scale: 1/100

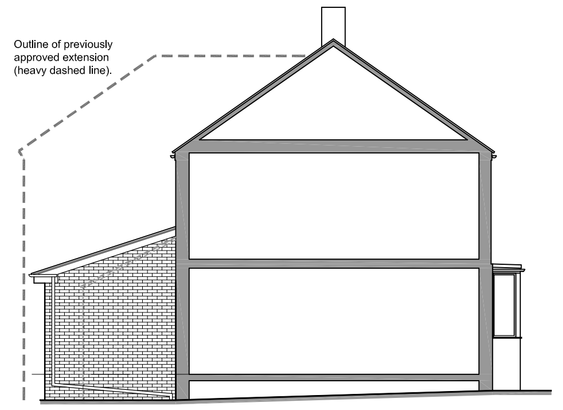


side elevation Scale: 1/100

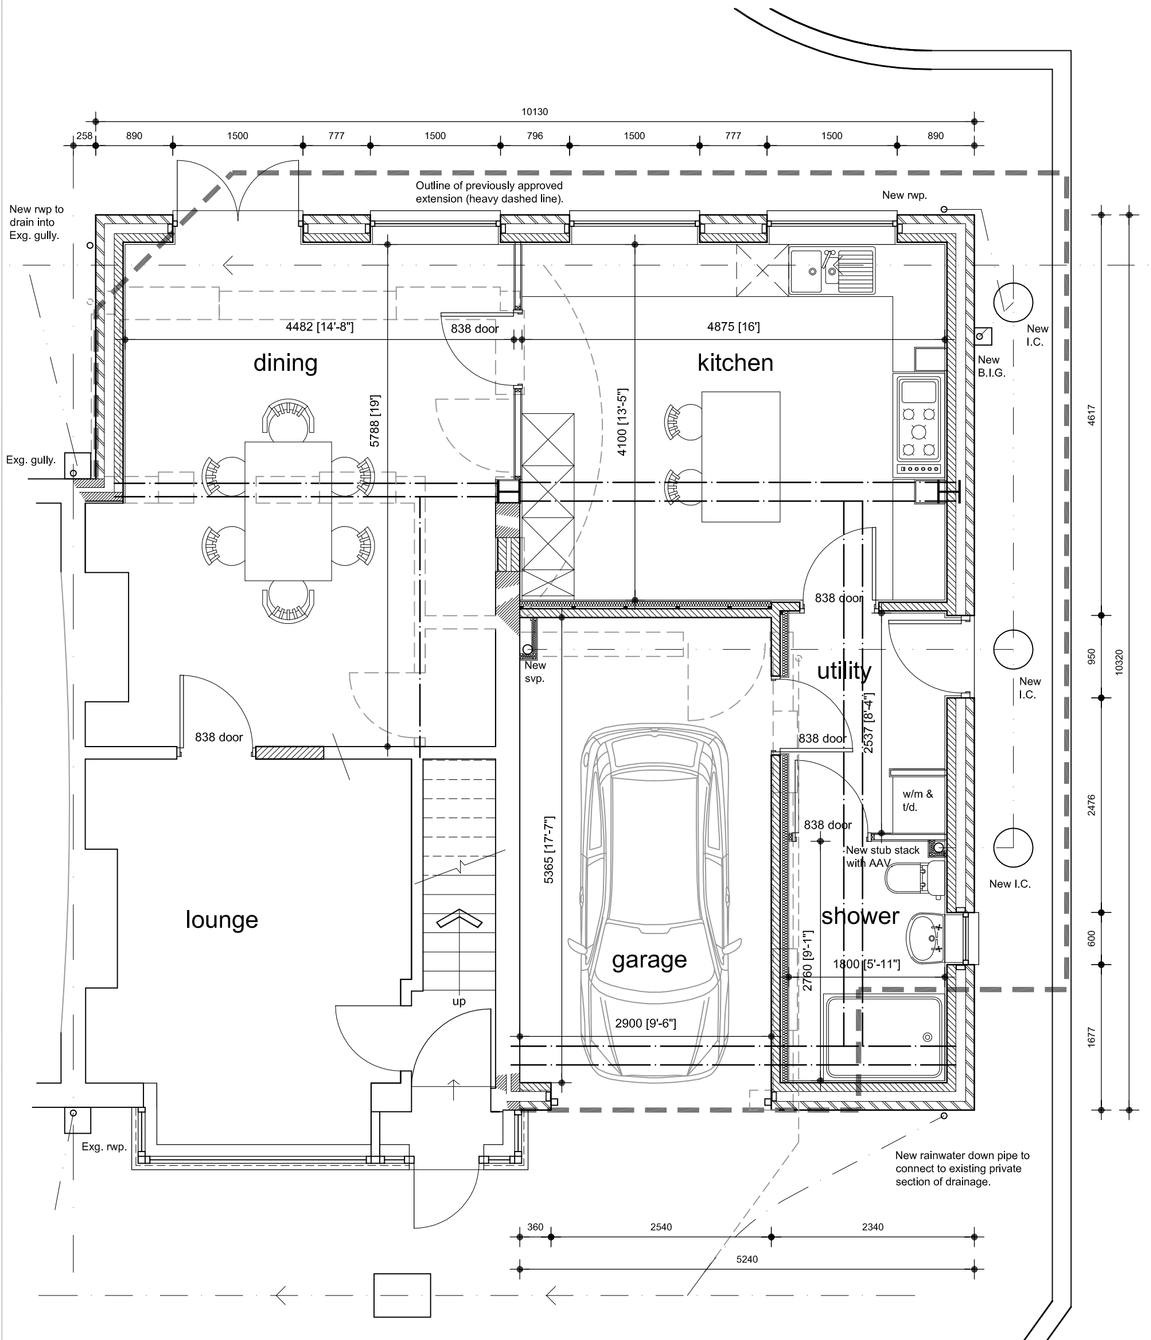

ground floor plan Scale: 1/50

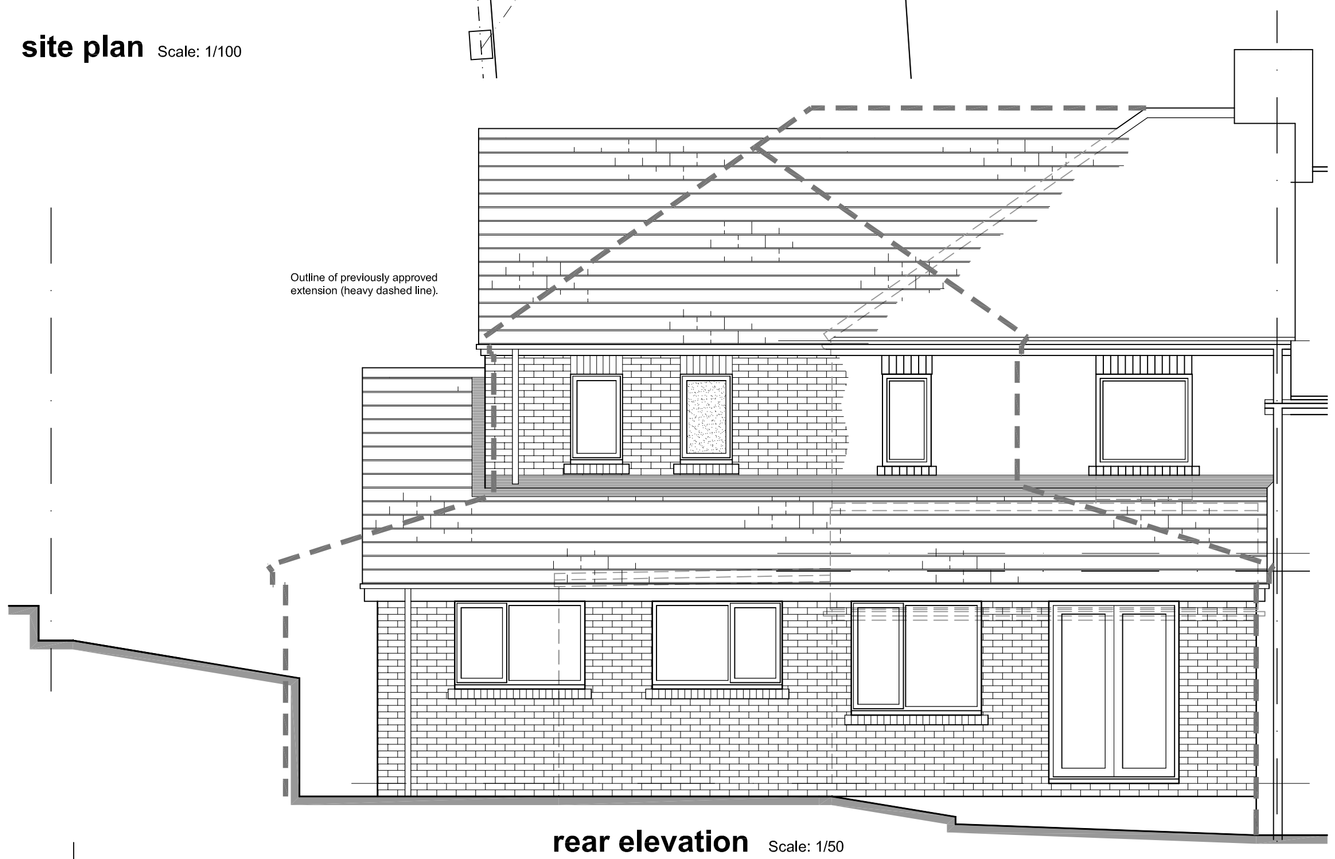

rear elevation Scale: 1/50

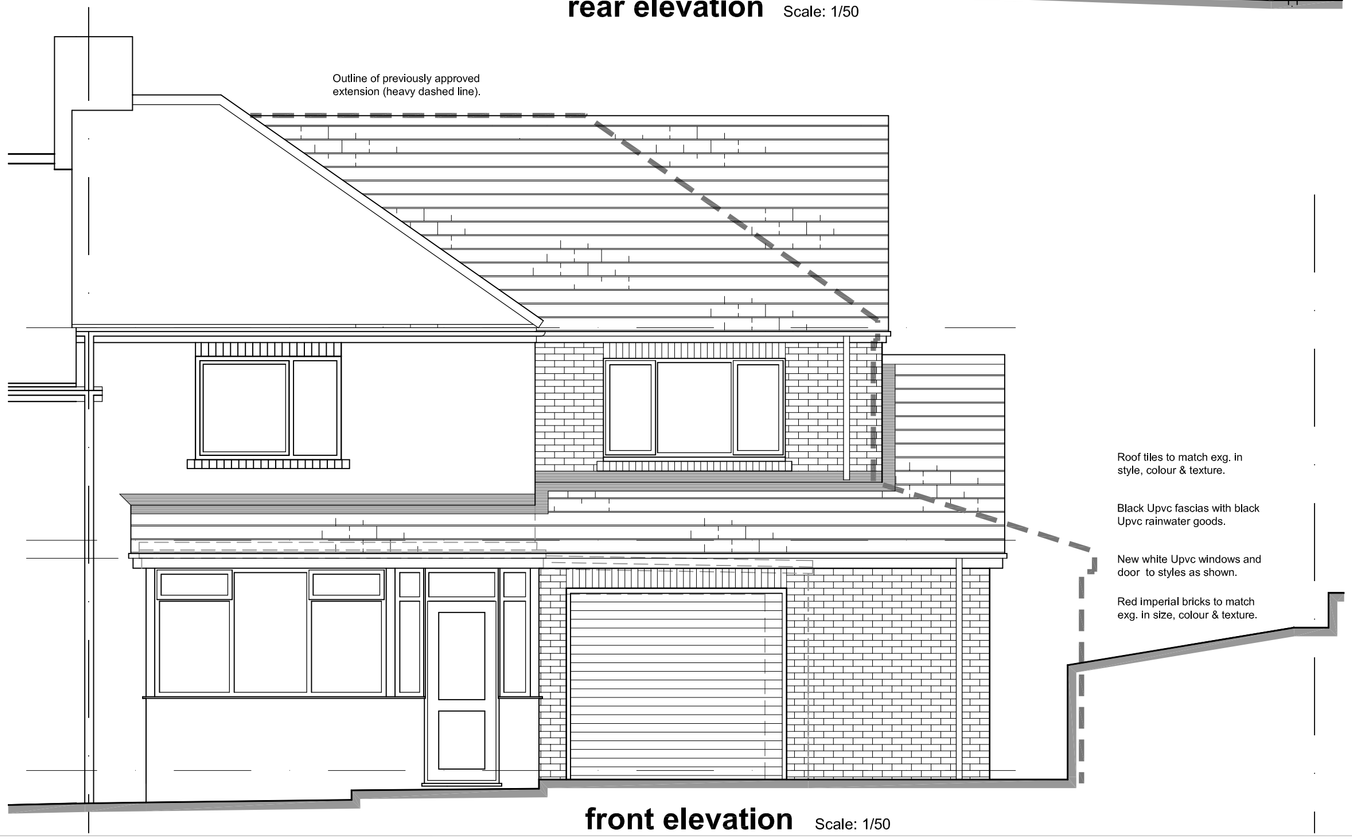

front elevation Scale: 1/50

Rev. A *By. TTB* *10/03/2017*

Extension amended after discussions with Planning officer and client.

REVISION:

TITLE

PLANS AS PROPOSED

PROJECT

PROPOSED EXTENSION

AT

77 VALLEY WAY
HOYLAND
BARNSLEY
S74 9AS

FOR

MRS S ALLEN

SCALE (A1)	*DATE*	*DRAWN*
1/50 + 1/100 + 1/200	JAN 2017	TTB

PROJECT NO	*DRAWING NO*	*REVISION*
353	**02**	**A**

Barber Design Limited
21 Mountbatten Drive
Burncross
Sheffield
S35 1WF
Tel: (0114) 2460608
Mob: 0776 7072109
Email: todd@barberdesignltd.co.uk

© COPYRIGHT EXISTS ON THE DESIGNS AND INFORMATION SHOWN ON THIS DRAWING
All dimensions to be verified on site prior to commencing any work DO NOT SCALE FROM DRAWING