


Drawing No.	Rev No.
MAL001 -001	

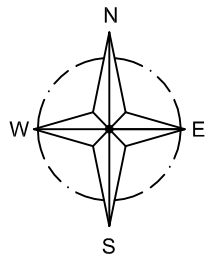

INDICATIVE ONLY

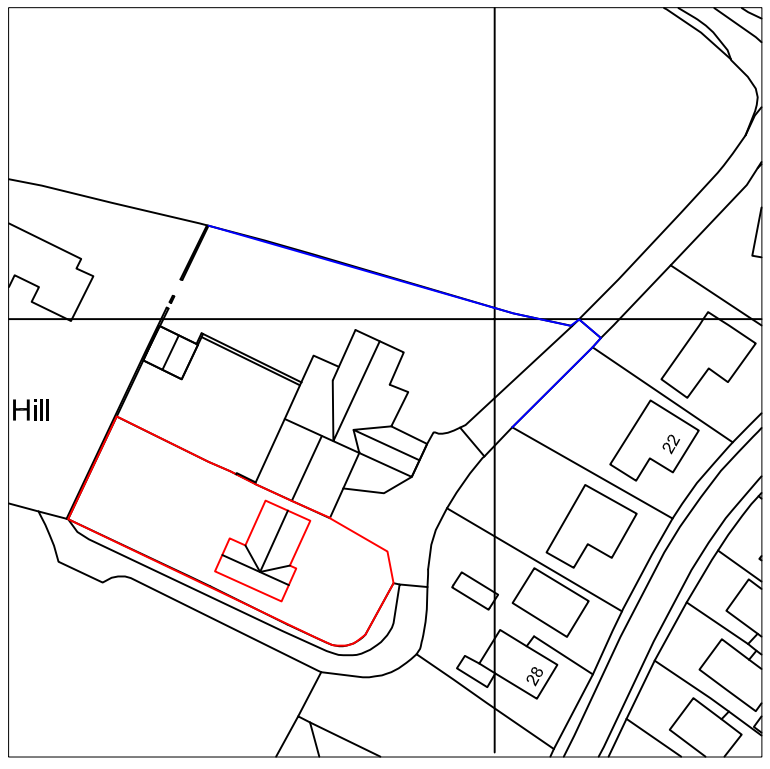

LOACATION PLAN
SCALE 1:1250 AT A3

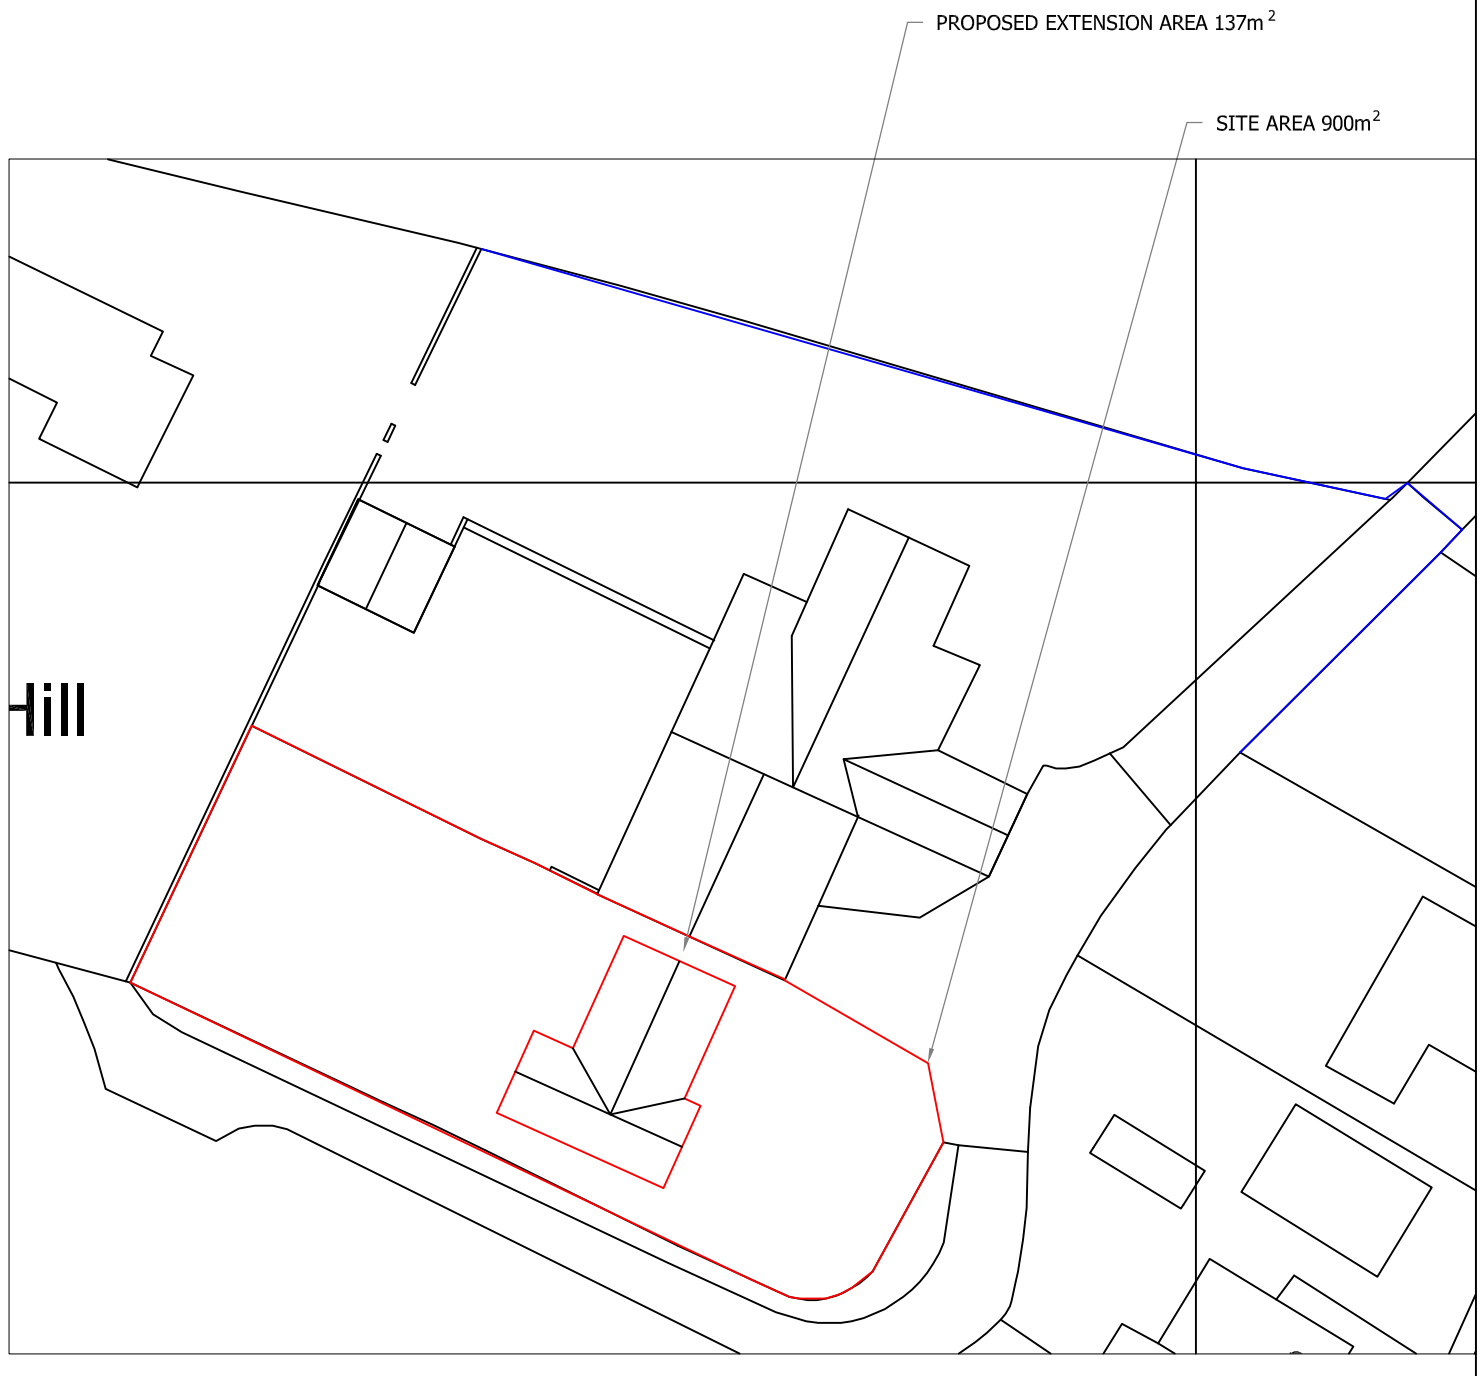

SITE PLAN
SCALE 1:500 AT A3

DO NOT SCALE: Contractor to check all dimensions and report any omissions or errors

NOTES

Rev	Description	By	Chk	App	Date

JRB DESIGNS Ltd
1 Saville Road
Cudworth
Barnsley
S72 8LT
Tel: 01226 383542
Fax: 01226 380078
Mob: 07970 541192
Email: john@jrbdesigns.co.uk

This drawing is copyright. © jrbdesigns Ltd.

Client
MR A LINDLEY

Drawing Title
SITE PLANS

Address
PLOT 3 HUNGER HILL FARM
HAIGH HEAD ROAD
HOYLANDSWAINE

Project Title:
PROPOSED TWO STOREY DETACHED HOUSE

Purpose of Issue:
PLANNING

Drawing Status
FIRST ISSUE

Scale at A3	Drawn By	Date	
AS SHOWN	JRB	25/05/2010	
Checked By	Date	Approved By	Date
AL	25/05/2010	AL	25/05/2010
Project No.	Drawing No.		Revision
MAL001	001		-

APPROVAL [X] INFORMATION [ ] TENDER [ ] CONTRACT [ ] CONSTRUCTION [ ]