



SECTION 1
SCALE: H 1:50,V 1:50. DATUM: 158.000

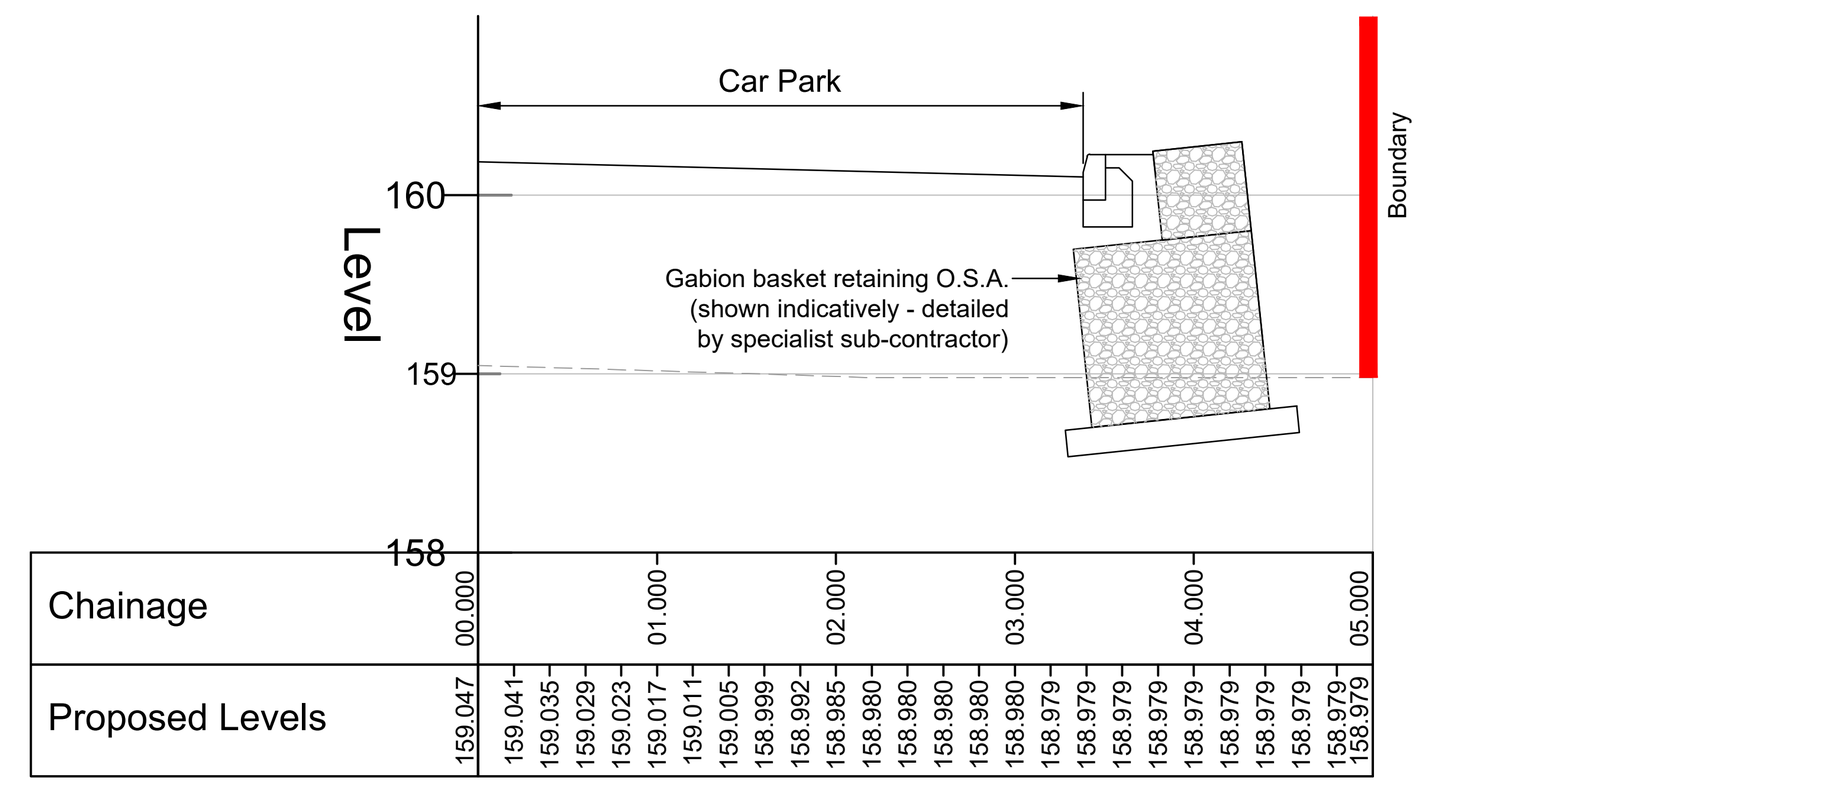


SECTION 2
SCALE: H 1:50,V 1:50. DATUM: 158.000

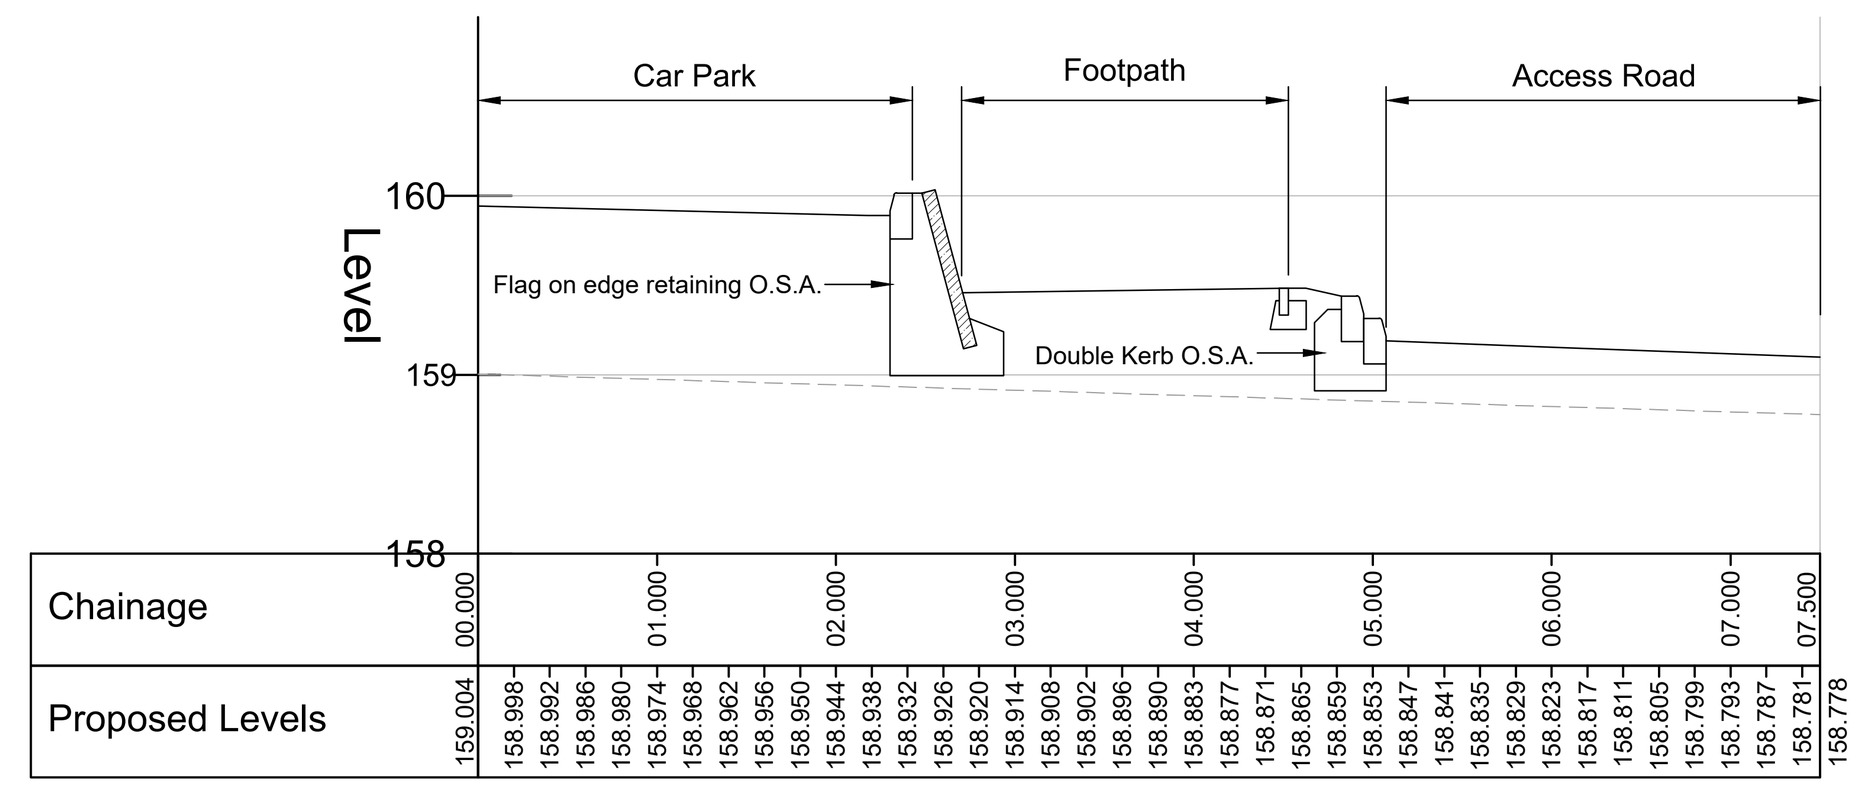

Notes

1. Do not scale this drawing. All dimensions must be checked/ verified on site. If in doubt ask.
2. This drawing is to be read in conjunction with all relevant architects, engineers and specialists drawings and specifications.
3. All dimensions in millimetres unless noted otherwise. All levels in metres unless noted otherwise.
4. Any discrepancies noted on site are to be reported to the engineer immediately.
5. Refer to MRT-BWB-ZZ-ZZ-DR-C-0000 for Civil Engineering Design Notes.

Key Plan

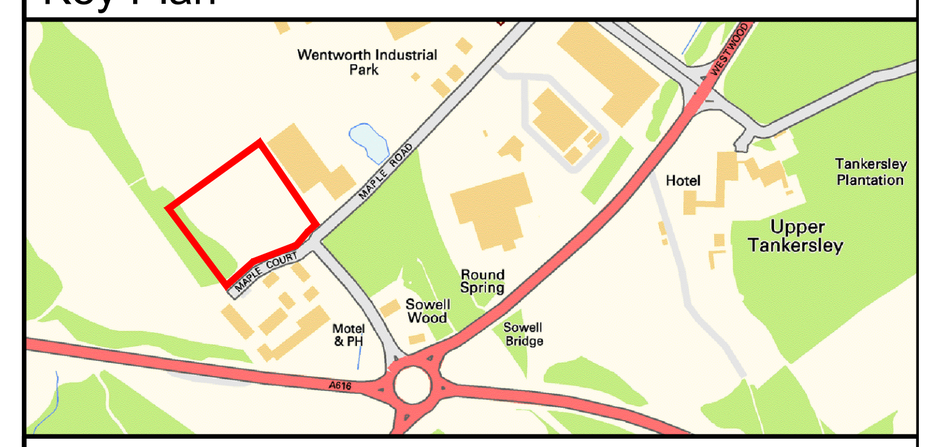

Legend

- Site Boundary (omitted for clarity)
- Proposed Major Contour
- Proposed Minor Contour
- Tree Protection Fencing - refer to Surface Property drawings
- Retaining structure (RH = retained height)

FOR PRICING PURPOSES ONLY

Rev	Date	Details of issue / revision	Drw	Rev
T3	19.07.19	Revised site plan shown, drawing number updated	LA	RAL
T2	15.07.19	Revised site plan shown	LA	RAL
T1	11.07.19	Tender Issue	CG	KMJ
DT1	29.06.19	Draft Tender Issue	CG	KMJ
P3	07.05.19	Revised to suit latest Architect's layout	CG	RAL
P2	15.11.18	Revised to suit latest Architect's layout	MR	RAL
P1	03.04.18	Preliminary Issue	MR	SCS

Issues & Revisions

BWB
CONSULTANCY | ENVIRONMENT
INFRASTRUCTURE | BUILDINGS

- ☐ Birmingham | 0121 233 3322
- ■ Leeds | 0113 233 8000
- ☐ London | 020 7407 3879
- ☐ Manchester | 0161 233 4260
- ☐ Nottingham | 0115 924 1100

www.bwbconsulting.com

Client
RULA Developments Ltd

Project Title
Land Off Maple Road Tankersley

Drawing Title
Proposed Finished Levels

Drawn:	M. Ross		Reviewed:	R. Leyland	
BWB Ref:	LDH 2179	Date:	Apr '18	Scale@A0:	1:250

Drawing Status
Tender

Project - Originator - Zone - Level - Type - Role - Number	Status	Rev
MRT-BWB-DGT-XX-M3-D-600	D2	T3