

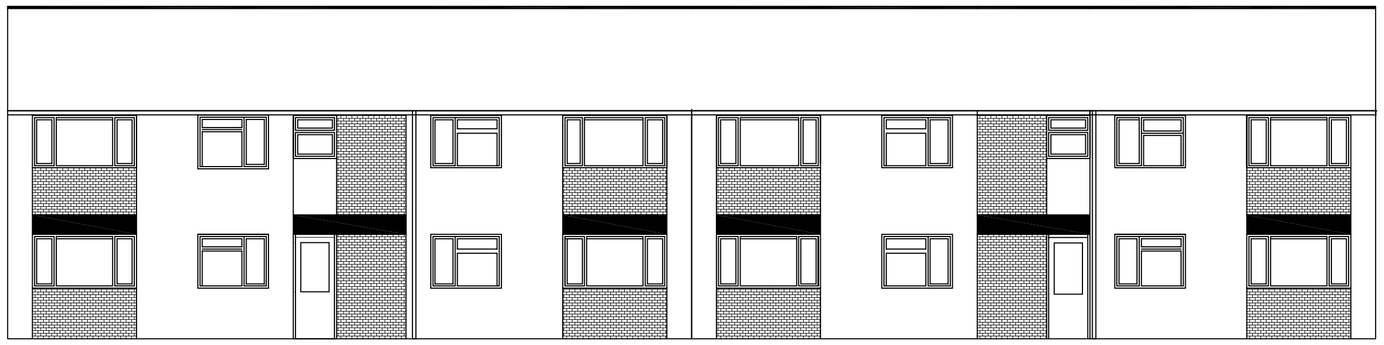


Existing South Elevation

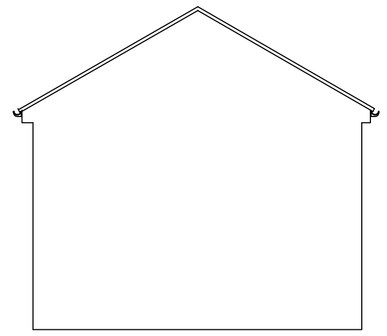


Existing West Elevation

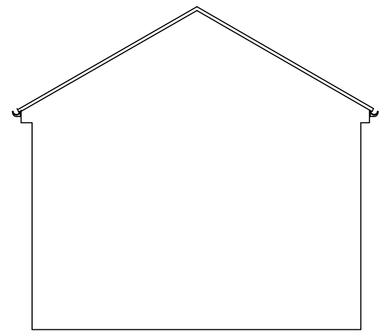


Existing East Elevation



Proposed South Elevation

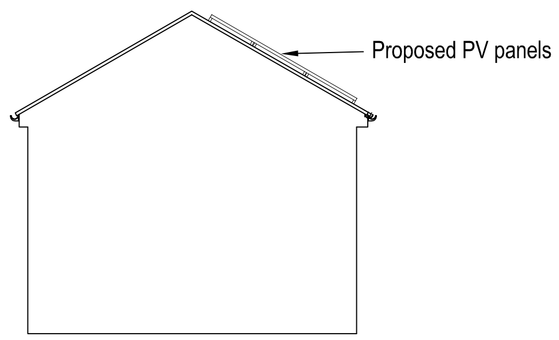


Proposed West Elevation

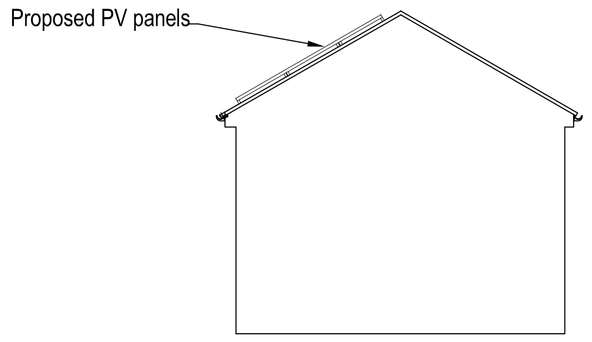

Proposed East Elevation



Existing Roof Plan

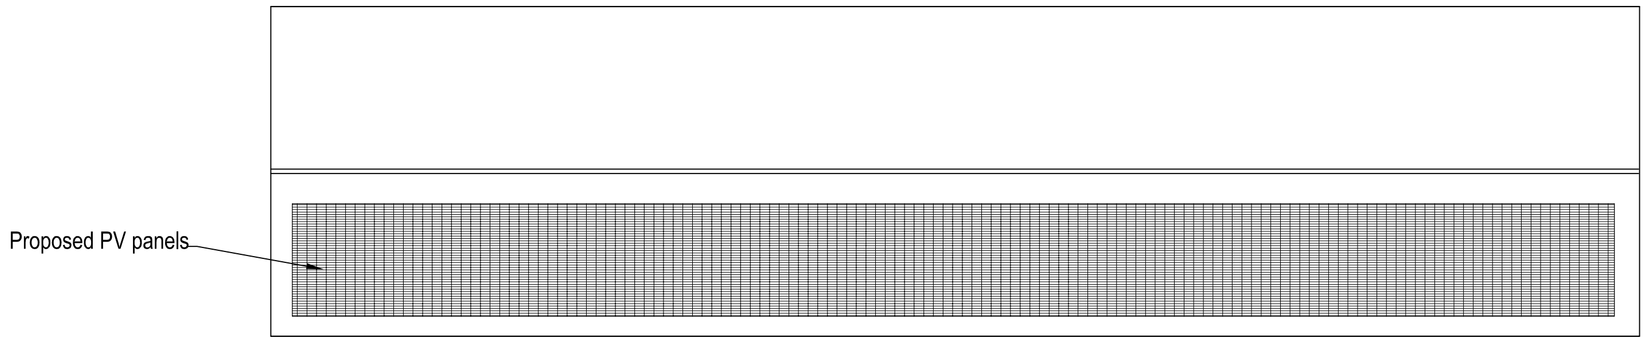

Proposed Roof Plan

REV	DATE	DESCRIPTION

The contractor is to comply in all respects with the current Building Regulations and is to check all site dimensions and levels.
Do not scale from the drawing, use written dimensions. To be read in conjunction with Pre-Tender Health & Safety Plan / Preliminaries Section (Section A34 etc).
Ordnance Survey mapping reproduced by permission of WMDC & Controller of HM Stationery Office Crown Copyright, WMDC OS licence No LA076406

NPS NORTH EAST LTD
NAVIGATION HOUSE
WHISTLER DRIVE, CASTLEFORD
WEST YORKSHIRE. WF10 5HX
TEL: 01977 628300 FAX: 01977 628301
EMAIL: enquiries@nps-ne.co.uk

Head Office:
Lancaster House, 16 Central Avenue, St Andrews Business Park,
Norwich, NR7 0HR Tel: 01603 706000 Fax: 01603 706001

Other Office locations can be found on website : www.nps.co.uk

PROJECT: 77-91 & 117-131 Aldham House Lane Wombwell Barnsley	CLIENT: Berneslai Homes
	CAD FILE REF: — DATE: Aug 2011 SCALE: 1:100
SUBJECT: Proposed Photo Voltaic Installation	REV: — DRAWN: JM CHECKED: —
	PROJECT NR: AG10.113 DRAWING NR: AHL 02

© NPS This drawing may not be reproduced in any form without prior written agreement