




REAR ELEVATION

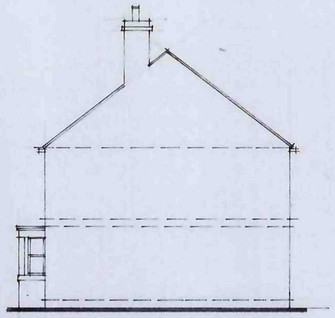


SIDE R

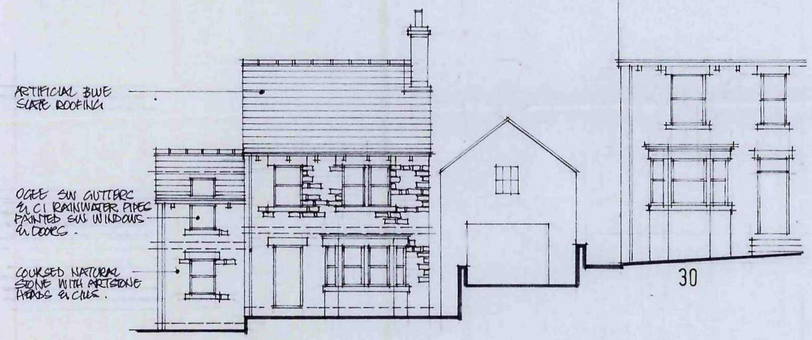


FRONT ELEVATION

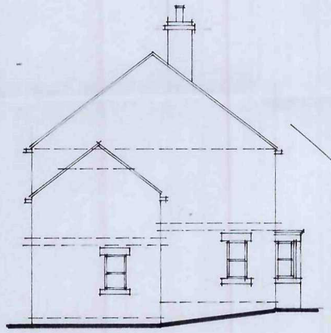


SIDE L

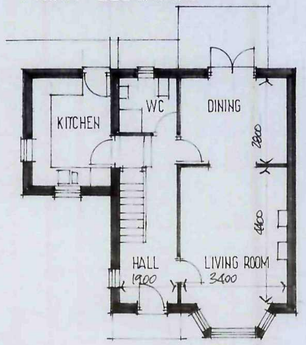


GROUND FLOOR PLAN

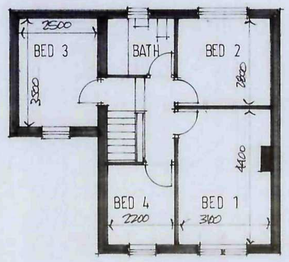

FIRST FLOOR PLAN

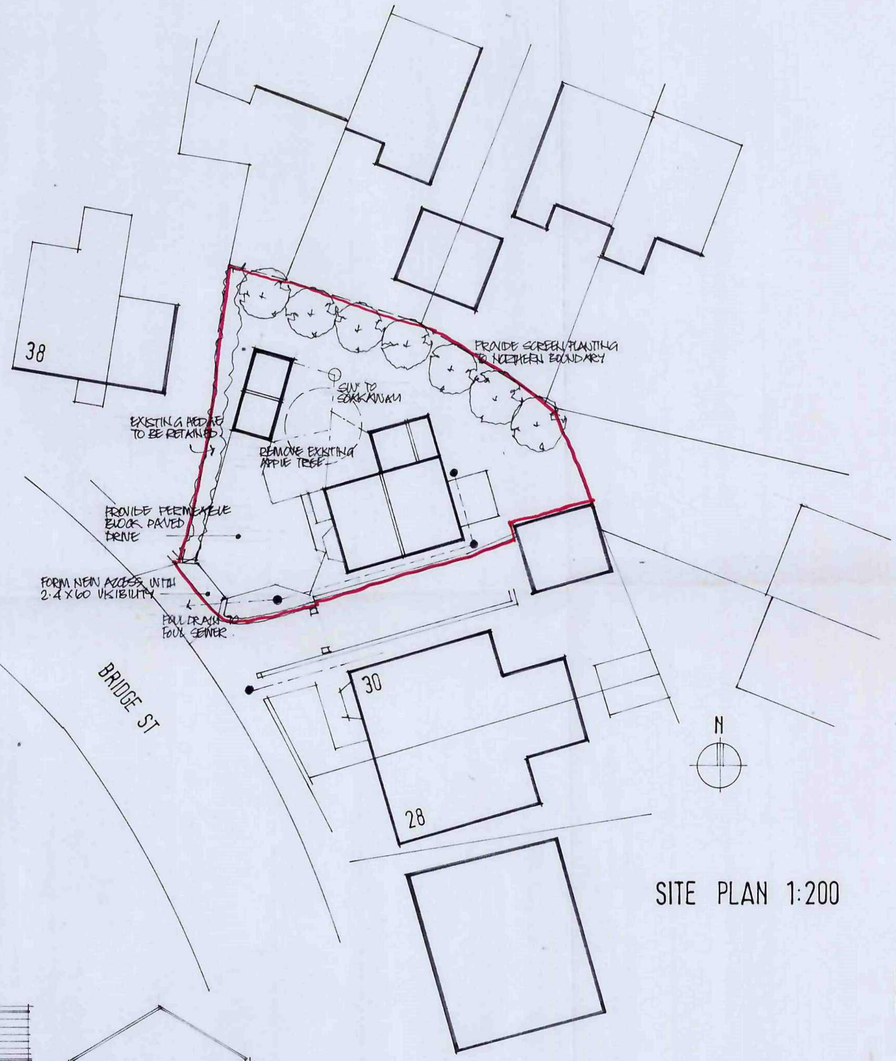

SITE PLAN 1:200

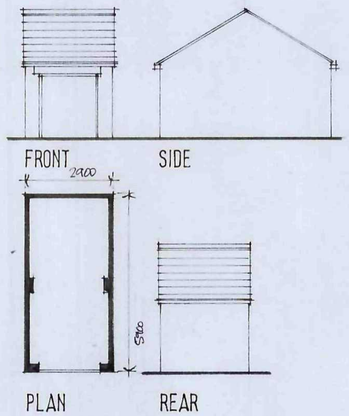

GARAGE DETAILS

Ref	Revision	Date

Client

MR D FIELDSEND

Project

LAND ADJACENT 30 BRIDGE ST
PENISTONE

Title

DETAILED PLANS

Scale: 1:100 1:200 Drawn: SL

Date: MARCH 11 Drawing No: R/12/2

BDS
BUILDING DESIGN SERVICES
15 Hunters Avenue Barnsley S70 6PL
TEL: 01226 733224