

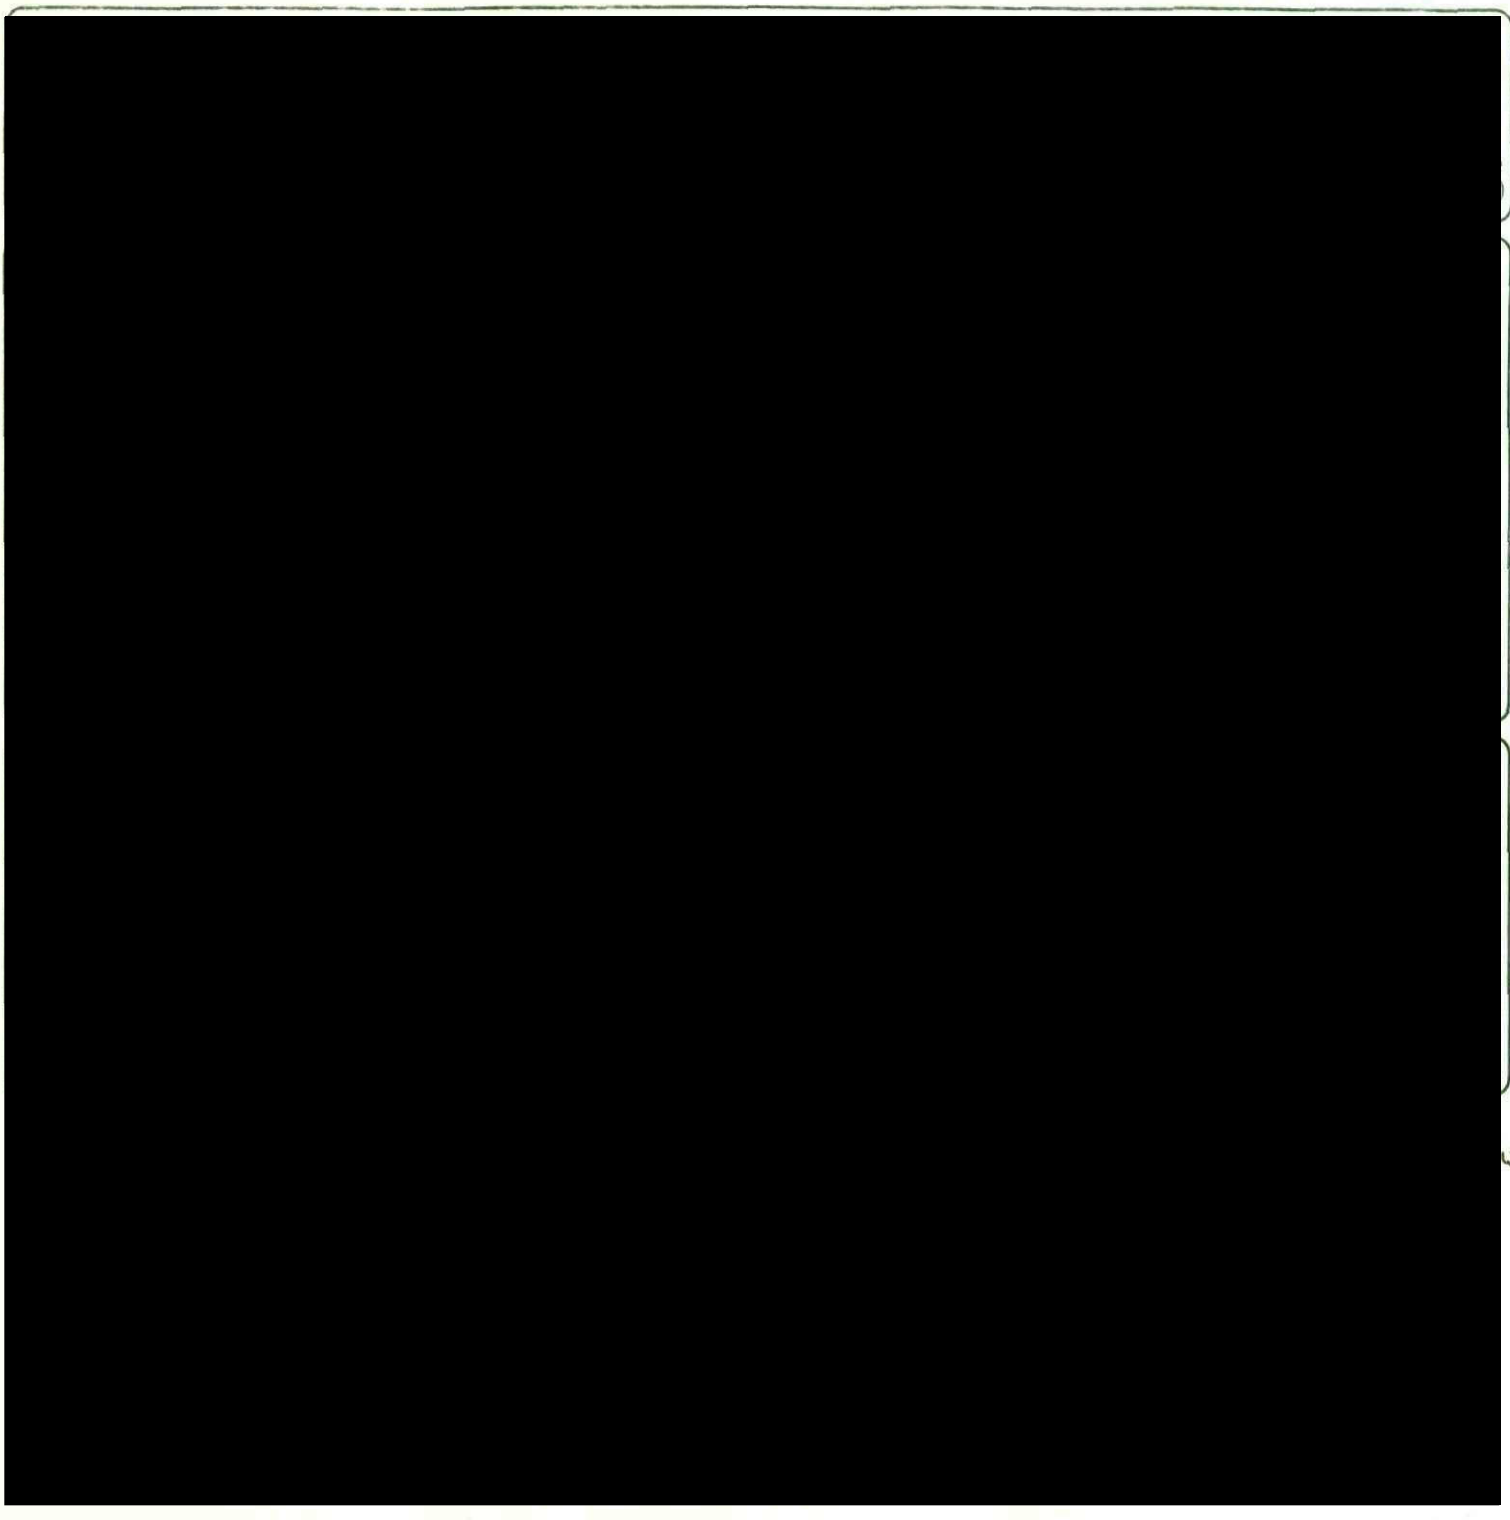
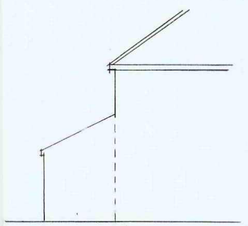



NOTE:
ALL DIMENSIONS MUST BE CHECKED ON SITE AND NOT SCALED FROM THIS DRAWING.


COPYRIGHT.
THIS DRAWING IS THE PROPERTY OF THE COMPANY AND MAY NOT BE COPIED, USED OR DISCLOSED FOR ANY PURPOSE EXCEPT AS AUTHORISED IN WRITING BY THE COMPANY.

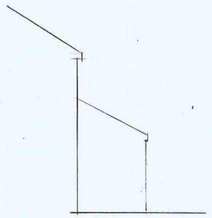

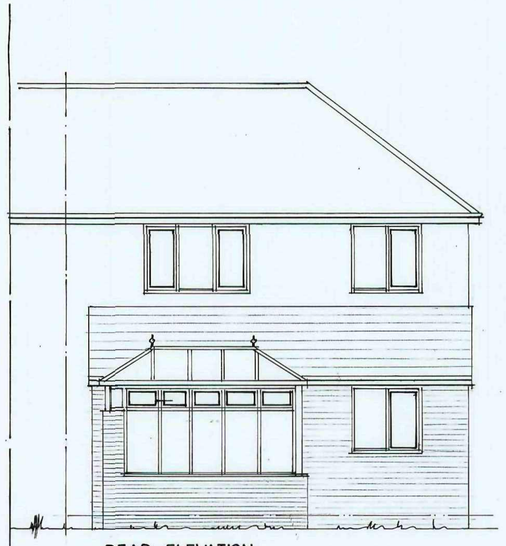




REAR ELEVATION

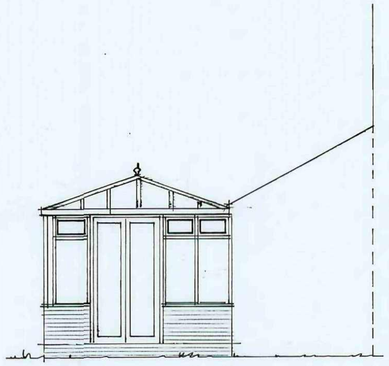
SIDE ELEVATION

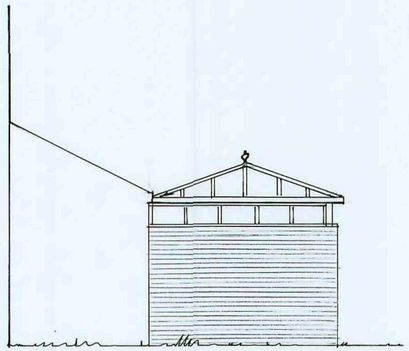

SIDE ELEVATION

FACING BRICKS TO MATCH EXISTING.
WINDOWS, DOORS + ROOF MEMBERS IN WHITE UPVC TO MATCH EXISTING.

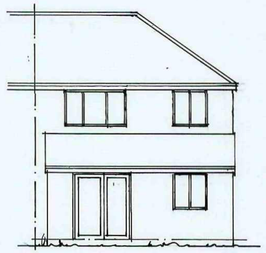

REAR ELEVATION

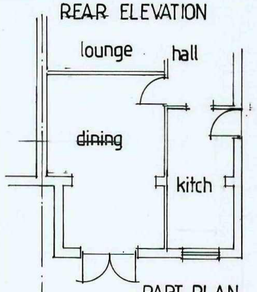

PART PLAN
EXISTING

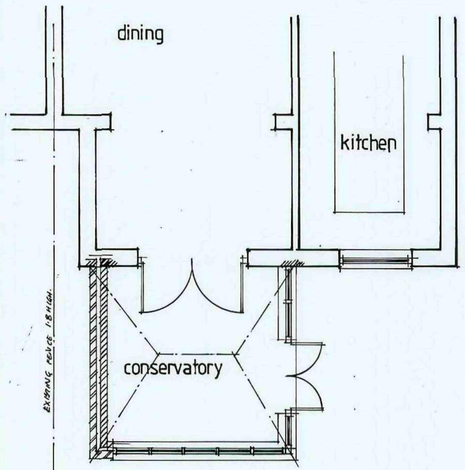

PROPOSED PLAN

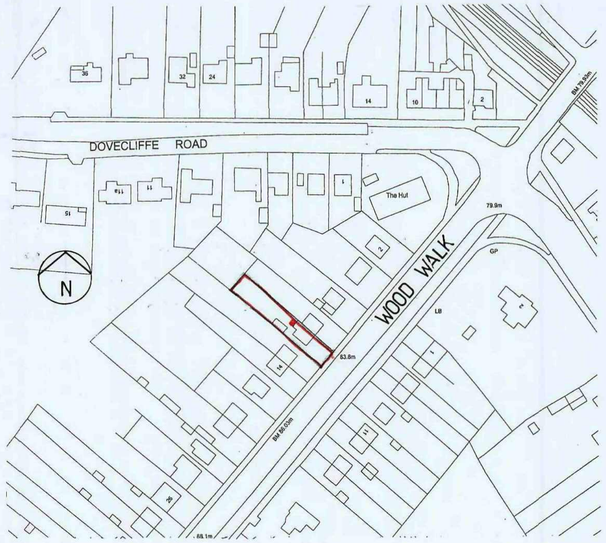

BLOCK PLAN 1:1250

REV.	DATE	AMENDMENT

CLIENT
MR + MRS G. MORRIS.

TITLE
PROPOSED CONSERVATORY TO REAR OF EXISTING DWELLING.
10 WOOD WALK
WOMBWELL
BARNSLEY S73 0NG.

P. Dimelow
B.A. hons Dip Arch. M.A.
Architectural Design and Planning Consultant

Providence Villa,
42 Sackville Street,
Barnsley S70 2DB
Tel. (01226) 283222
Fax. (01226) 283222

SCALE	DATE	DRAWN
1:100 / 1:50	FEB 2010	P.D.

DRAWING No.	REV.
GMW - 2/0 - 1.	

HEATHERBANK D062 0800 0132514