


No.	Description	Date
A	Scheme revisions	10/7/15
B	Scheme revised prior to planning submission. Existing and location plans added and drawing changed to A2 size.	21/7/15
C	wall/fence to Barnslet Road added	7/12/15

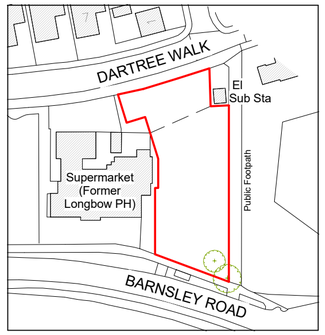

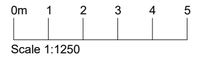


Location Plan
Scale: 1 : 1250




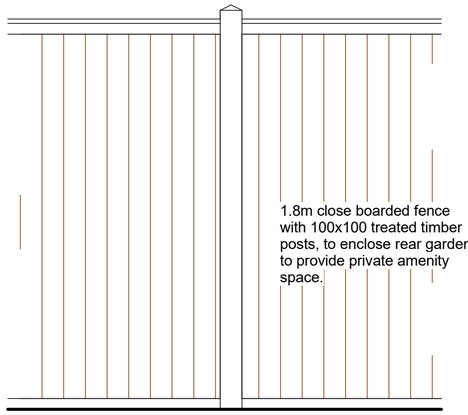


Fence Detail
Scale: 1 : 20

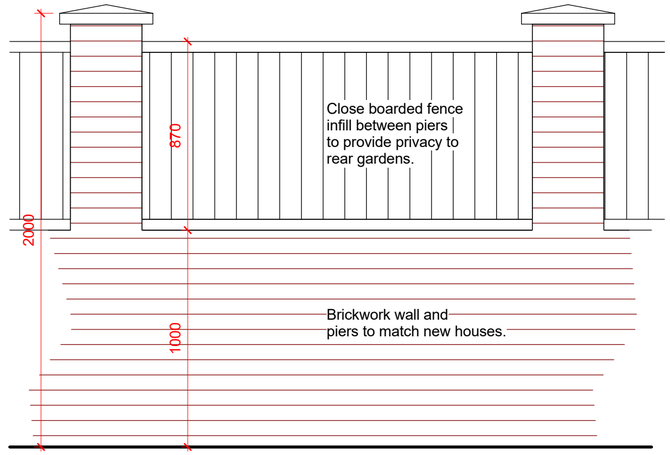


Wall/Fence to Barnsley Road
Scale: 1 : 20

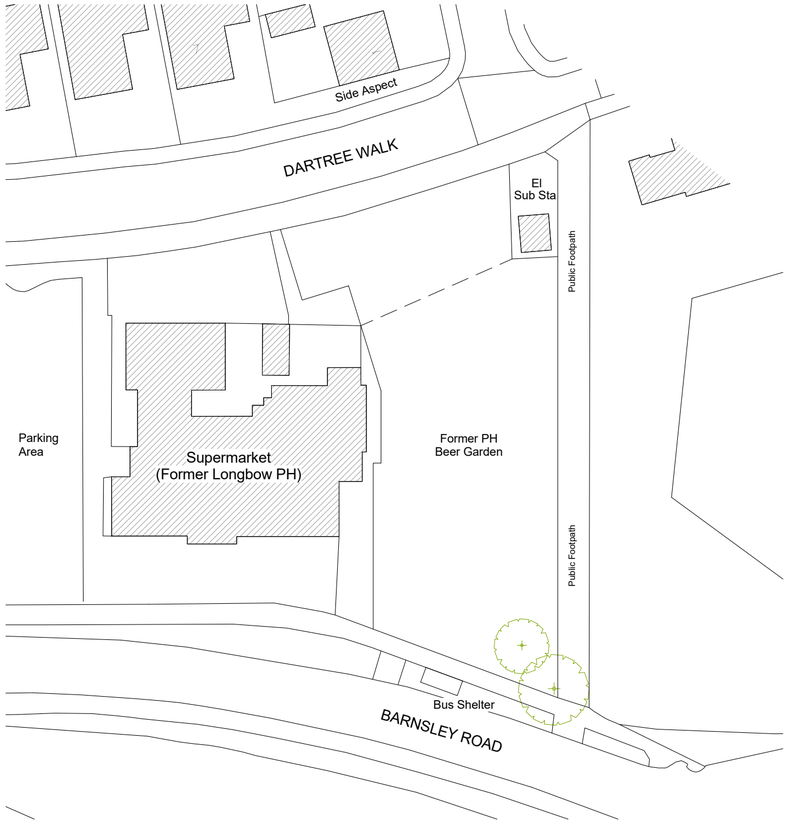

Existing Site Plan
Scale: 1 : 500

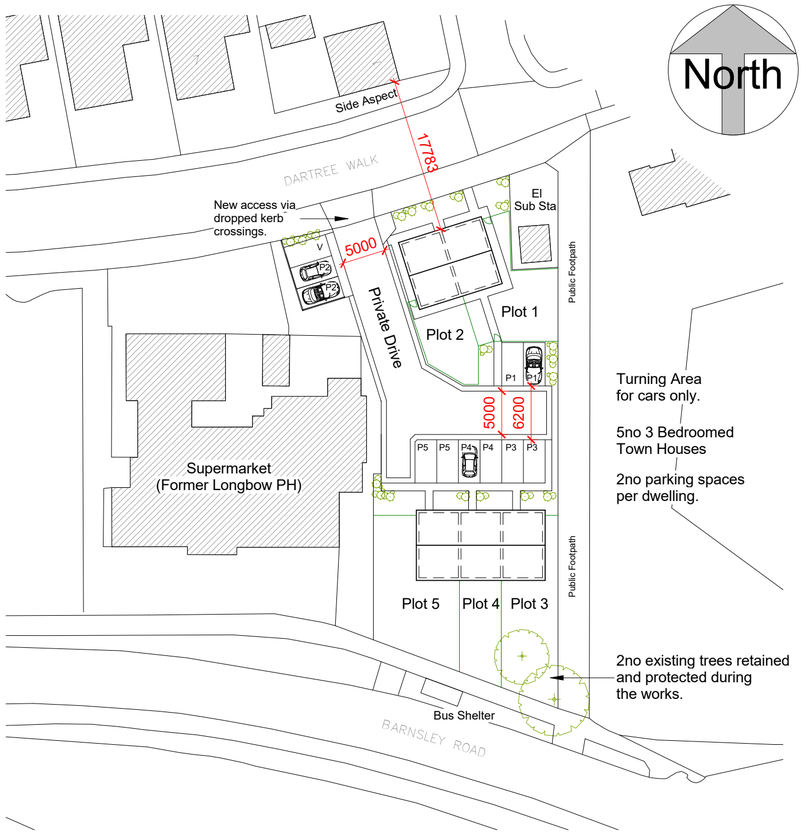

Proposed Site Plan
Scale: 1 : 500

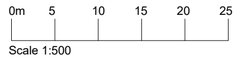

Issue Status: Project Status

This drawing and any design there on is the copyright of RJ Design (Architectural Services) Ltd and must not be reproduced in any way without their written consent.

No dimensions to be scaled from this drawing either in paper or electronic form. All dimensions to be checked on site prior to manufacture, setting out, or construction. Any discrepancies to be notified to RJD (AS) Ltd for clarification.

All work to be carried out strictly in accordance with current Approved Documents, British Standards, Codes of Practice and statutory regulations, whether specifically refered to or not.

All references to RJ Design, RJ Design (AS) Ltd or other abbreviation, shall be taken to mean "RJ Design (Architectural Services) Limited" Registered in England & Wales No: 4338235.

RJ DESIGN
Architectural Services
08456 120 334
www.rj-design.co.uk

Project:
Land Adjacent to
Dartree Walk, Darfield

Client:
Mr S. Cardwell

Sheet Title:
Existing and Proposed Site Plan

Date:	Scale:	Sheet Size:
Jul '15	As Shown	A2
Project No:	Drwg No:	Rev:
15/190	A101	C