

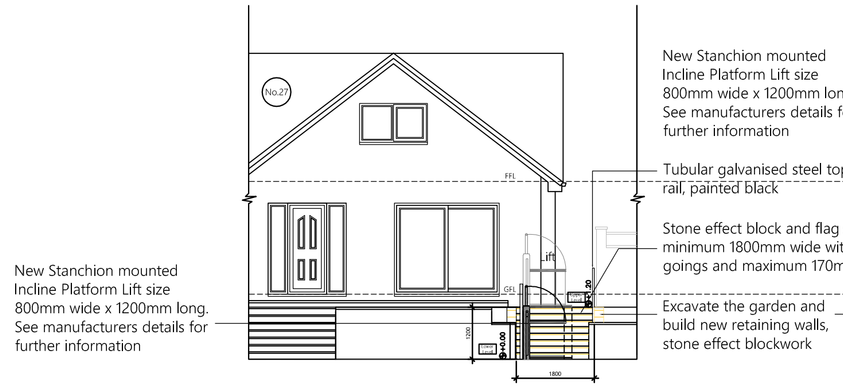



PROPOSED SOUTH WEST ELEVATION
27 INKERMAN ROAD, BARNSLEY

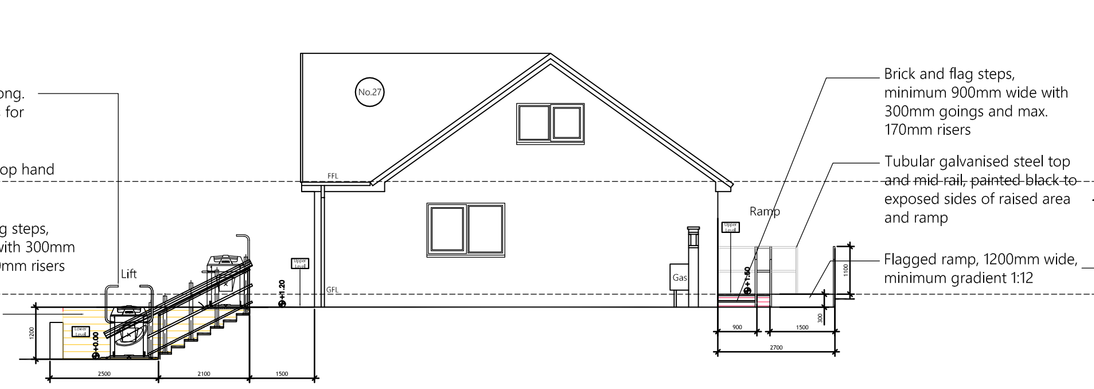


PROPOSED SOUTH EAST ELEVATION
27 INKERMAN ROAD, BARNSLEY

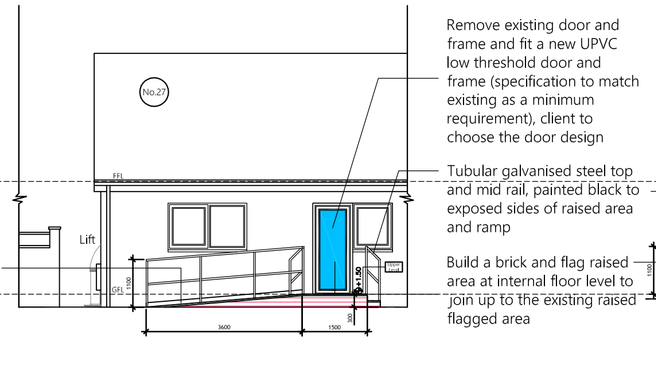


PROPOSED NORTH EAST ELEVATION
27 INKERMAN ROAD, BARNSLEY

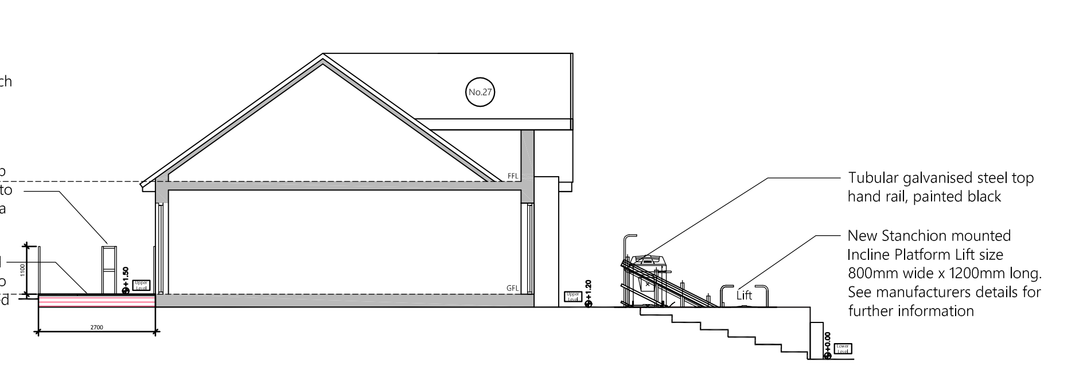


PROPOSED NORTH WEST ELEVATION
(Shown through section AA)
27 INKERMAN ROAD, BARNSLEY

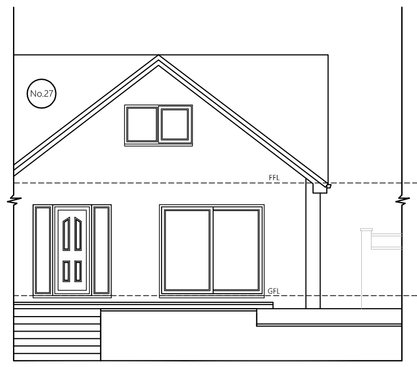


EXISTING SOUTH WEST ELEVATION
27 INKERMAN ROAD, BARNSLEY

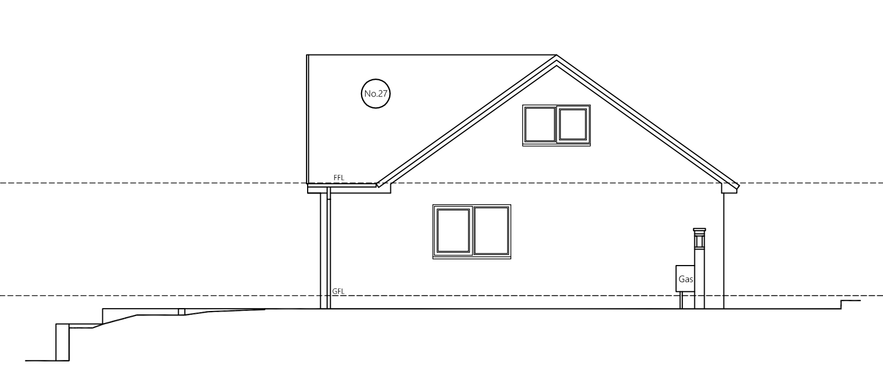

EXISTING SOUTH EAST ELEVATION
27 INKERMAN ROAD, BARNSLEY

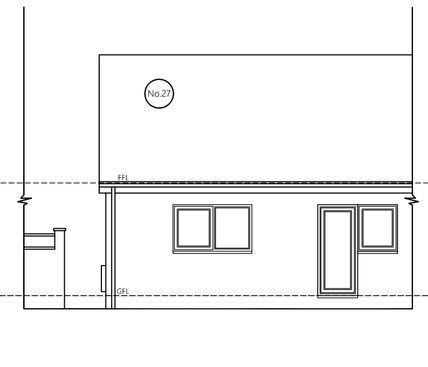


EXISTING NORTH EAST ELEVATION
27 INKERMAN ROAD, BARNSLEY

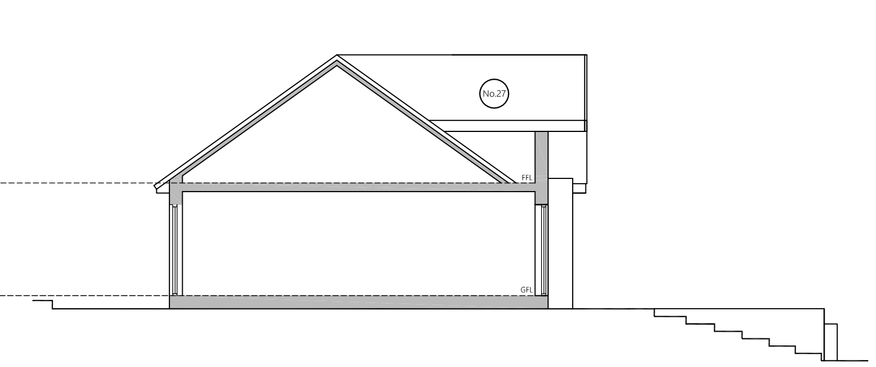


EXISTING NORTH WEST ELEVATION
(Shown through section AA)
27 INKERMAN ROAD, BARNSLEY

NORTH

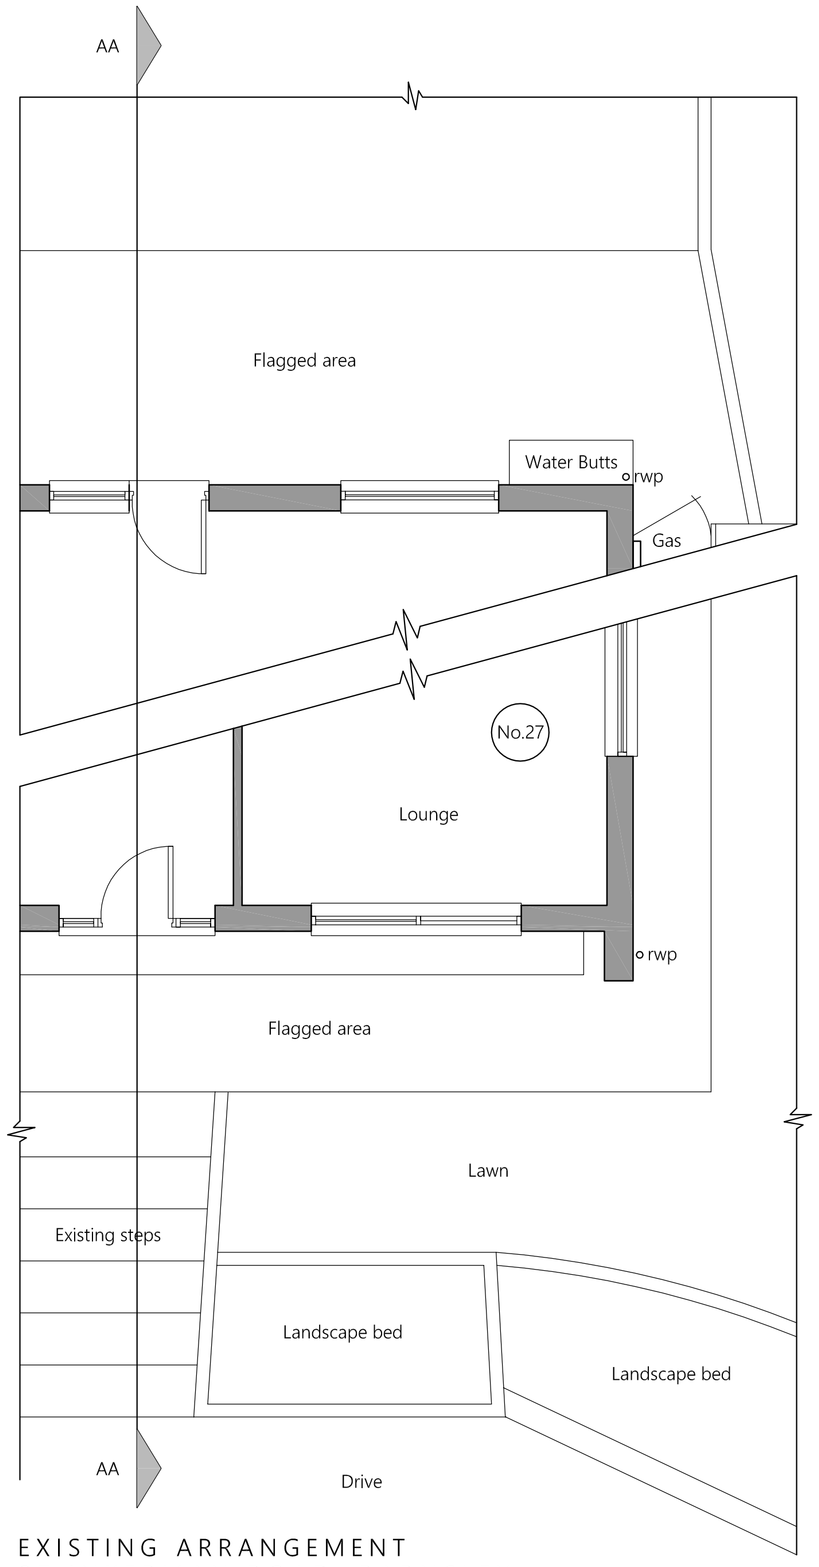

EXISTING ARRANGEMENT
27 INKERMAN ROAD, BARNSLEY

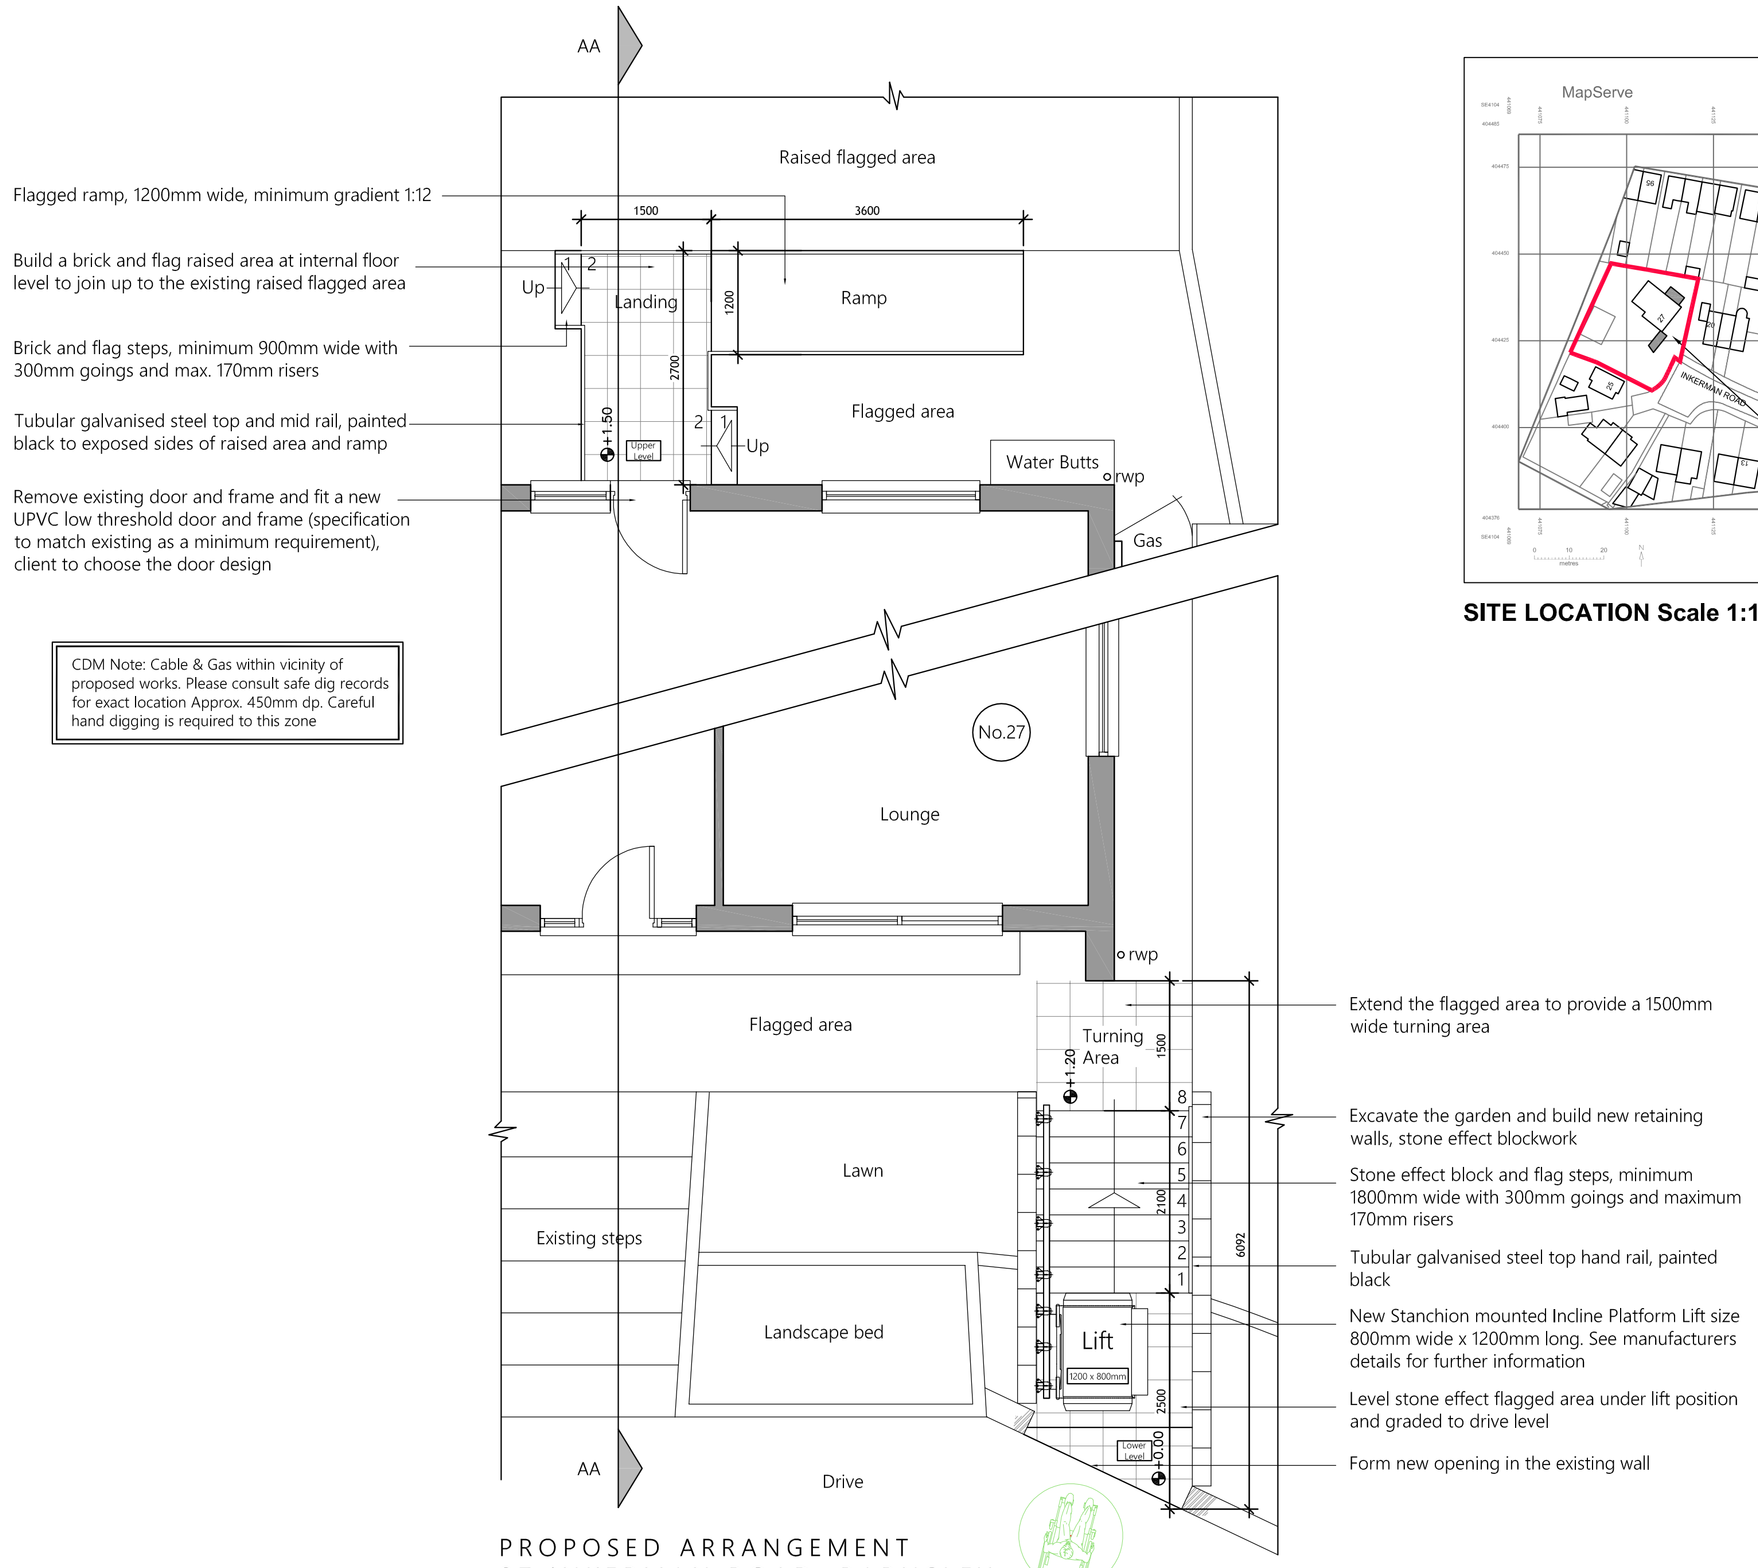


CDM Note: Cable & Gas within vicinity of proposed works. Please consult safe dig records for exact location Approx. 450mm dp. Careful hand digging is required to this zone

PROPOSED ARRANGEMENT
27 INKERMAN ROAD, BARNSLEY



SITE LOCATION Scale 1:1250

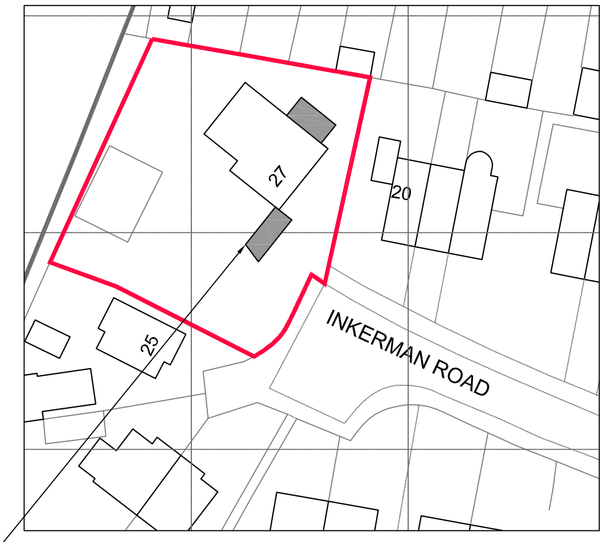

BLOCK PLAN Scale 1:500

LOCATION OF PROPOSED INCLINE LIFT & RAMPED ACCESS WORKS BY POLLOCK LIFTS (SHOWN HATCHED GREY

pollock Lifts

DESIGN AND PROJECT PLANNING ON BEHALF OF:-

GENERAL NOTES:

1. THIS DRAWING SHALL BE READ IN CONJUNCTION WITH ALL RELEVANT STRUCTURAL AND MECHANICAL SERVICES DRAWINGS WHERE REFERENCED.

2. ALL MEASUREMENTS WHERE SHOWN TO BE CHECKED ON SITE AND VERIFIED PRIOR TO CONSTRUCTION AND ON SITE ASSEMBLY. THIS DRAWING IS COPYRIGHT AND PROPERTY OF DESIGN LINE AND SHALL NOT BE REPRODUCED OR COPIED IN ANY WAY WITHOUT PRIOR PERMISSION.
IF YOU HAVE RECIEVED THIS DRAWING IN PDF FORMAT NEVER ASSUME IT IS TO SCALE ALWAYS CHECK WITH THE AUTHOR.

3. PLEASE DO NOT SCALE FROM THIS DRAWING IF IN DOUBT ALWAYS ASK., FIGURED DIMENSIONS TO BE TAKEN IN PREFERENCE TO SCALED DIMENSIONS.

REV	BY	DATE	NOTE

Title
Proposed Incline Lift Installation and Ramped Access Work
27 Inkerman Road
Darfield
S73 9NB
Mr.A.Mannion
Pollock Lifts Ltd.
Existing and Proposed Layout

PLANNING

Design Line Huddersfield Ltd.
62 Tom Lane, Crosland Moor
Huddersfield, W.Yorks HD4 5QQ
Telephone/Fax: 01484 644684
Mobile: 07830 151721
E-mail: info@designlinearchitectural.co.uk

design line Architectural Consultants

Date	Drawn	Checked	Rev
Sept 2021	AB	SB	
Scale	Project No.	Drg. no.	
1:50/1:100	DL731	01	