

Revision		Date	Drawn	Checked
A	REVISED FOR FULL SCHEME	06/02/2020	ACH	
B	REVISED FOLLOWING CLIENTS COMMENTS	26/02/2020	ACH	
E	REVISED FOLLOWING CLIENT MEETING	27/03/2020	ACH	
C	REVISED DESIGN	03/03/2020	ACH	
D	REVISED DESIGN	12/03/2020	ACH	
F	REVISED FOR PLANNING	30/03/2020	ACH	
G	REVISED RELOCATED GARAGE	09/04/2020	ACH	
H	DIMENSIONS ADDED	14/04/2020	ACH	

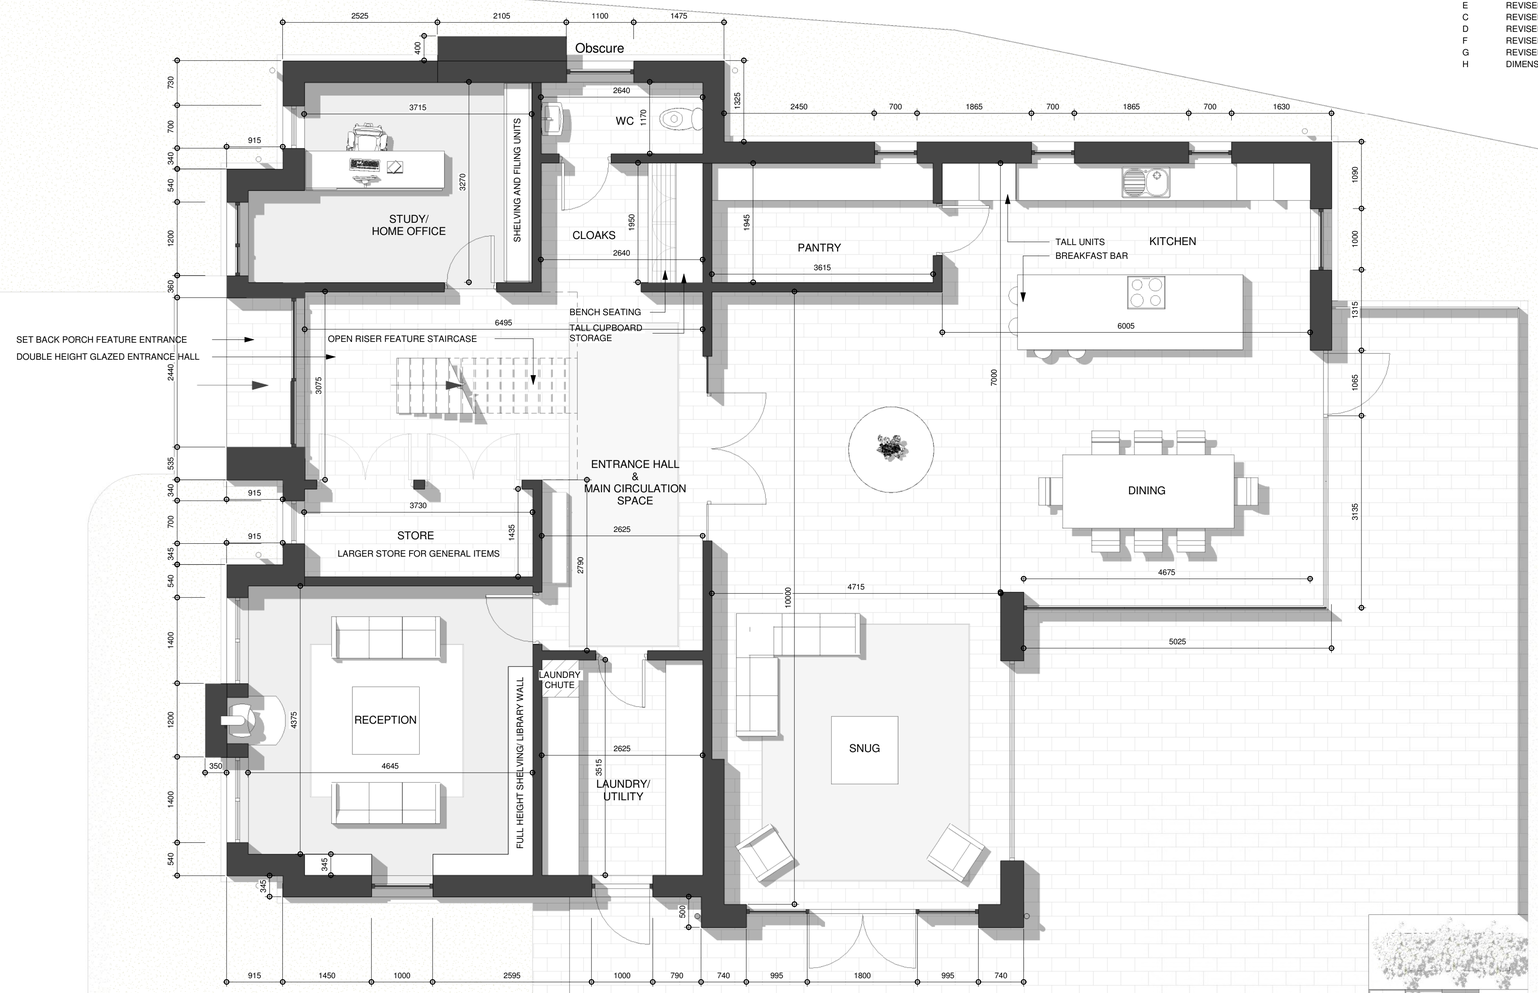

SWEEPING ENTRANCE DRIVEWAY

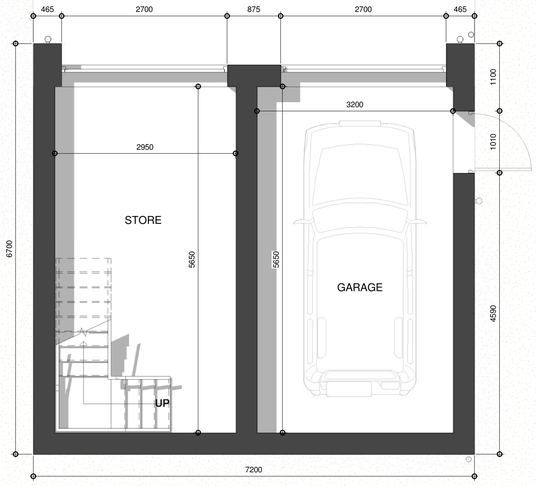

LAWNED GARDEN AREA

Proposed Ground Floor Plan
Scale: 1 : 50

CODA Bespoke

CODA Studios Ltd
70-71 Cornish Place, Cornish St, Sheffield, S6 3AF
T: 0114 279 6003
E: information@codastudios.co.uk

Drawn	Checked	Date	Scale	Revision
ACH	AH	31/01/2020	1 : 50 @ A1	H

Client	Neil & Kay Greaves
Project	Sandpit Lodge, Doncaster Road, Barnsley. S71 5EZ
Title	Proposed Ground Floor Plan
Dwg No.	2866 - 102

© COPYRIGHT EXISTS ON THE DESIGNS AND INFORMATION SHOWN ON THIS DRAWING.

The Contractor must verify all dimensions on site before making shop drawings or commencing work of any kind. No dimensions to be scaled from this drawing. Architect to be notified of any discrepancies in dimensions immediately.