Drawing No.	Rev No.
MTB001 -005	

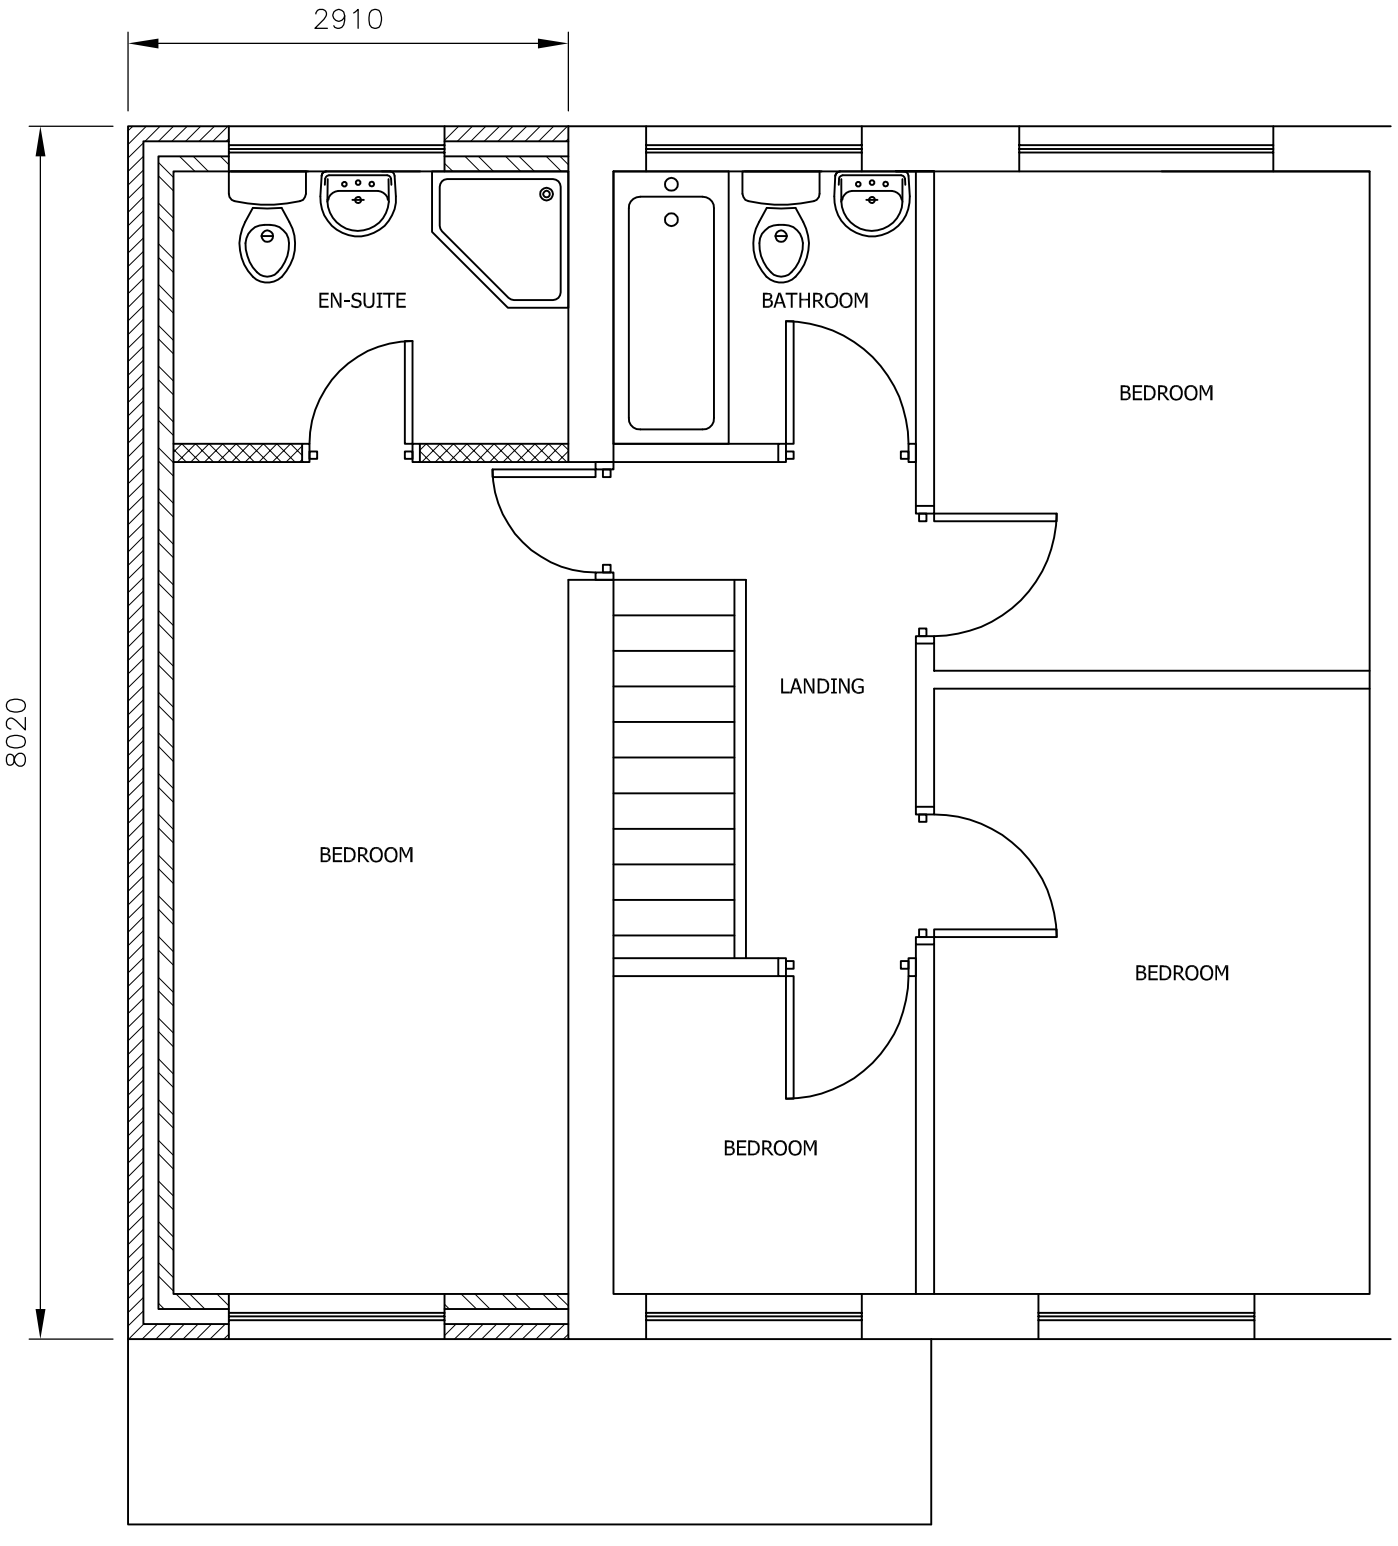

PROPOSED FIRST FLOOR PLAN
SCALE 1:50 AT A3

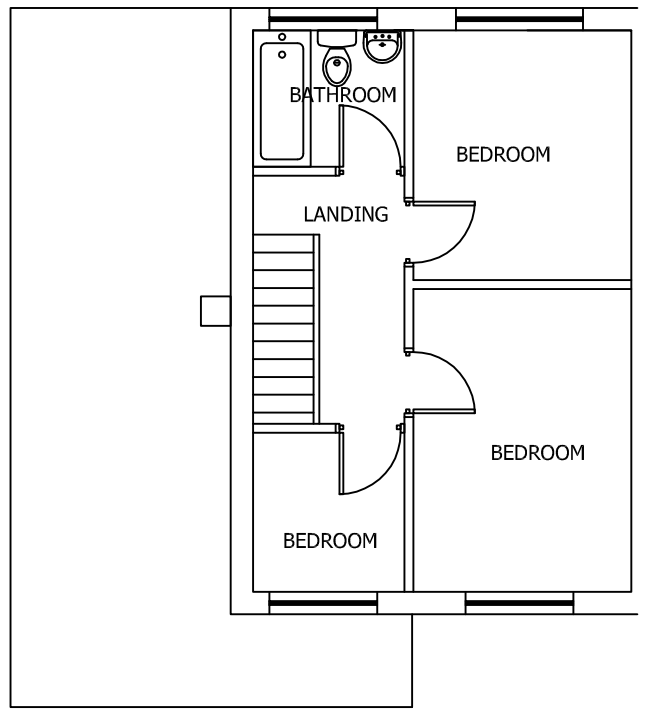

EXISTING FIRST FLOOR PLAN
SCALE 1:100 AT A3

DO NOT SCALE: Contractor to check all dimensions and report any omissions or errors

NOTES

Rev	Description	By	Chk	App	Date

JRB DESIGNS Ltd
1 Saville Road
Cudworth
Barnsley
S72 8LT
Tel: 01226 383542
Fax: 01226 380078
Mob: 07970 541192
Email: john@jrbdesigns.co.uk

This drawing is copyright. © jrbdesigns Ltd.

Client
MRS. T BURKE

Drawing Title
PROPOSED FF PLANS

Address
1 LINDRICK CLOSE
CUDWORTH
BARNSLEY
S72 8ET

Project Title:
PROPOSED FIRST FLOOR
SIDE EXTENSION

Purpose of Issue:
PLANNING

Drawing Status
FIRST ISSUE

Scale at A3	Drawn By	Date	
AS SHOWN	JRB	31/03/2010	
Checked By	Date	Approved By	Date
TB	31/03/2010	TB	31/03/2010
Project No.		Drawing No.	Revision
MTB001		005	-

APPROVAL [X] INFORMATION [ ] TENDER [ ] CONTRACT [ ] CONSTRUCTION [ ]