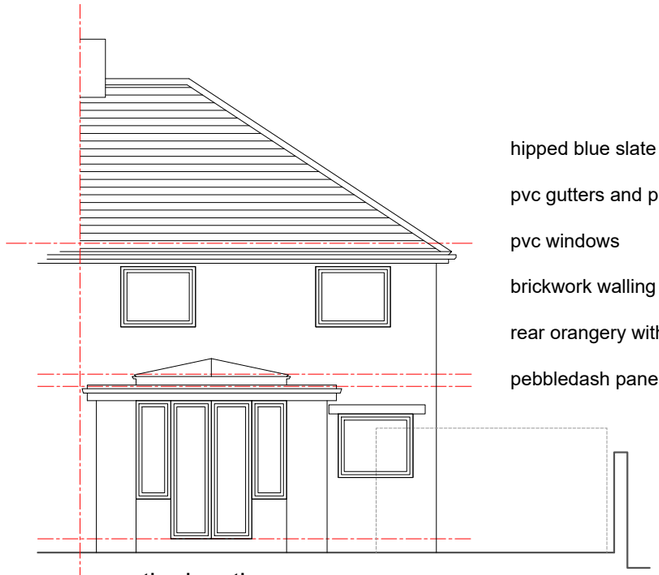


hipped blue slate roof

pvc gutters and pipes


pvc windows

brickwork walling


rear orangery with fanlight

pebbledash panel garage

south elevation

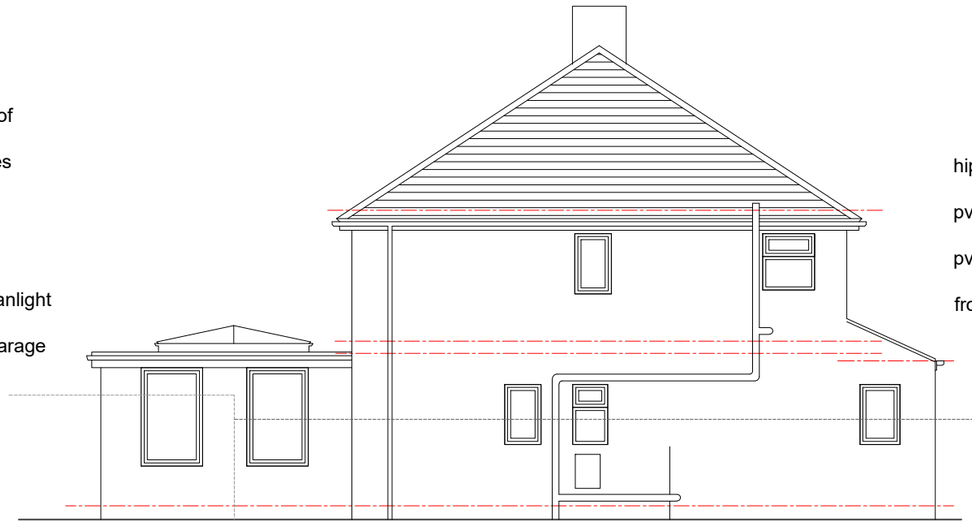

east elevation

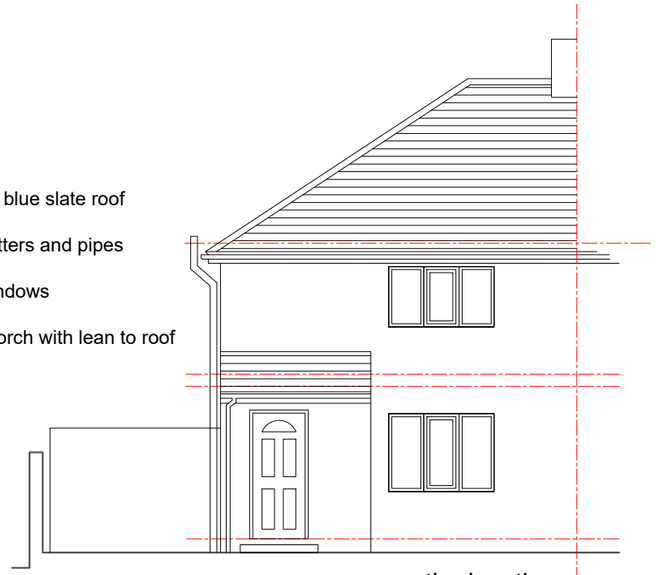


hipped blue slate roof

pvc gutters and pipes


pvc windows

front porch with lean to roof


north elevation

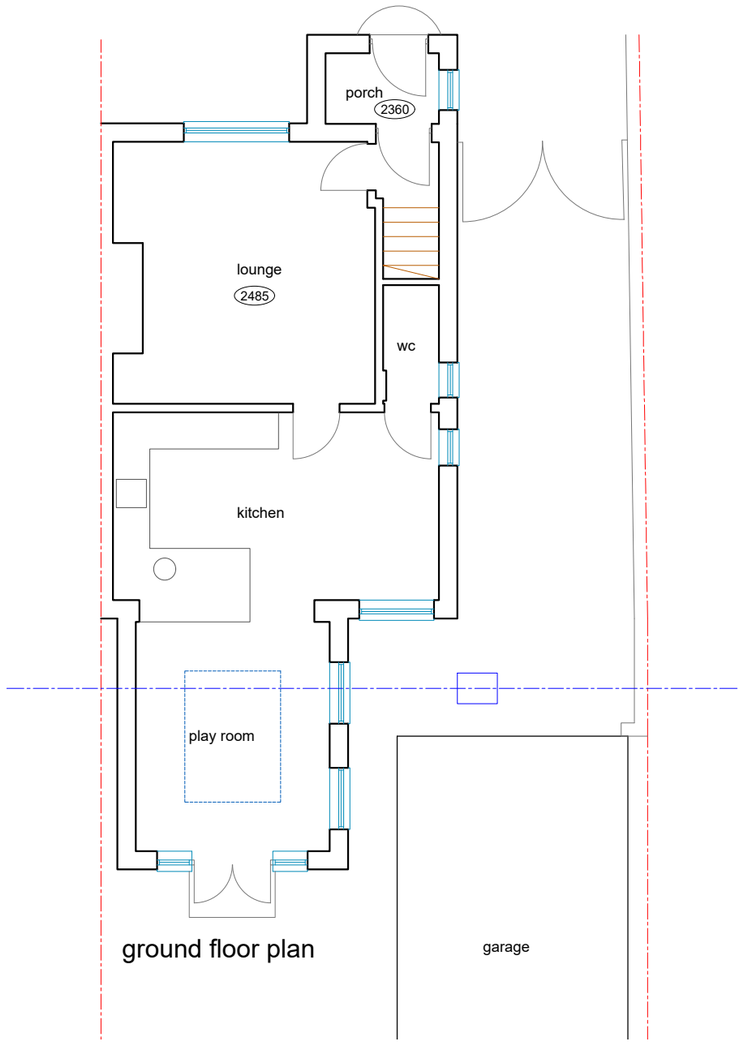

ground floor plan

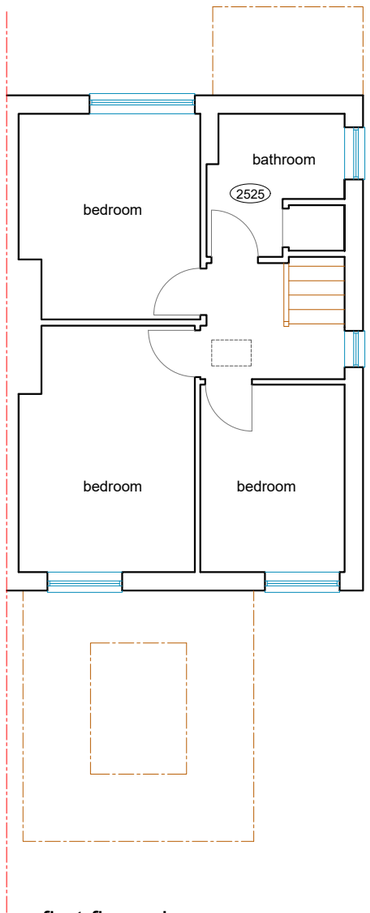

first floor plan

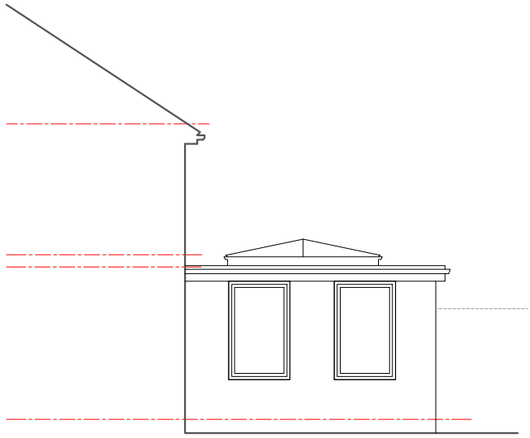

west elevation

Status: Planning

Date: Nov 2021

Scale: 1:100

Drg No: WR03.#

Title: Existing Plans #

Project: Two Storey Side Extension
9 Wentworth Road, Kexborough S75 5LB