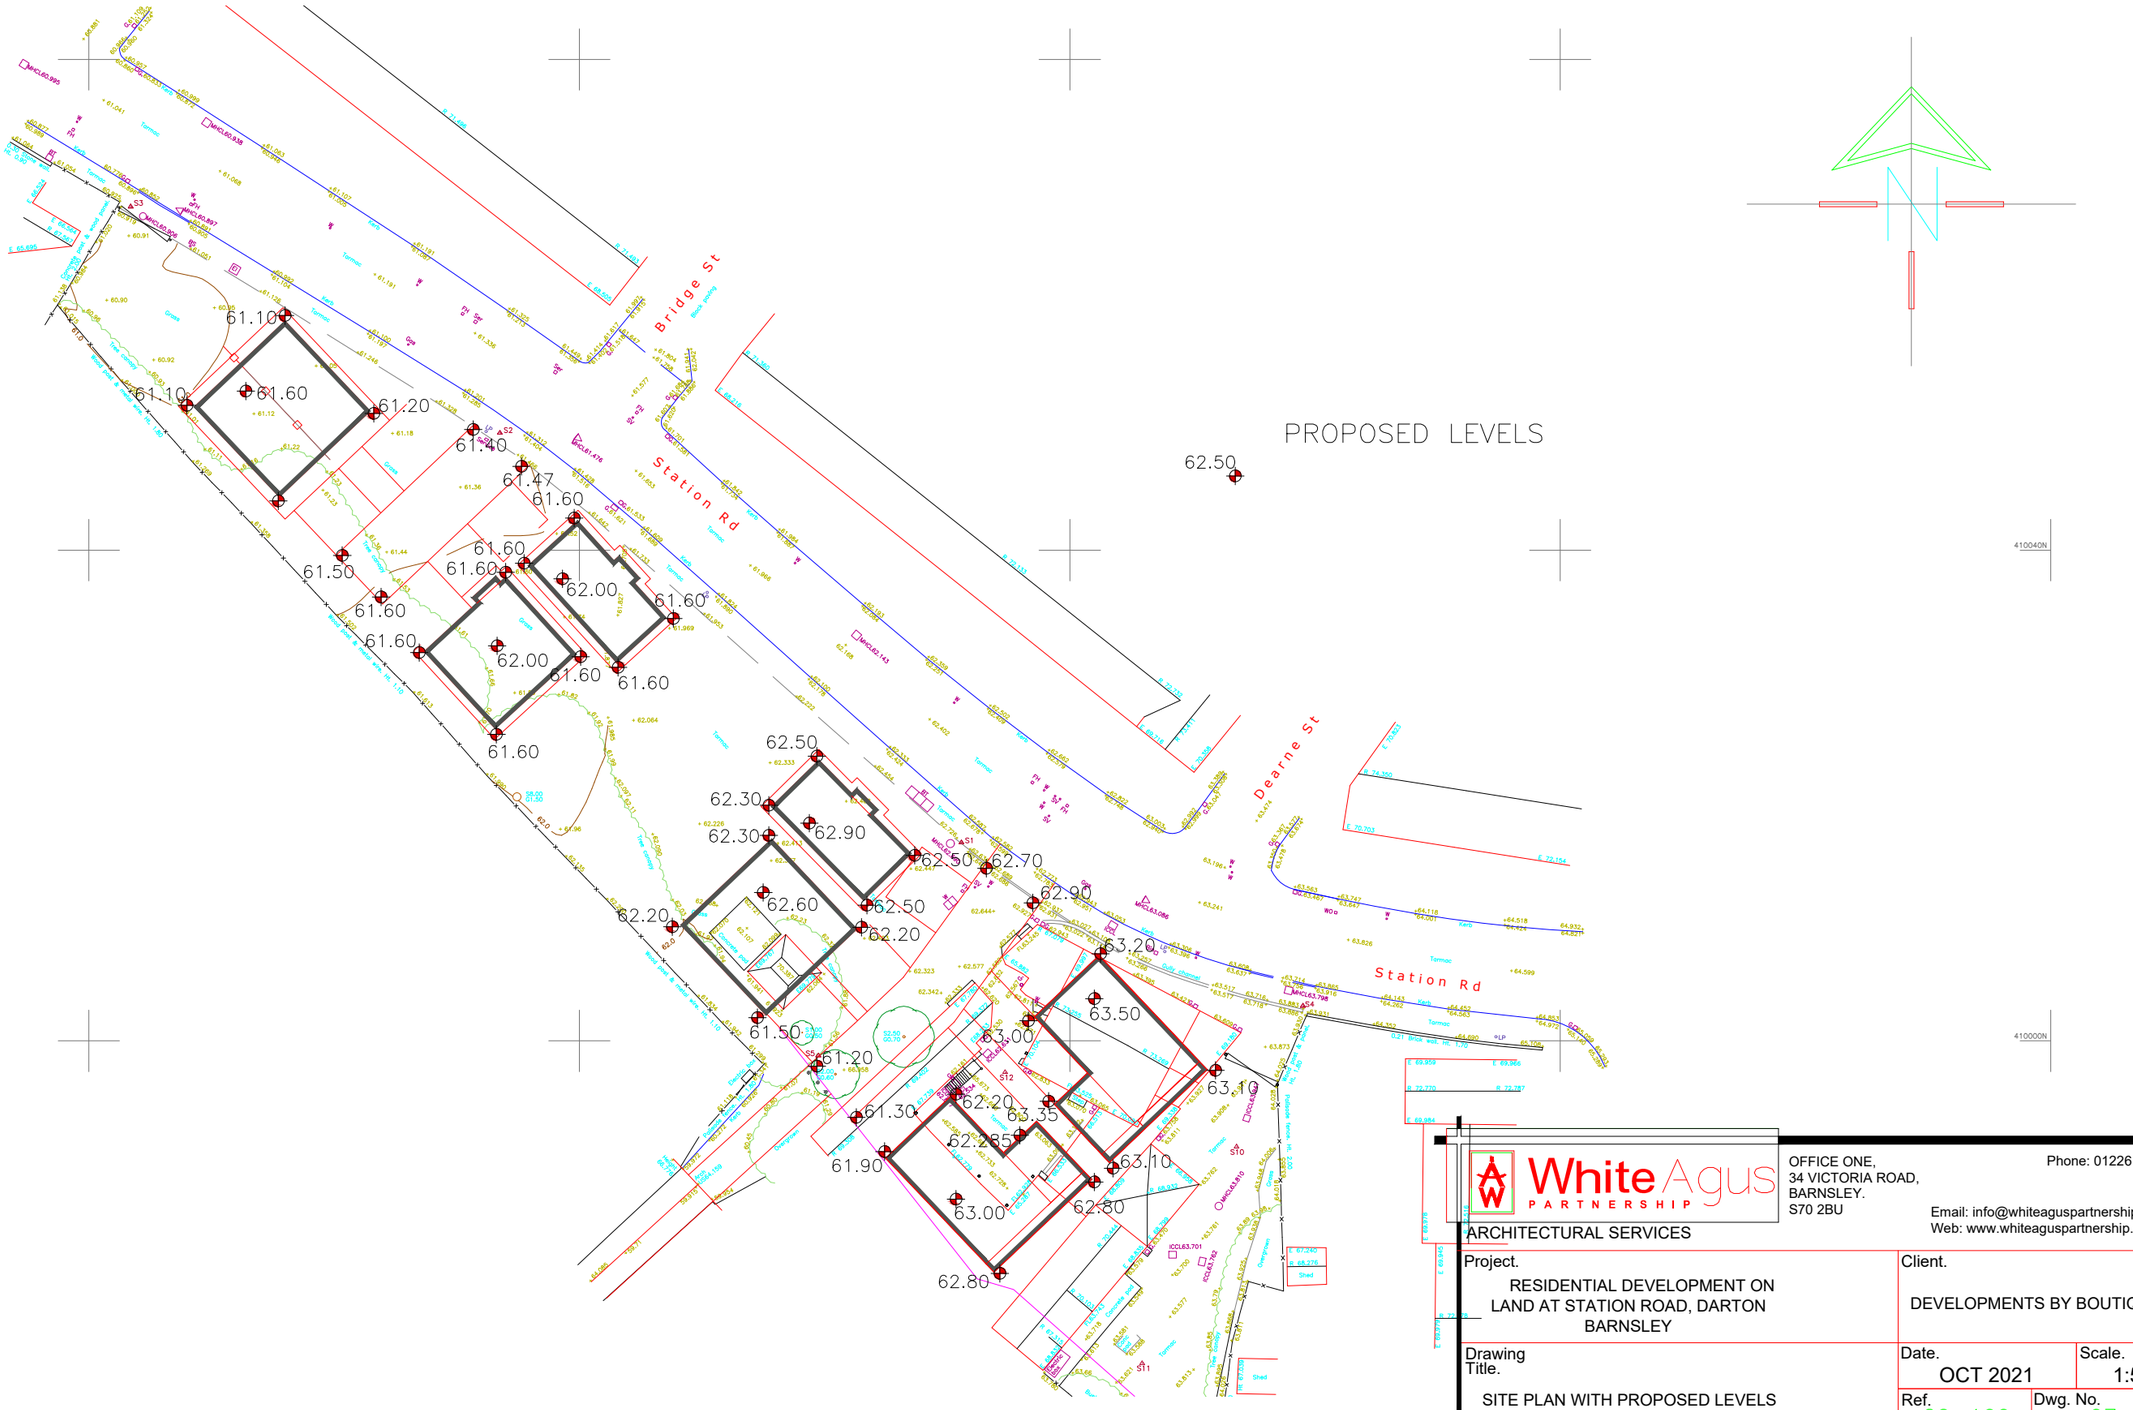


White Agus PARTNERSHIP
ARCHITECTURAL SERVICES
OFFICE ONE,
34 VICTORIA ROAD,
BARNSLEY.
S70 2BU
Phone: 01226 208482
Email: info@whiteaguspartnership.co.uk
Web: www.whiteaguspartnership.co.uk

Project.
RESIDENTIAL DEVELOPMENT ON LAND AT STATION ROAD, DARTON BARNSLEY

Client.
DEVELOPMENTS BY BOUTIQUE

Drawing Title.
SITE PLAN WITH PROPOSED LEVELS

Date. OCT 2021

Scale. 1:500@ A3

Ref. 20-100

Dwg. No. 07

Rev.

Date	Suffix	Description	Date	Suffix	Description