


Front Elevation to Longman Road



Side Elevation

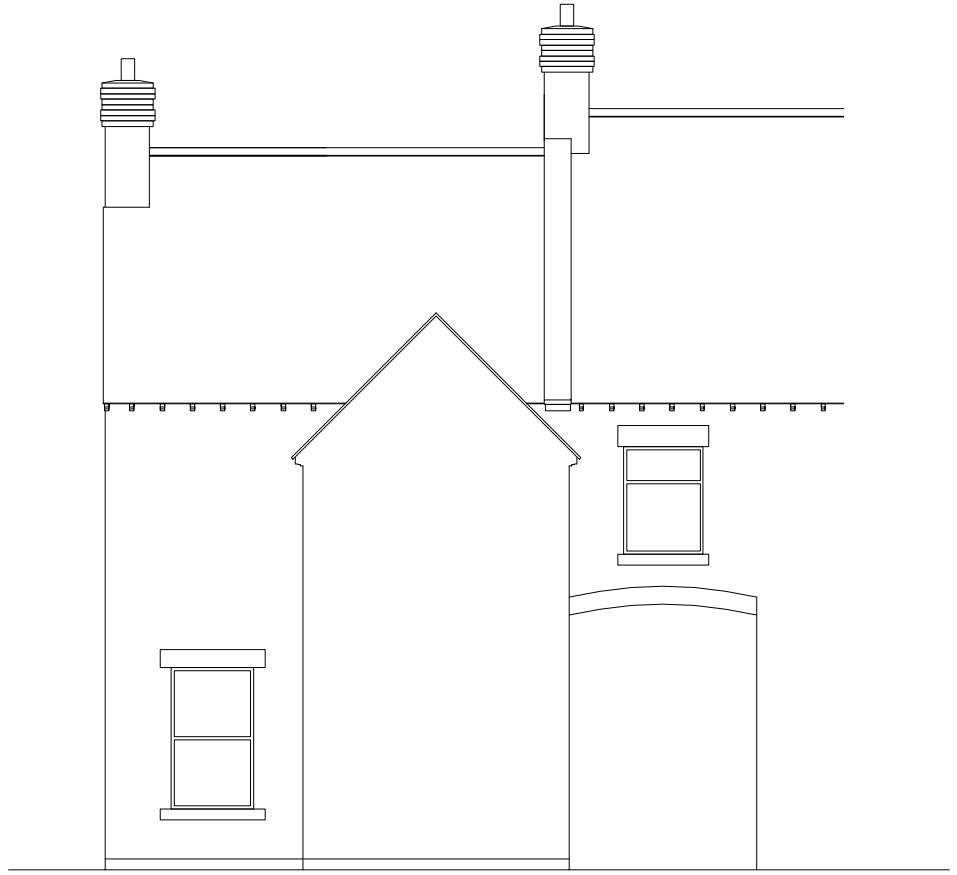

Rear Elevation

S J SALISBURY DESIGNS
25 Cartwright Avenue, Harley, Whitefort, Worcester. WR4 0NZ
T: (01905) 25977 F: (01905) 25983 M: 07788 822393
E: sjsalisburydesigns@talktalk.net W: www.sjsalisburydesigns.co.uk

Client:	Azure Developments Ltd	Project Title:	Existing Residential Dwelling 18 Longman Road, Barnsley
Drawing Details	Drawing Scale: 1:100 Date Drawn: Oct 2010 Drawn By: SJS Ref: 2K10 008	Drawing Title:	Existing Elevations
Drawing No:	P003	Rev:	.