
"REPRODUCED FROM THE ORDNANCE SURVEY MAP BY PERMISSION OF ORDNANCE SURVEY ON BEHALF OF THE CONTROLLER OF HER MAJESTY'S STATIONERY OFFICE. – © CROWN COPYRIGHT YORKSHIRE WATER LICENCE NR. WU298581"

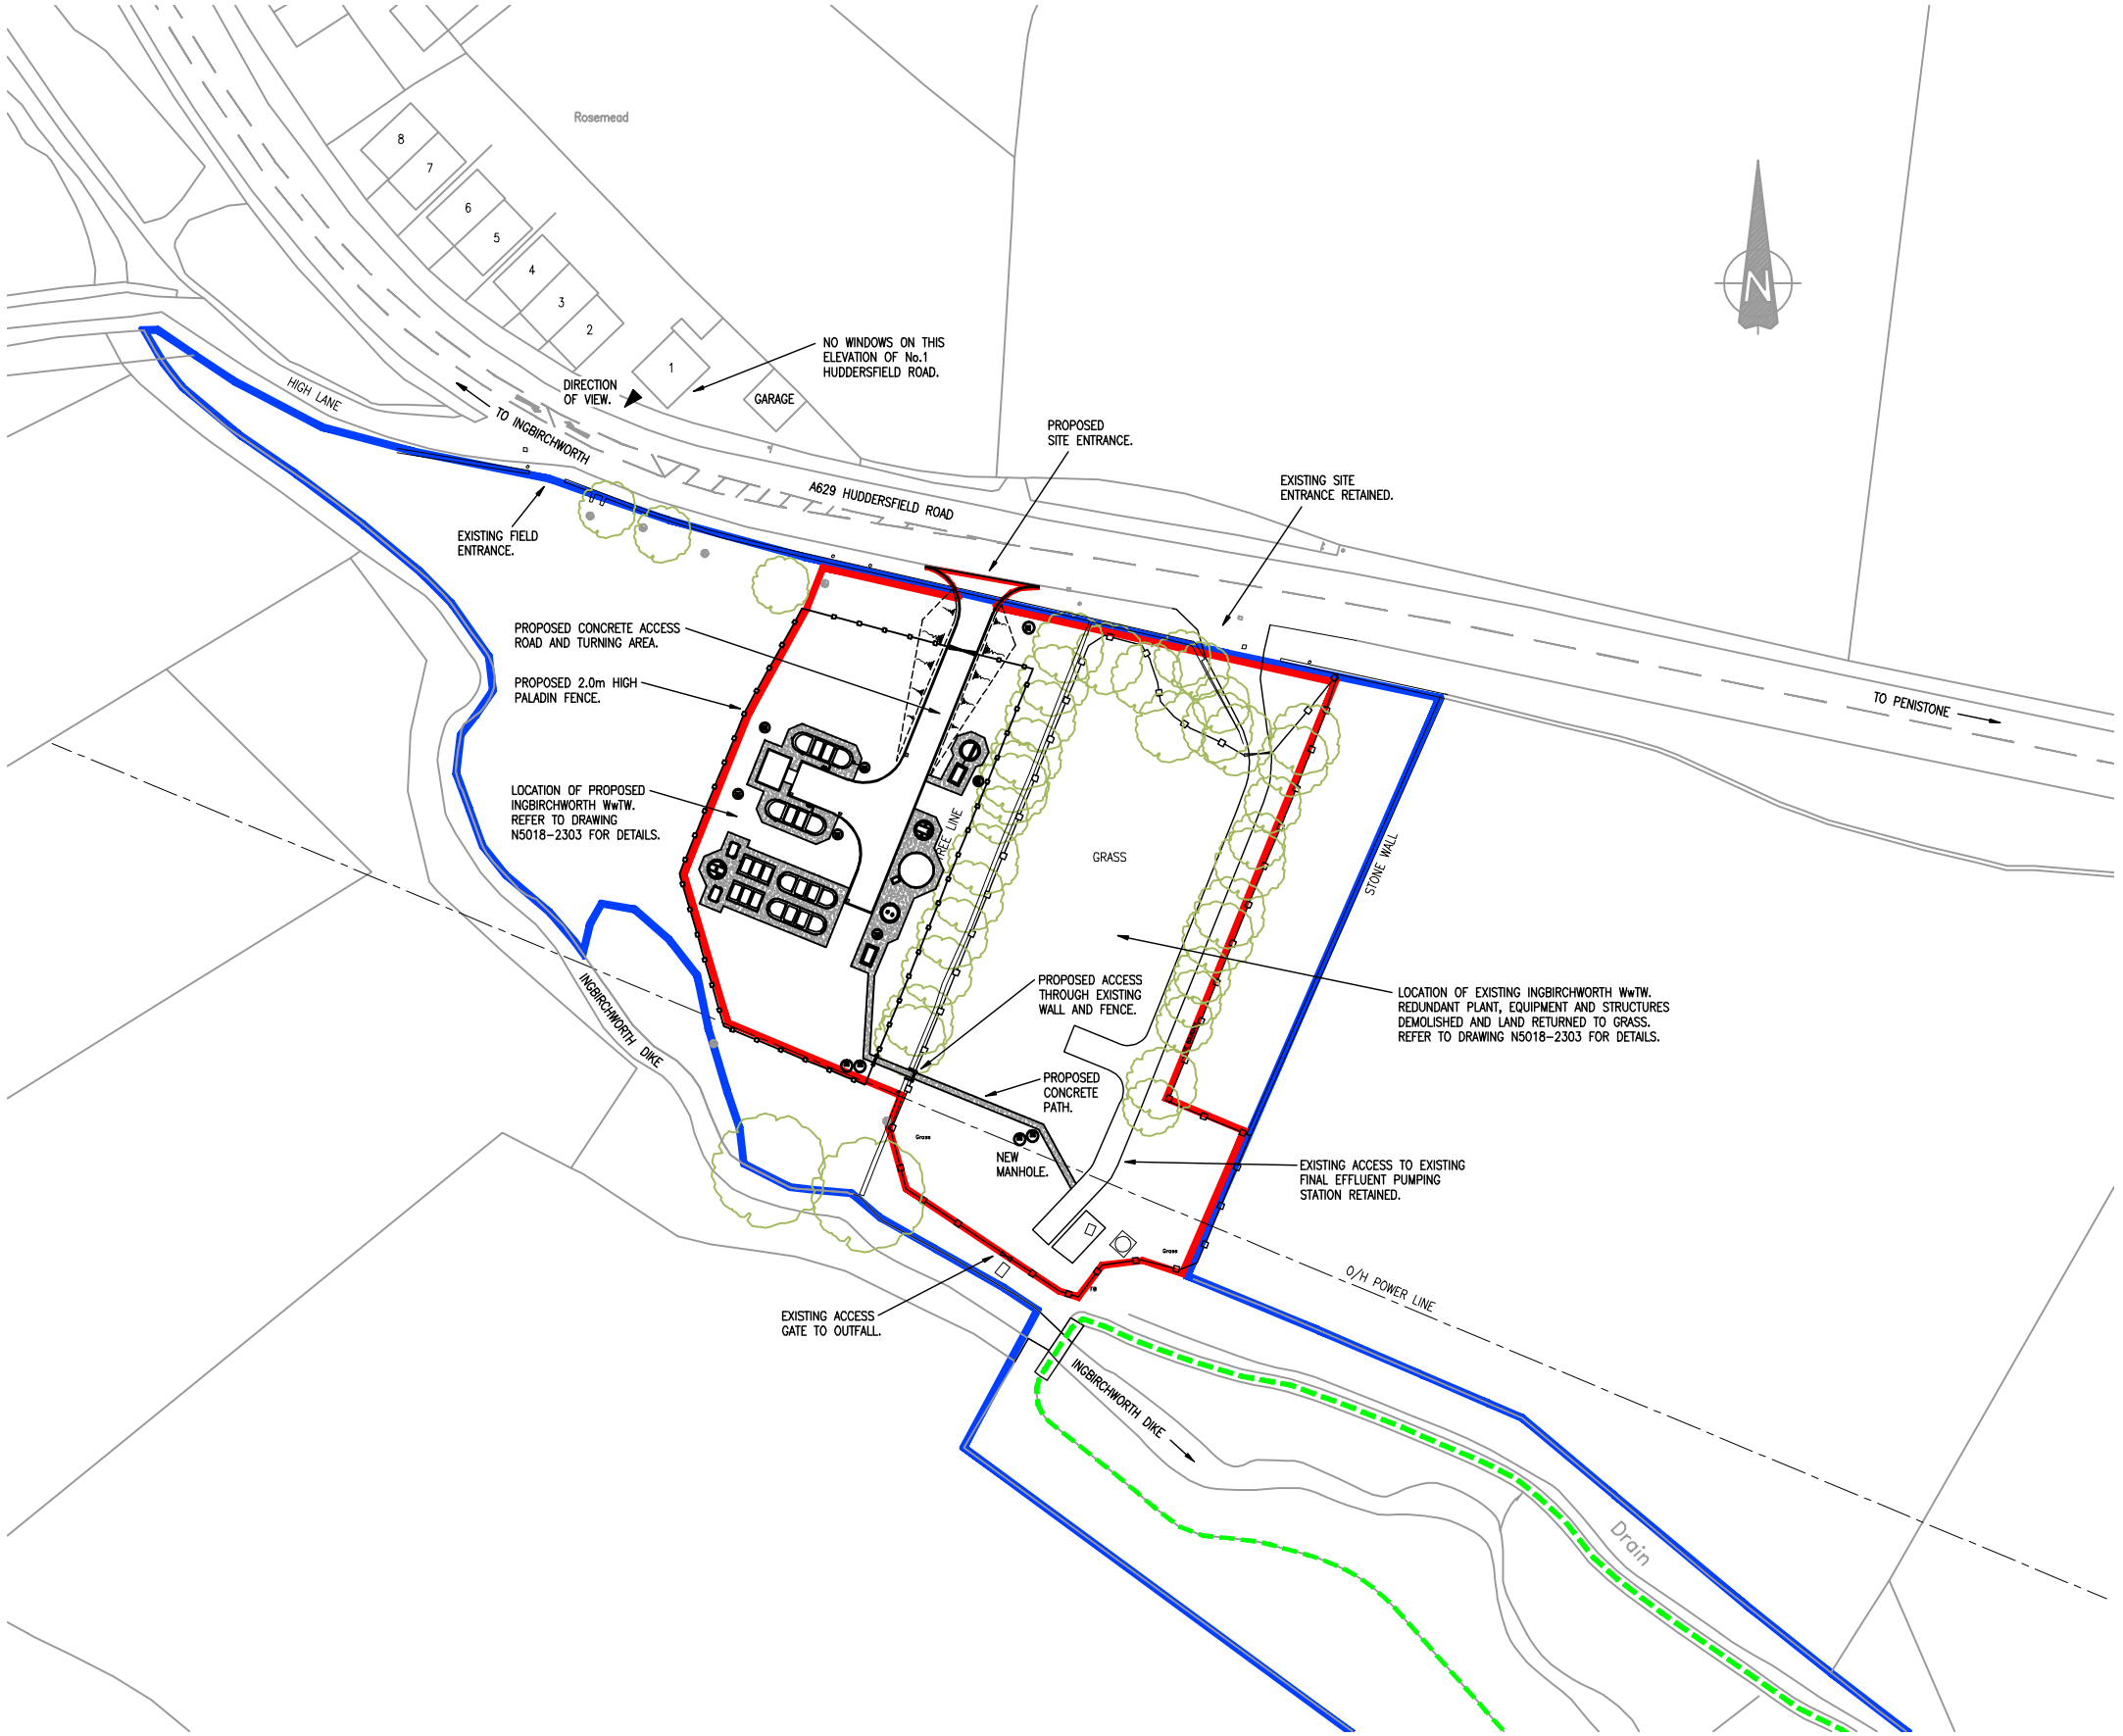

THE COPYRIGHT IN THIS DRAWING IS THE PROPERTY OF AECOM DESIGN BUILD AND THE DRAWING MAY NOT BE REPRODUCED IN WHOLE OR IN PART, IN ANY FORM, WHETHER BY PHOTOGRAPH, PHOTOCOPYING OR REPRODUCTION AS A THREE DIMENSIONAL ARTICLE WITHOUT THE WRITTEN PERMISSION OF AECOM DESIGN BUILD.

SCALE 1:500 @ A1

0 10 20 30 40 50m

Notes

1. ALL LEVELS ARE IN METRES ABOVE ORDNANCE DATUM.
2. ALL DIMENSIONS ARE IN MILLIMETRES UNLESS STATED OTHERWISE.
3. THIS DRAWING TO BE READ IN CONJUNCTION WITH:
   - N5018–2000 : PROPOSED SITE ACCESS AND ROAD SAFETY PLAN
   - N5018–2300 : PLANNING APPLICATION LOCATION PLAN
   - N5018–2301 : PLANNING APPLICATION EXISTING SITE LAYOUT
   - N5018–2303 : PLANNING APPLICATION PROPOSED SITE PLAN
   - N5018–2304 : PLANNING APPLICATION PROPOSED ELEVATIONS 1 OF 2
   - N5018–2305 : PLANNING APPLICATION PROPOSED ELEVATIONS 2 OF 2

KEY

- APPLICATION AREA
- YORKSHIRE WATER LAND OWNERSHIP
- MIXED SCATTERED TREES:– SYCAMORE, OAK, HOLLY, SILVER BIRCH, ASH AND WILLOW.
- PUBLIC FOOTPATH
- EXISTING PALISADE FENCE RETAINED

REV	DATE	REVISION DETAILS				
A1	16MAR11	APPROVED FOR ISSUE	BH	GH	SC	GB
P	03MAR11	PRELIMINARY UNCHECKED COPY	BH	GH	–	–

DRAWING REV KEY

P – PRELIMINARY UNCHECKED COPY
A – APPROVED
C – CONSTRUCTION ISSUE

ORIGINATING ENGINEER	BEVERLEY HONEYMAN
DAZ REF	301
EASTING / NORTHING	422720,405650
DATE IN GROUND	XXXXX
DATE OF ABANDONMENT	XXXXX
YW USE ONLY / LEGAL STATUS/ FUNCTION CHANGE AUTHORISED BY	

CUSTOMER
YORKSHIRE WATER SERVICES LTD

CUSTOMER REFERENCE
D0050

PROJECT
INGBIRCHWORTH WwTW
3rd PARTY GROWTH

DRAWING TITLE
PLANNING APPLICATION
PROPOSED SITE LAYOUT

A1

PRODUCED BY
ETM
LIVINGSTONE HOUSE
CHADWICK STREET
LEEDS
LS10 1LJ
TEL: 0844 8481091
FAX: 0113 2122459

SCALE	DOCUMENT NUMBER	REV
1:500	N 5018 – 2302	A1