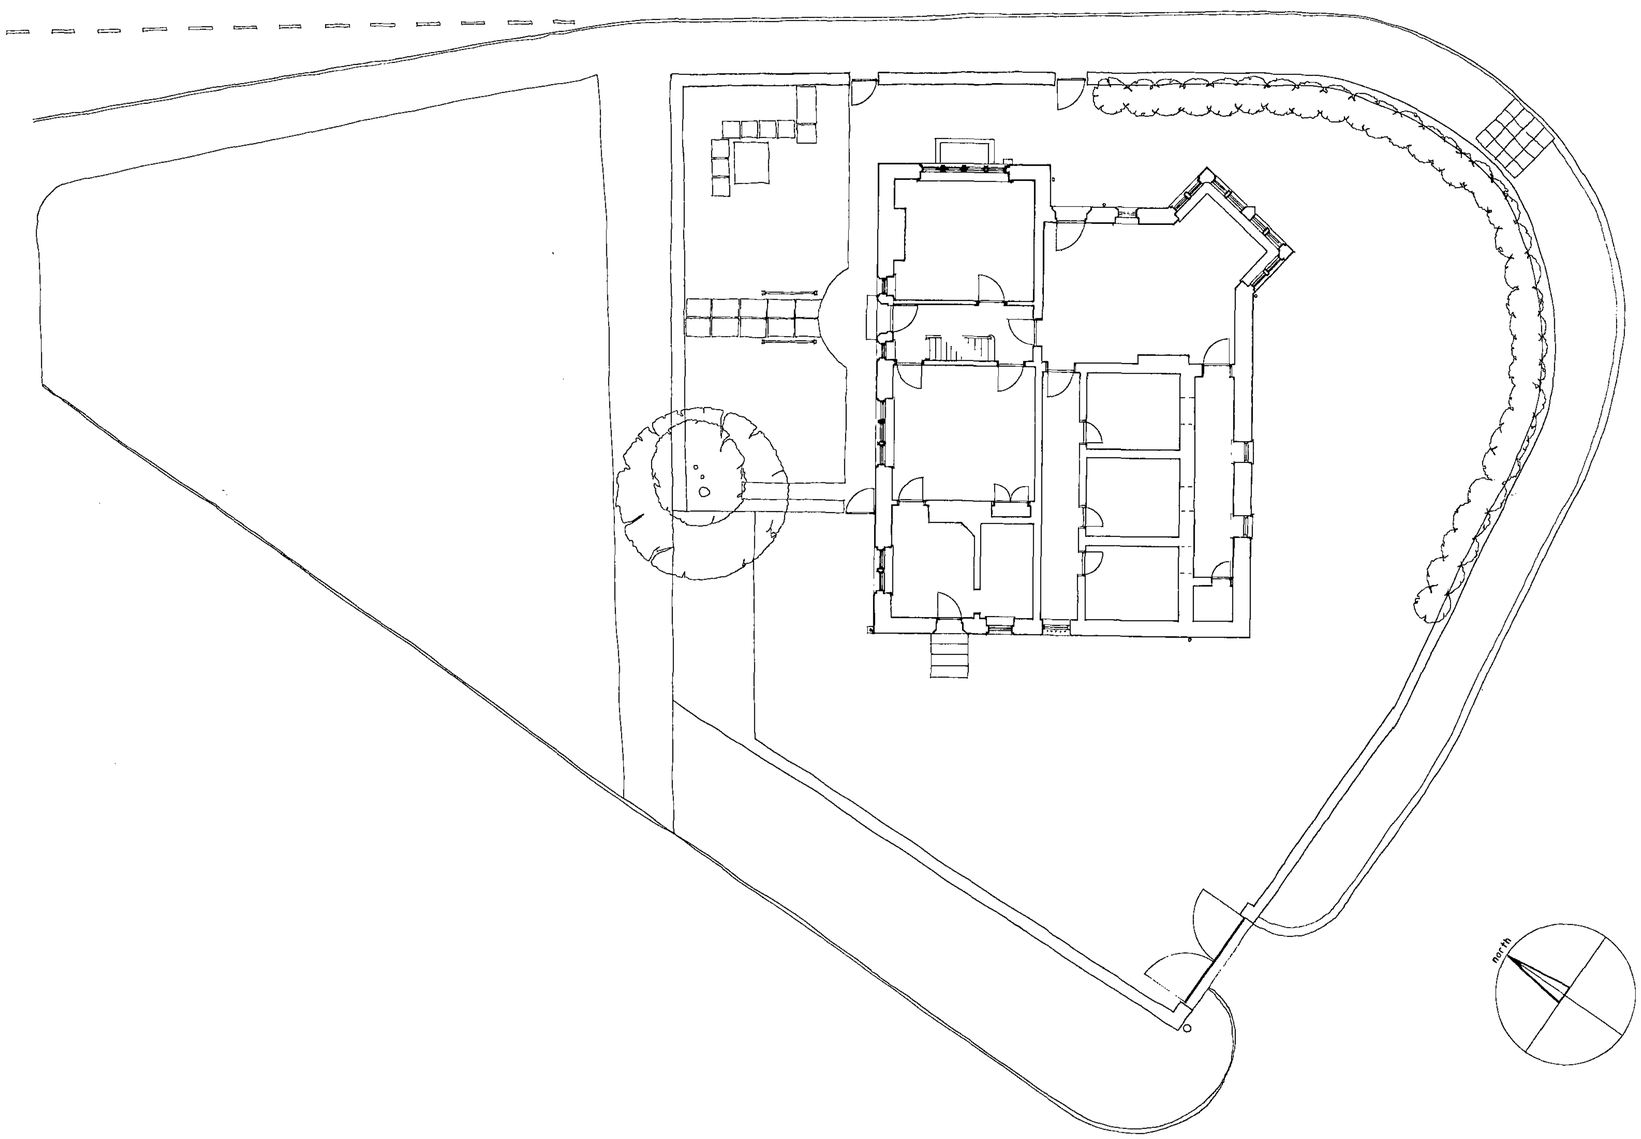



Barnsley Metropolitan Borough Council
04 APR 2008
Corporate Mail Room

Extension to the Northern Headquarters of the Aetherius Society at 350 Sheffield Road, Birdwell.

Site Plan as Existing

Scale 1:100 **Date May 2007** **Drawing No. AS - 01**

Drawn by Richard Jaques AABC AA Dipl RIBA
Chartered Architect
44 Manor Drive South Acomb York YO26 5SA
Tel. 01904 780542

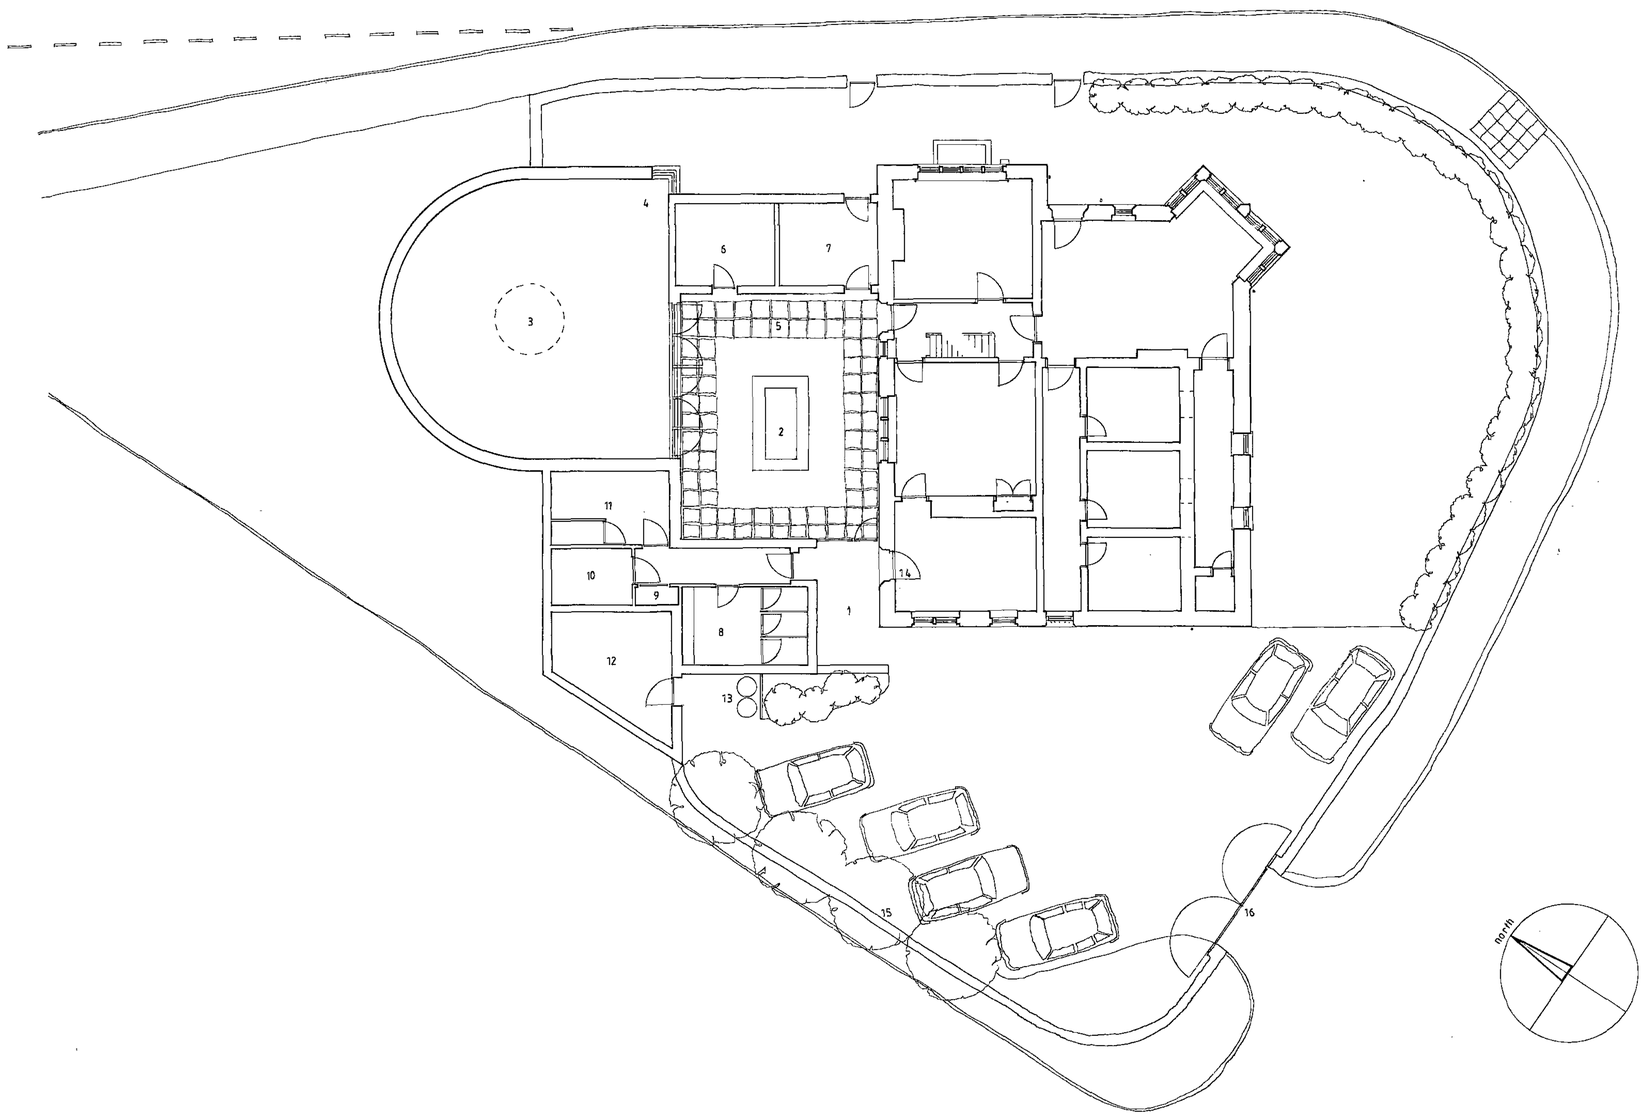

1. Main entrance with roof canopy over.
2. Courtyard garden with glazed roof and pool.
3. Temple with circular roof light shown by broken line and glazed screen opening onto garden.
4. Altar with stained glass window to rear.
5. Covered link between main entrances.
6. Vestry.
7. Reception.
8. Female toilet with solar panels to roof.
9. Store.
10. Wheelchair accessible toilet and baby changing facility.
11. Male toilet.
12. Workshop and boiler room.
13. Refuse store.
14. Door and window to kitchen.
15. Boundary wall repositioned.

Barnsley Metropolitan Borough Council
04 APR 2008
Corporate Mail Room

Revision A.
Existing north entrance through boundary wall from Sheffield Road retained; vestry location revised, reception introduced and store omitted. March 2008

Extension to the Northern Headquarters of the Aetherius Society at 350 Sheffield Road, Birdwell.

Preliminary Layout

Scale 1:100 Date May 2007 Drawing no. AS - 02 - Rev. A

Drawn by Richard Jaques AABC AA Dipl RIBA
Chartered Architect
44 Manor Drive South Acomb York YO26 5SA
Tel. 01904 780542 Mobile: 07773 353 868