

Revision	Date
-	-

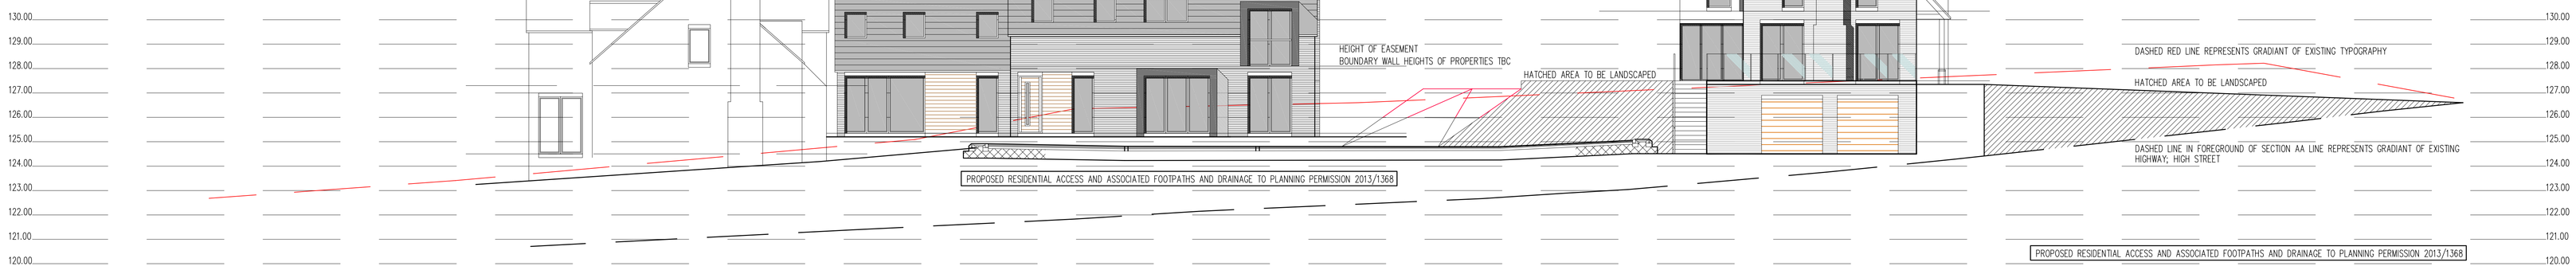


SECTION A–A


SECTION B–B

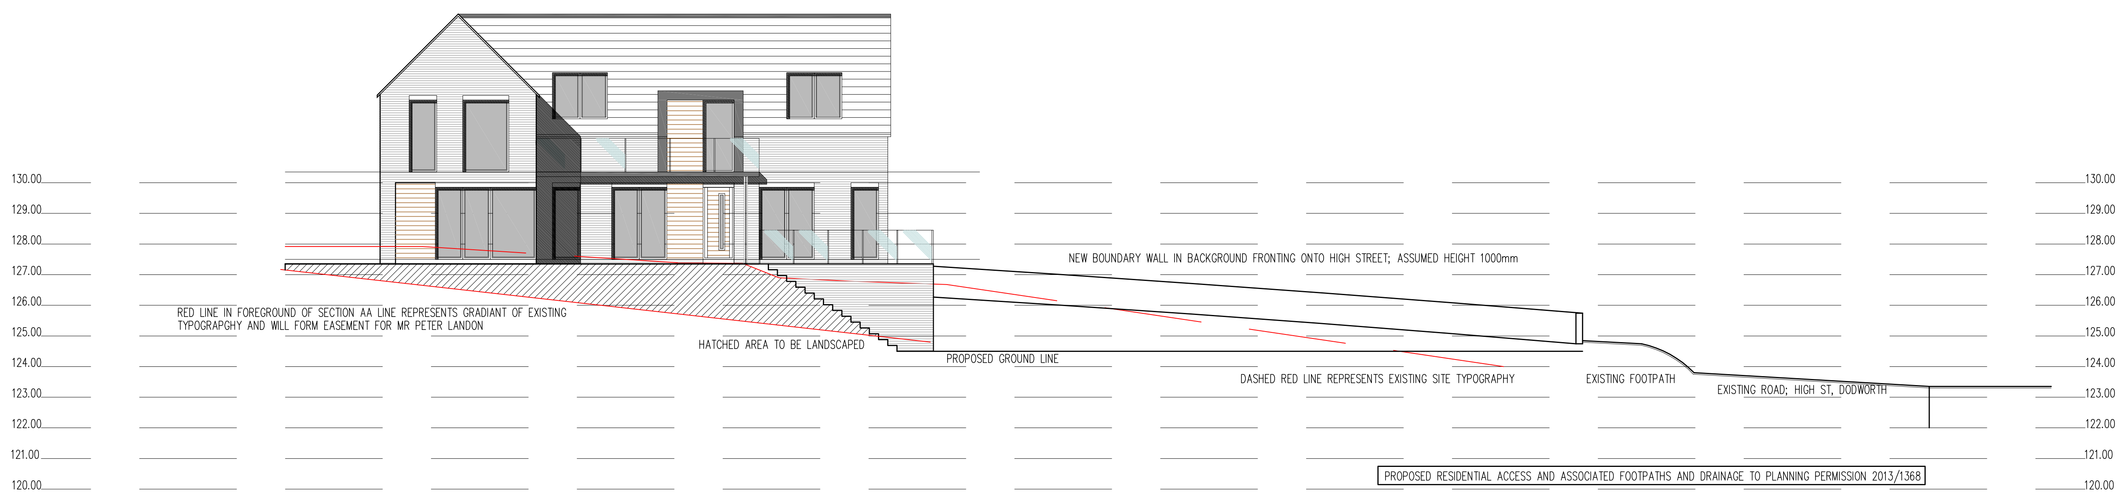


SECTION B–B

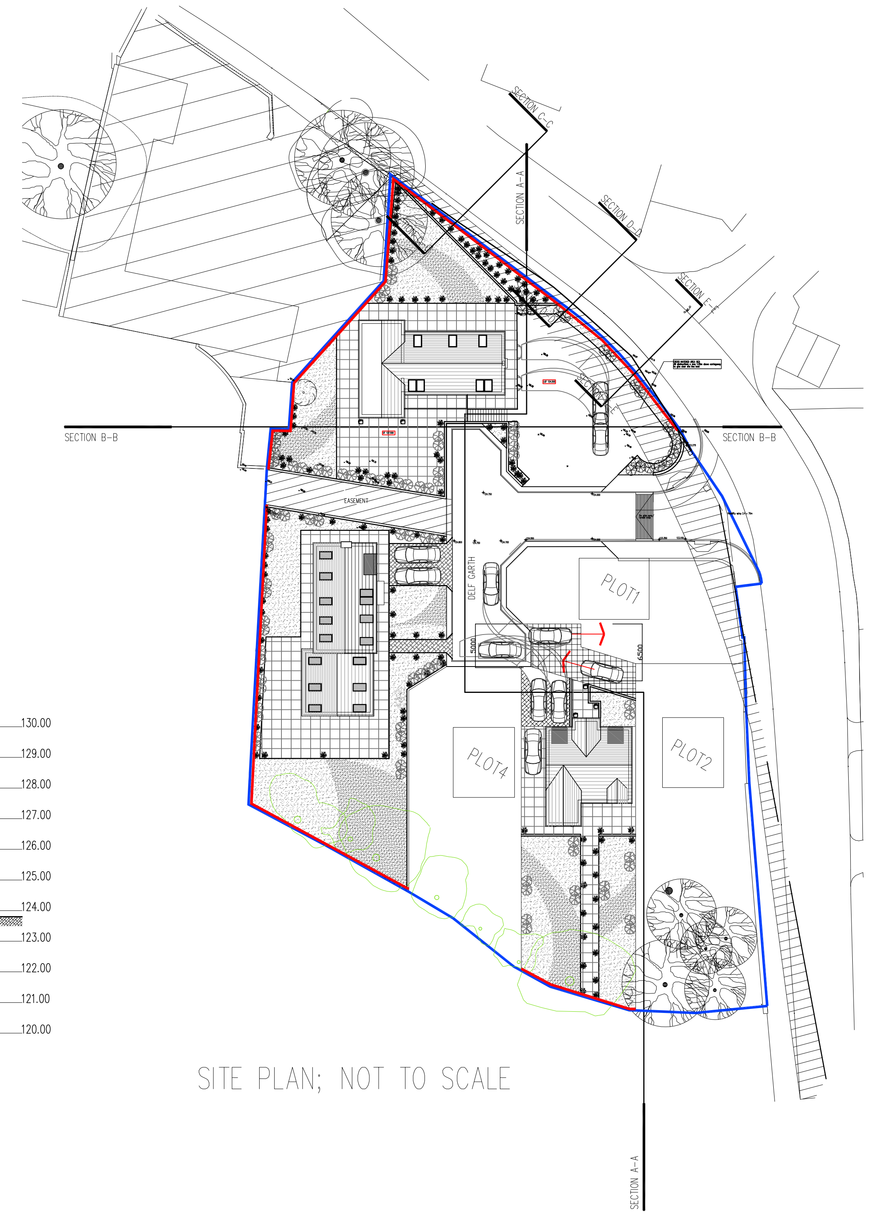


SITE PLAN; NOT TO SCALE

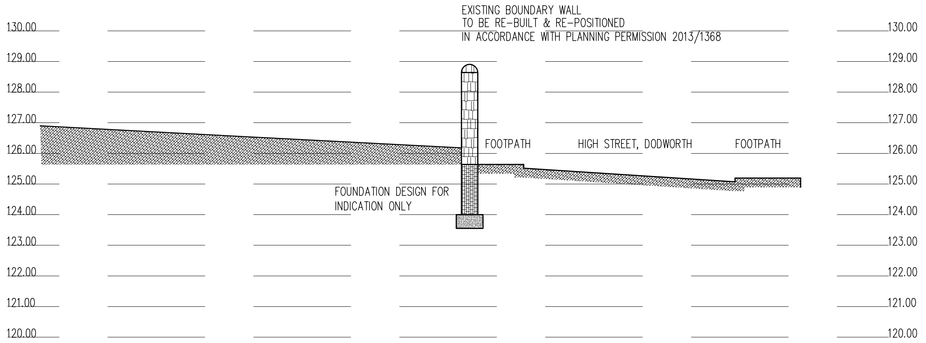


SECTION C–C AS EXISTING

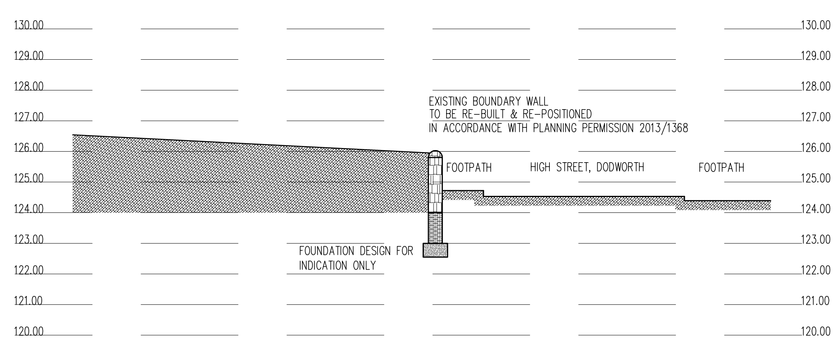


SECTION D–D AS EXISTING

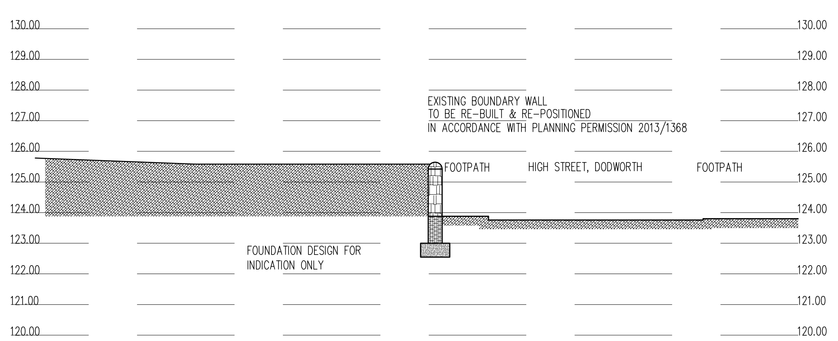


SECTION E–E AS EXISTING

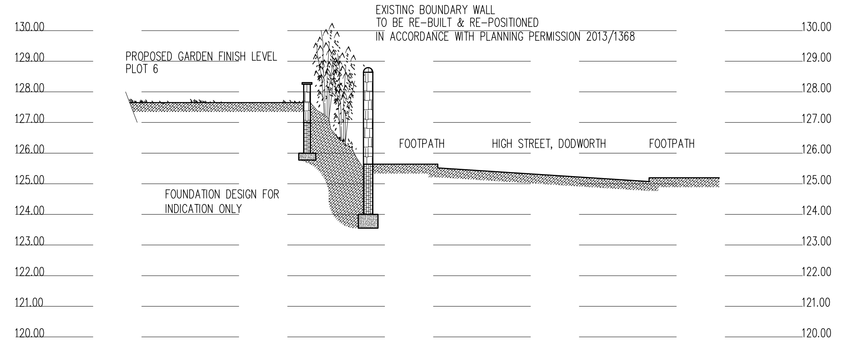

SECTION C–C AS PROPOSED

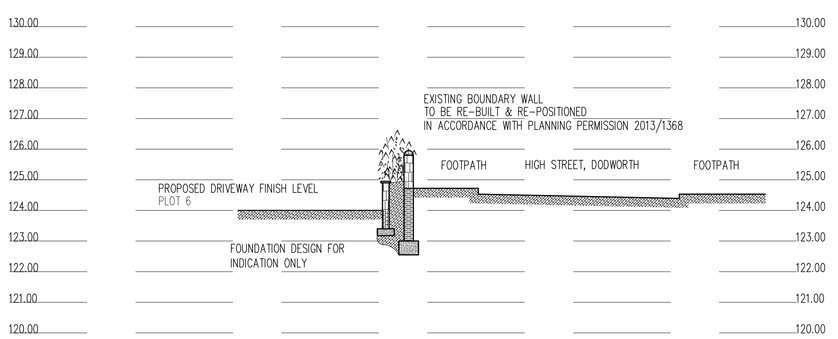

SECTION D–D AS PROPOSED

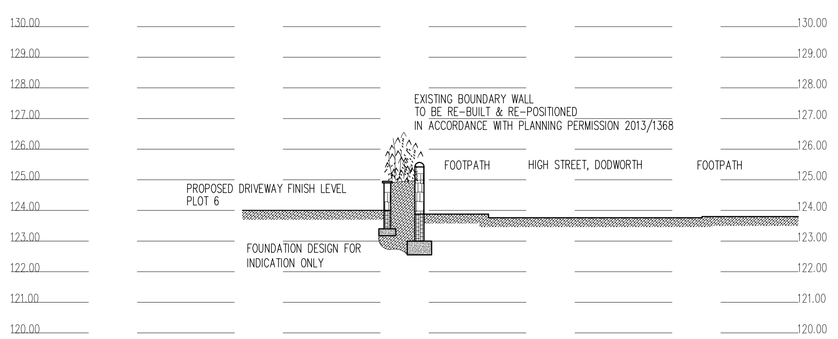

SECTION E–E AS PROPOSED

Coda Studios Ltd
70-71 Cornish Place, Cornish Street
Sheffield, S6 3AF
t: 0114 279 6003 f: 0114 279 6004
e:information@codastudios.co.uk

ELDWICK ESTATES LTD	Client
PROPOSED DWELLINGS	Job
DELF GARTH, 88-90 HIGH STREET	
DODWORTH, BARNSLEY	
PROPOSED SITE SECTIONS	Title

DRAWN	CHECKED	DATE	SCALE	
			A3 ISSUE:	A0 ISSUE:
JAL	-	05-15	-	1:100

REVISION	DRAWING STATUS	DRAWING NUMBER
-	PLANNING	2296 SITE MASTER

© COPYRIGHT EXISTS ON THE DESIGNS AND INFORMATION SHOWN ON THIS DRAWING
The Contractor must verify all dimensions on site before making shop drawings or commencing work of any kind. No dimensions to be scaled from this drawing. Architect to be notified of any discrepancies in dimensions immediately.