
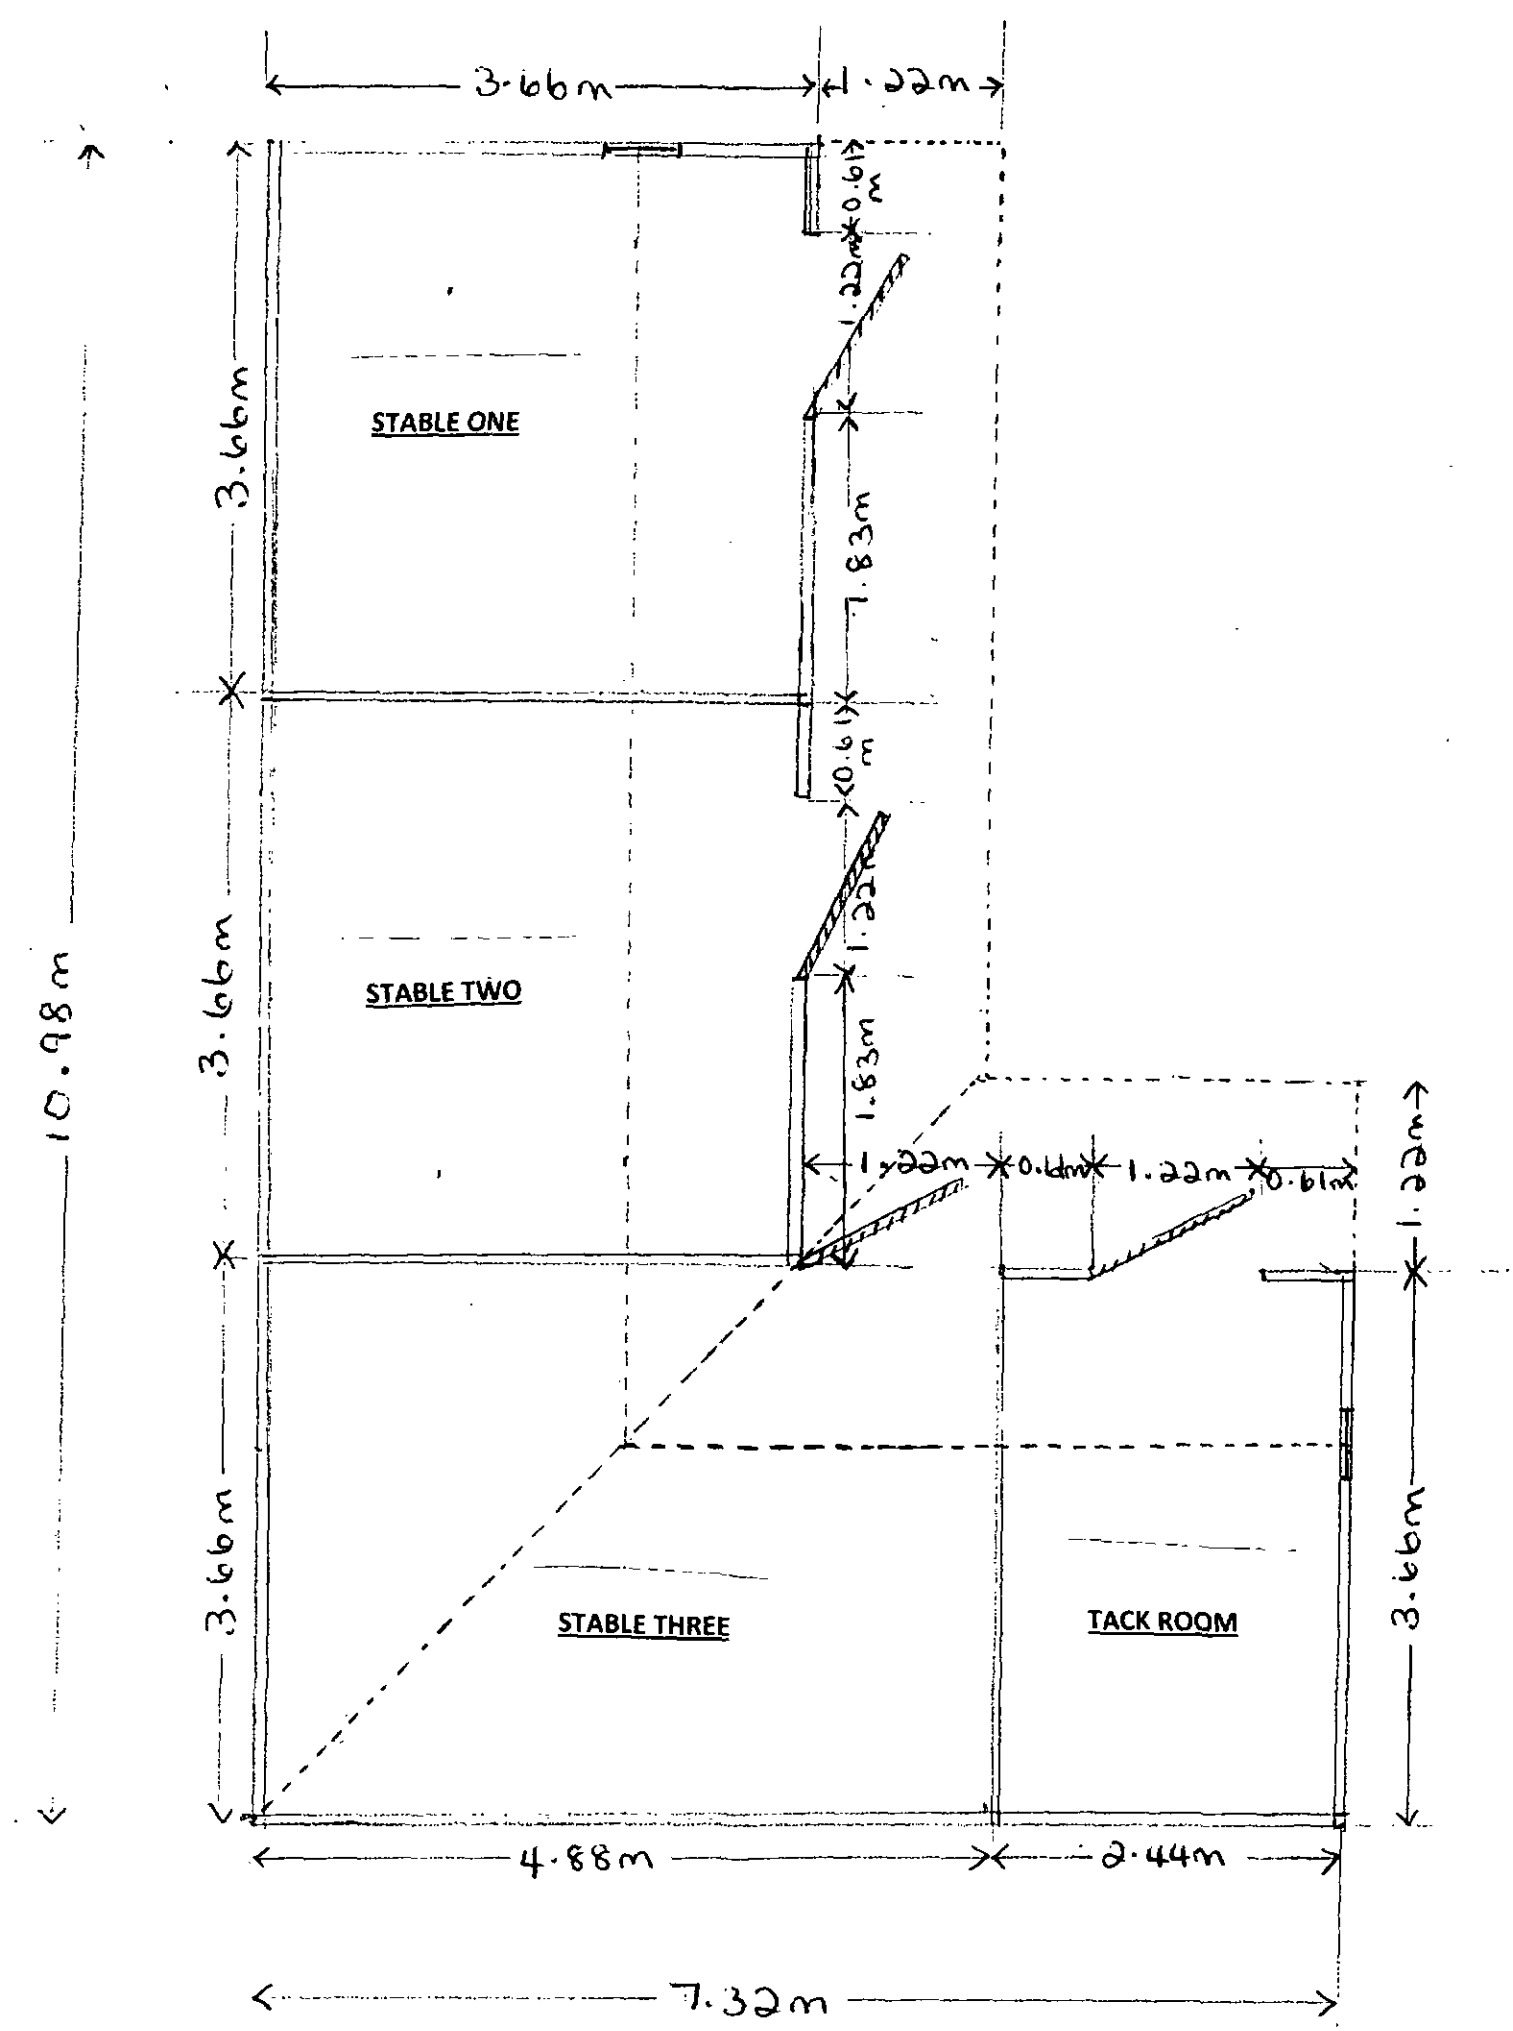


Plans for Stables and Tackroom
1 Pennine View, Darton, Barnsley S75 5AT


Scale 1:50

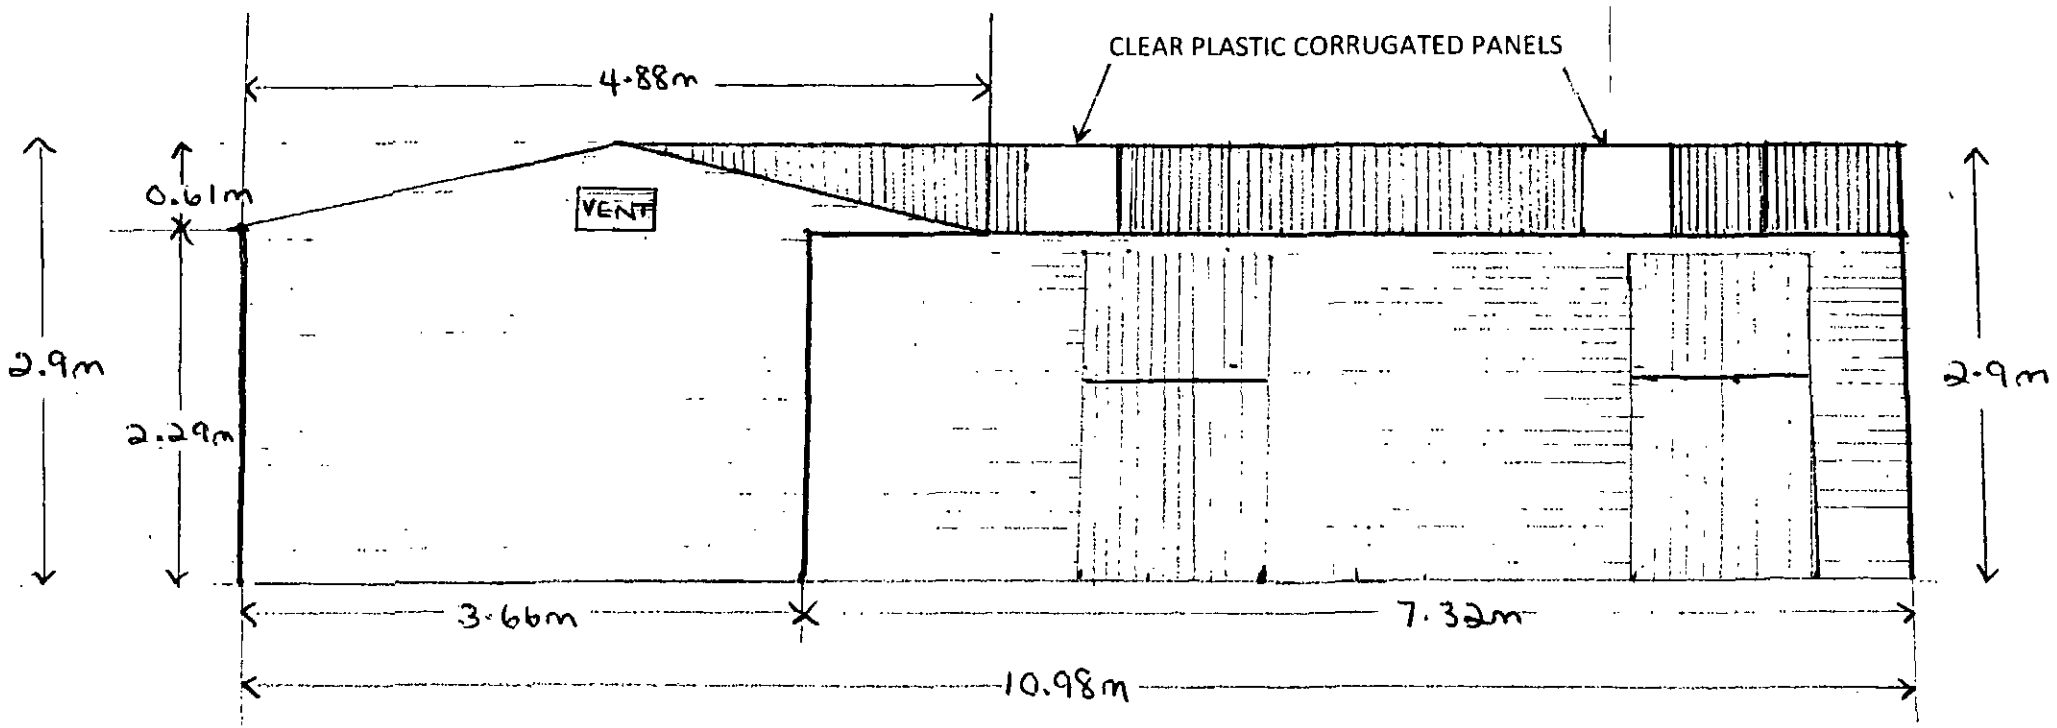

Plans for Stables and Tackroom
1 Pennine View, Darton, Barnsley S75 5AT

FRONT ELEVATION


SCALE 1 : 50

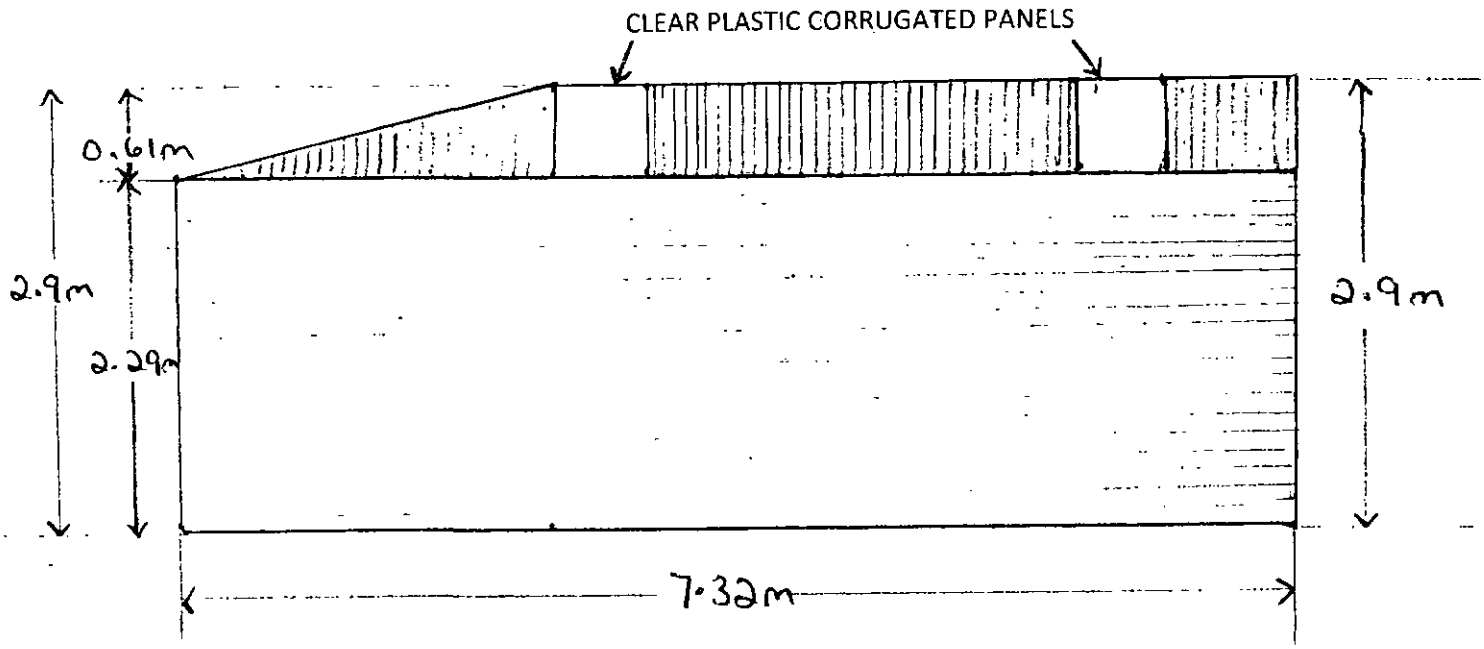

Plans for Stables and Tackroom
1 Pennine View, Darton, Barnsley S75 5AT

SIDE ELEVATION


SCALE 1 : 50

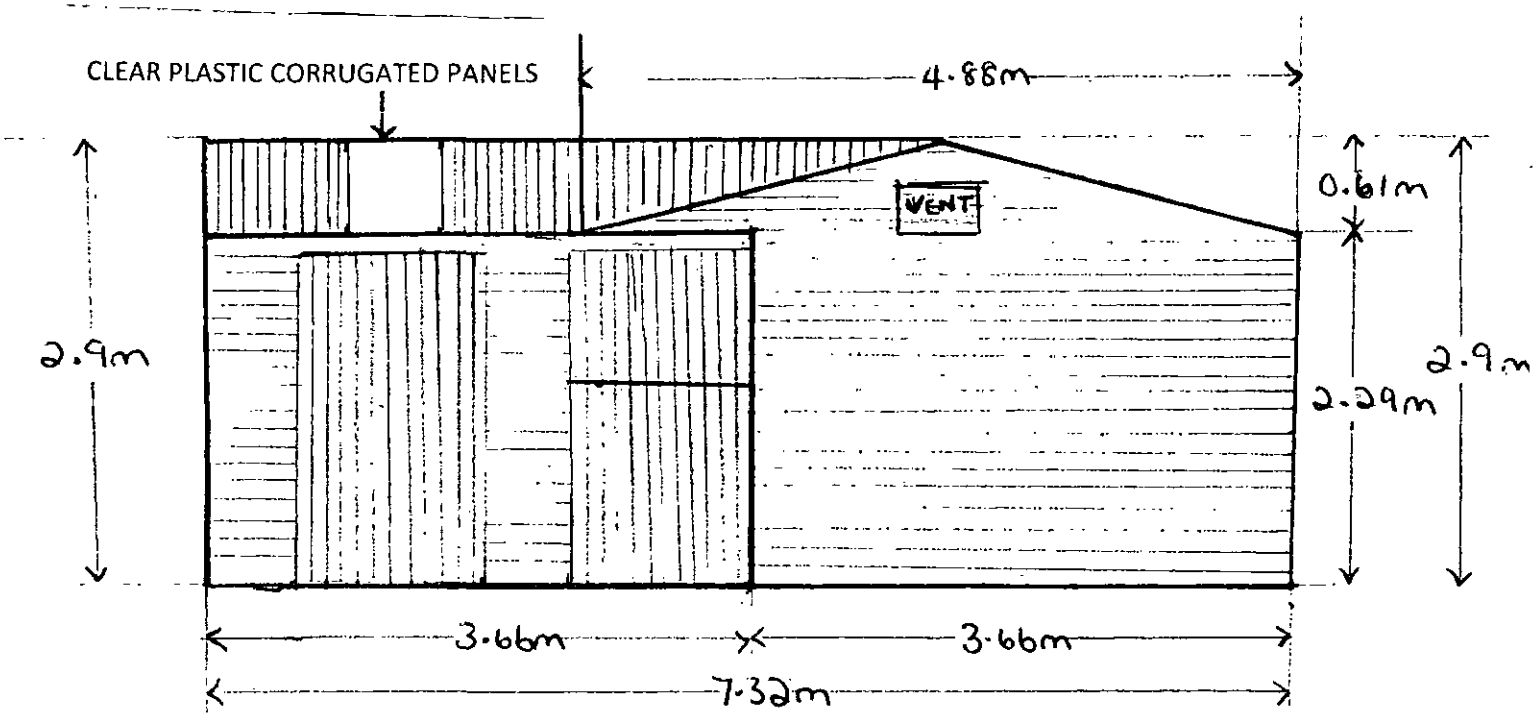

Plans for Stables and Tackroom
1 Pennine View, Darton, Barnsley S75 5AT

SIDE ELEVATION


SCALE 1 : 50

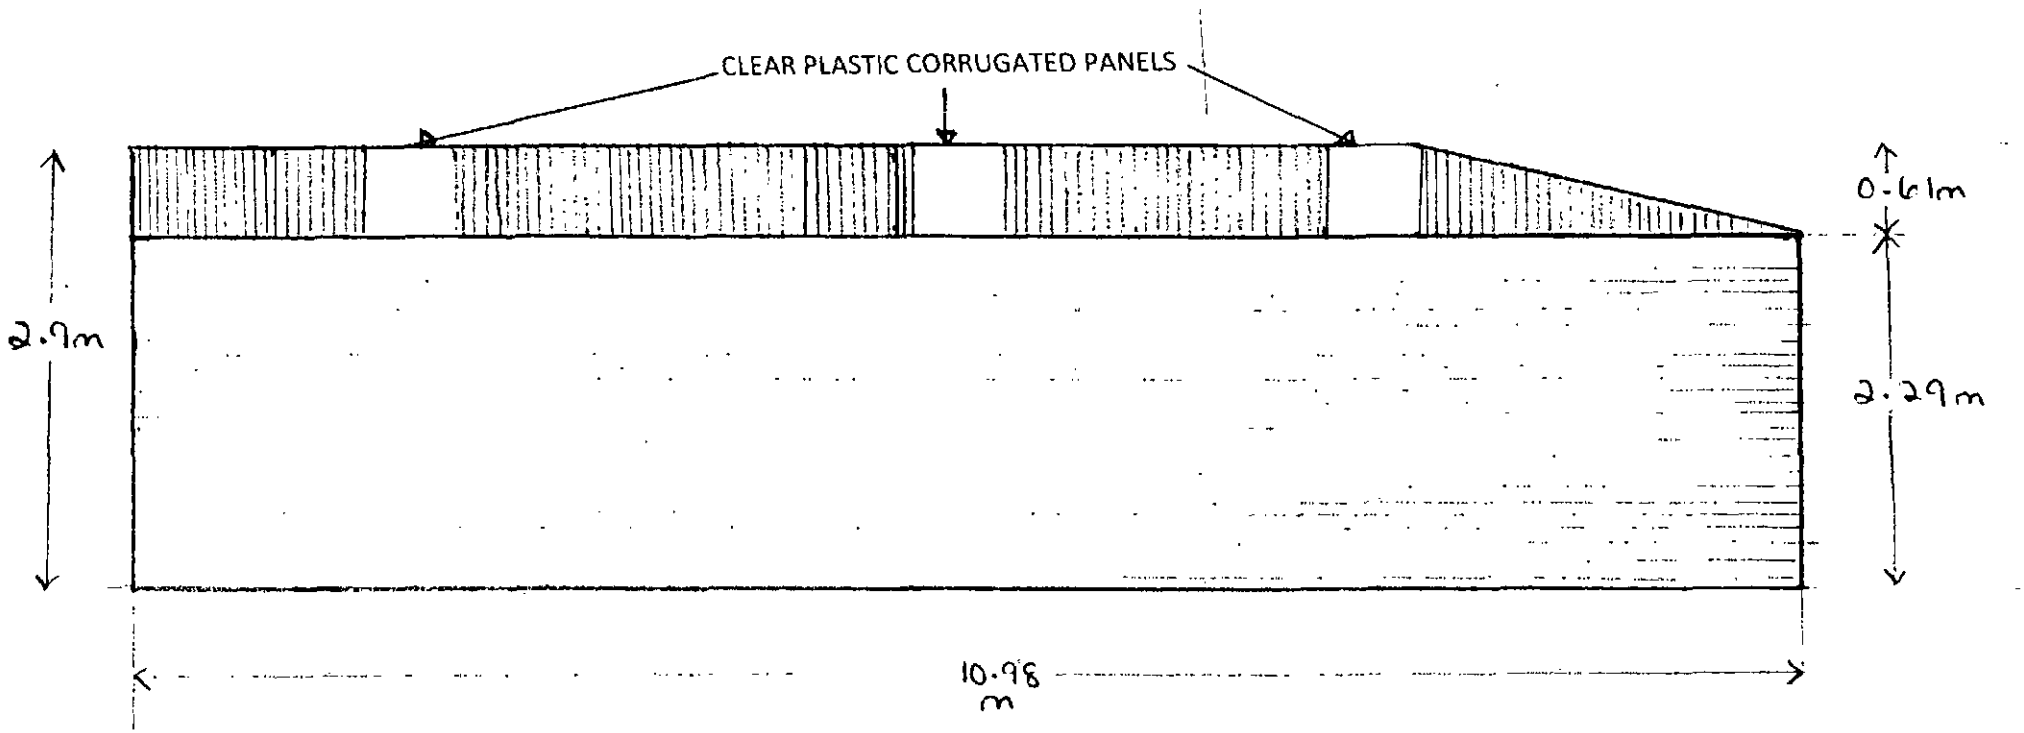

Plans for Stables and Tackroom
1 Pennine View, Darton, Barnsley S75 5AT

REAR ELEVATION

SCALE 1 : 50

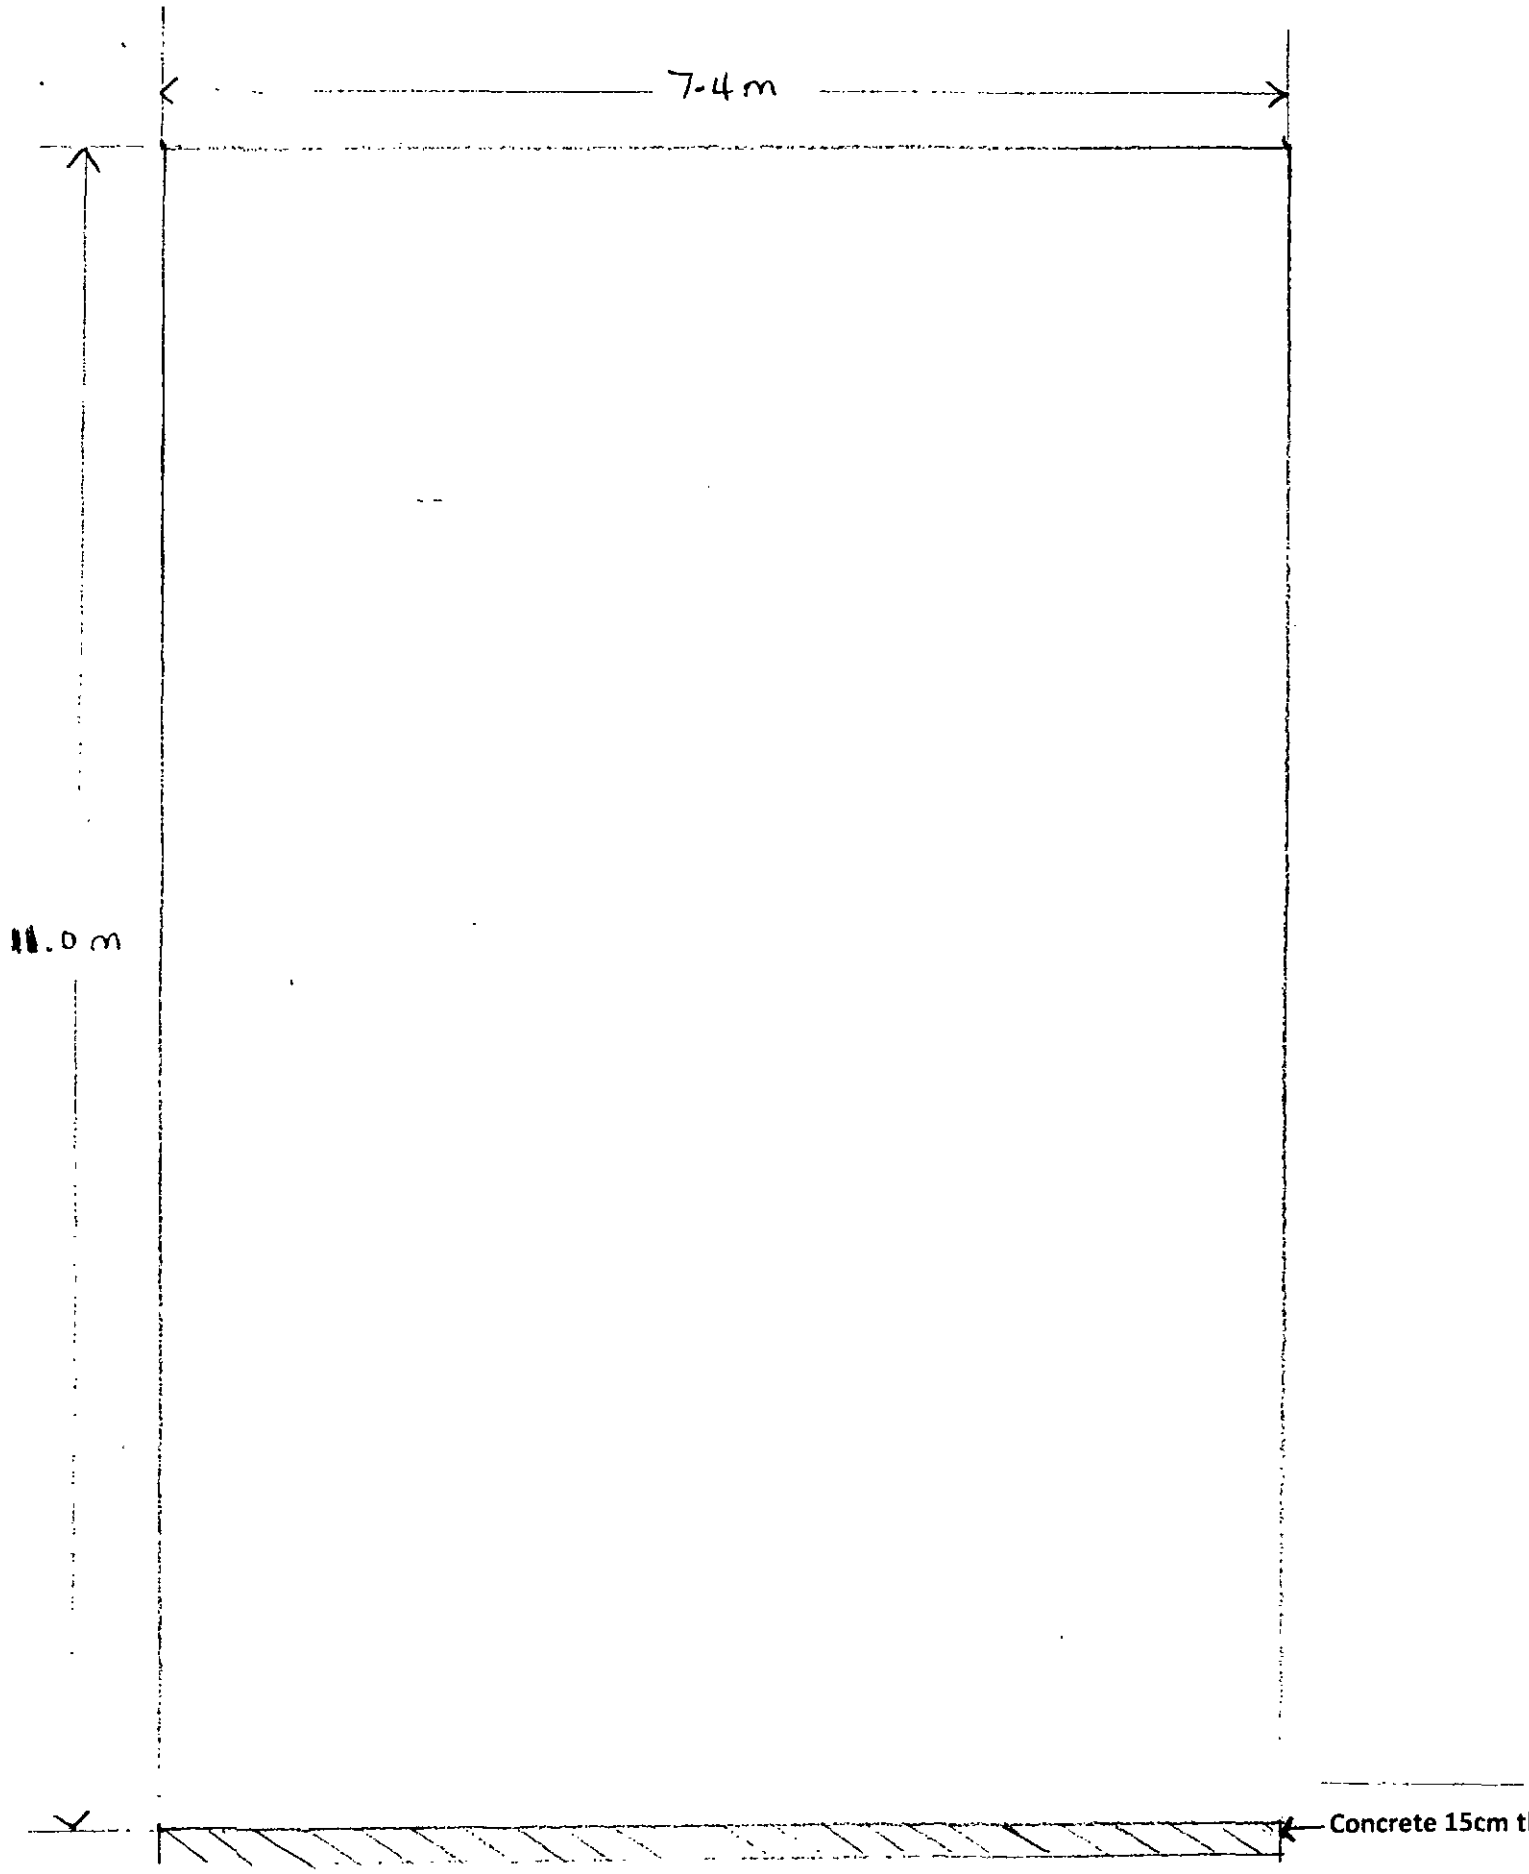


Concrete Base for Stables & Tackroom
1 Pennine View, Darton, Barnsley S75 5AT

SCALE 1 : 50

Ordnance Survey®

OS Sitemap®

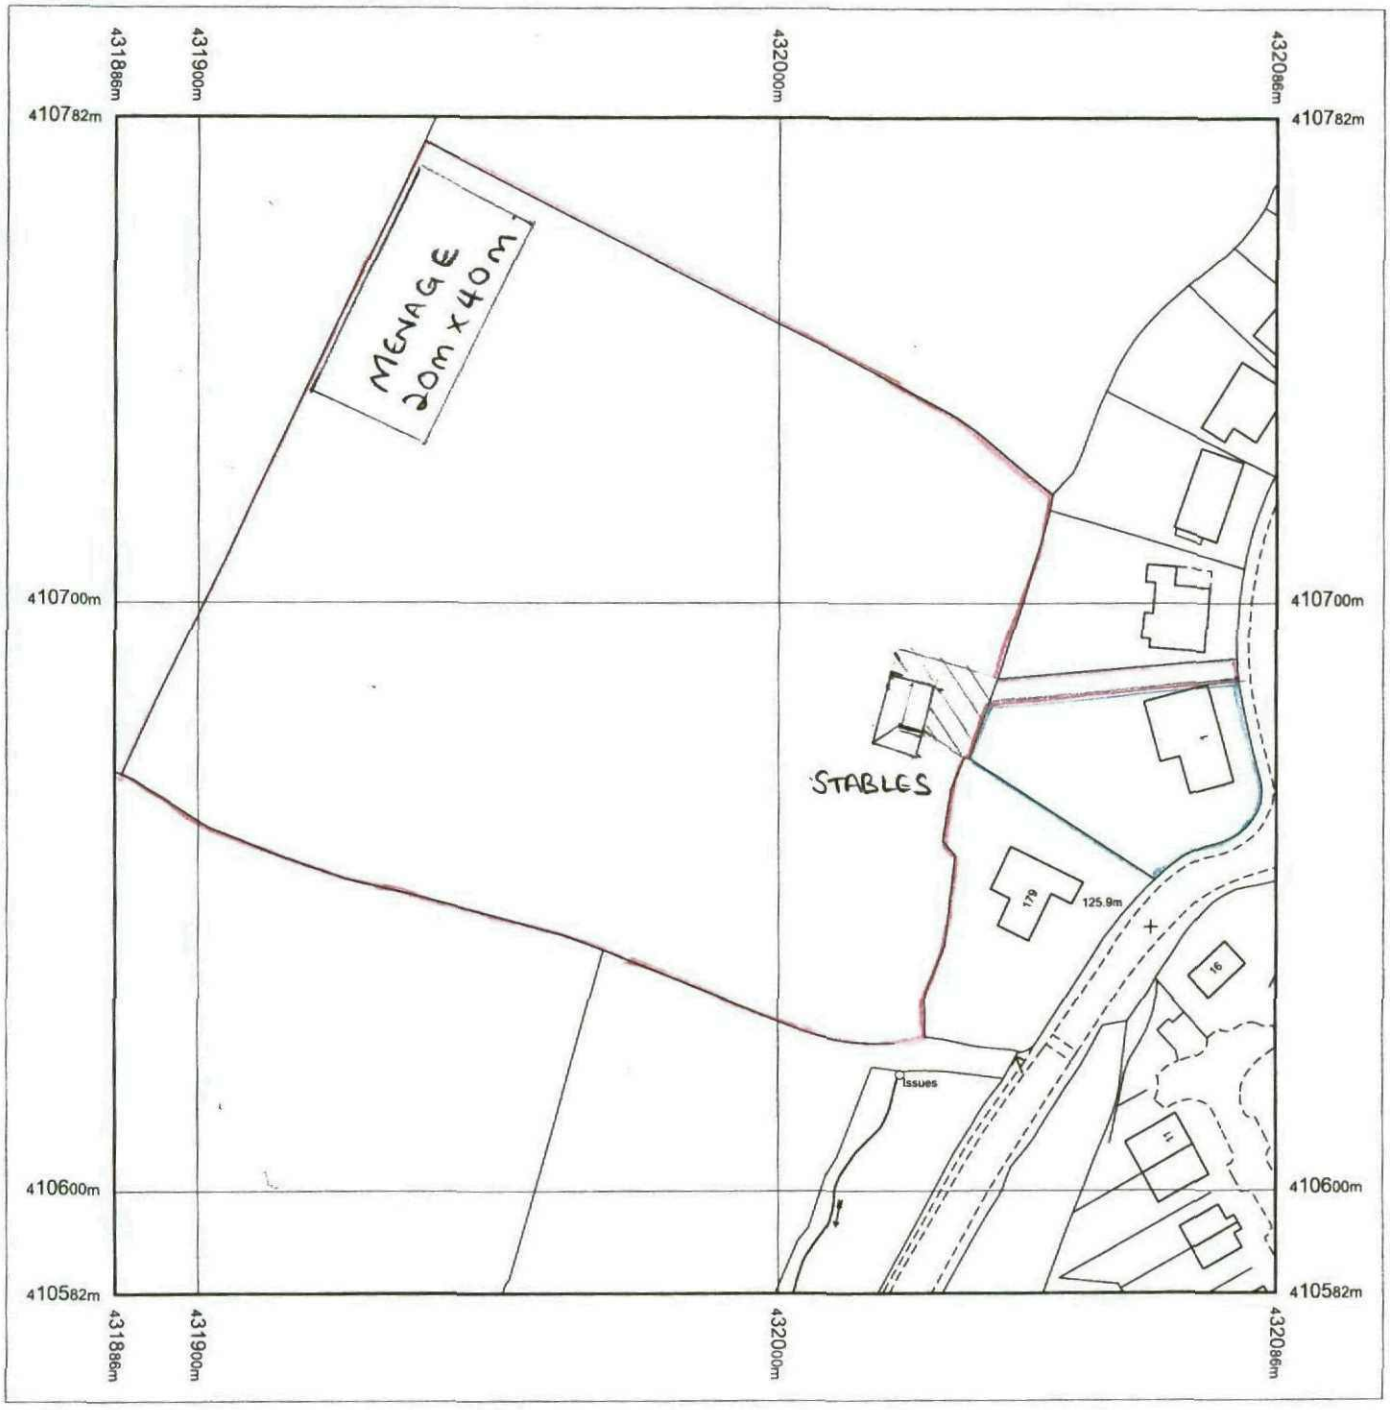

= TURNING POINT FOR HORSE TRANSPORT (ROLLED HARDCORE)

Produced 21.09.2011 from the Ordnance Survey National Geographic Database and incorporating surveyed revision available at this date. © Crown Copyright 2011.

Reproduction in whole or part is prohibited without the prior permission of Ordnance Survey.

Ordnance Survey, the OS Symbol and OS Sitemap are registered trademarks of Ordnance Survey, the national mapping agency of Great Britain.

The representation of a road, track or path is no evidence of a right of way.

The representation of features as lines is no evidence of a property boundary.

Metres
0 20 40

Scale 1:1250

Supplied by: **Barnsley MBC**
Serial number: 00033100
Centre coordinates: 431985.75 410682.5

Further information can be found on the OS Sitemap Information leaflet or the Ordnance Survey web site: www.ordnancesurvey.co.uk

1 PENNINE VIEW
DARTON
BARNSLEY
S75 5AT