




EXISTING SIDE ELEVATION

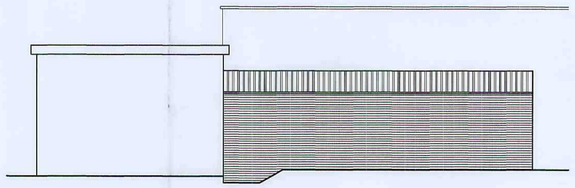


PROPOSED SIDE ELEVATION

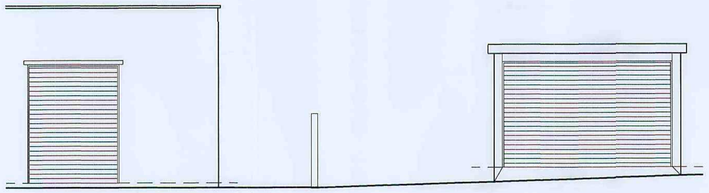


EXISTING FRONT ELEVATION

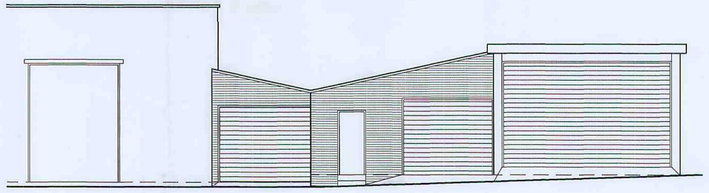

PROPOSED FRONT ELEVATION

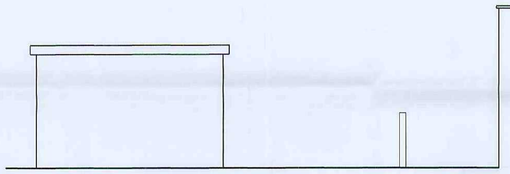

EXISTING REAR ELEVATION

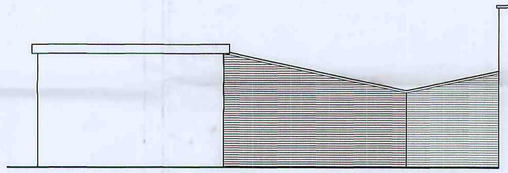

PROPOSED REAR ELEVATION

PROPOSED PLAN



LOCATION PLAN
SCALE 1:1250

Barnsley Metropolitan Borough Council
13 NOV 2008
Corporate Services

White Agus Partnership	128B, NEW ROAD, STAINCROSS, BARNSLEY, S75 6PP	PHONE/FAX. 01226 208482 E mail: agus@btinternet.com
	CHARTERED SURVEYORS AND BUILDING DESIGN CONSULTANTS	
Project. PROPOSED OUTBUILDINGS ON LAND ADJACENT BARUGH GREEN		Client. MR OLIVER MASTERS
Drawing Title. PLANS & ELEVATIONS		Date. NOVEMBER 2008 / Scale. 1:50 & 1:100
		Ref. 08–083 / Dwg. No. 01 / Rev.

Date	Suffix	Description	Date	Suffix	Description