

Drawing No.	Rev No.
MAM001 -004	

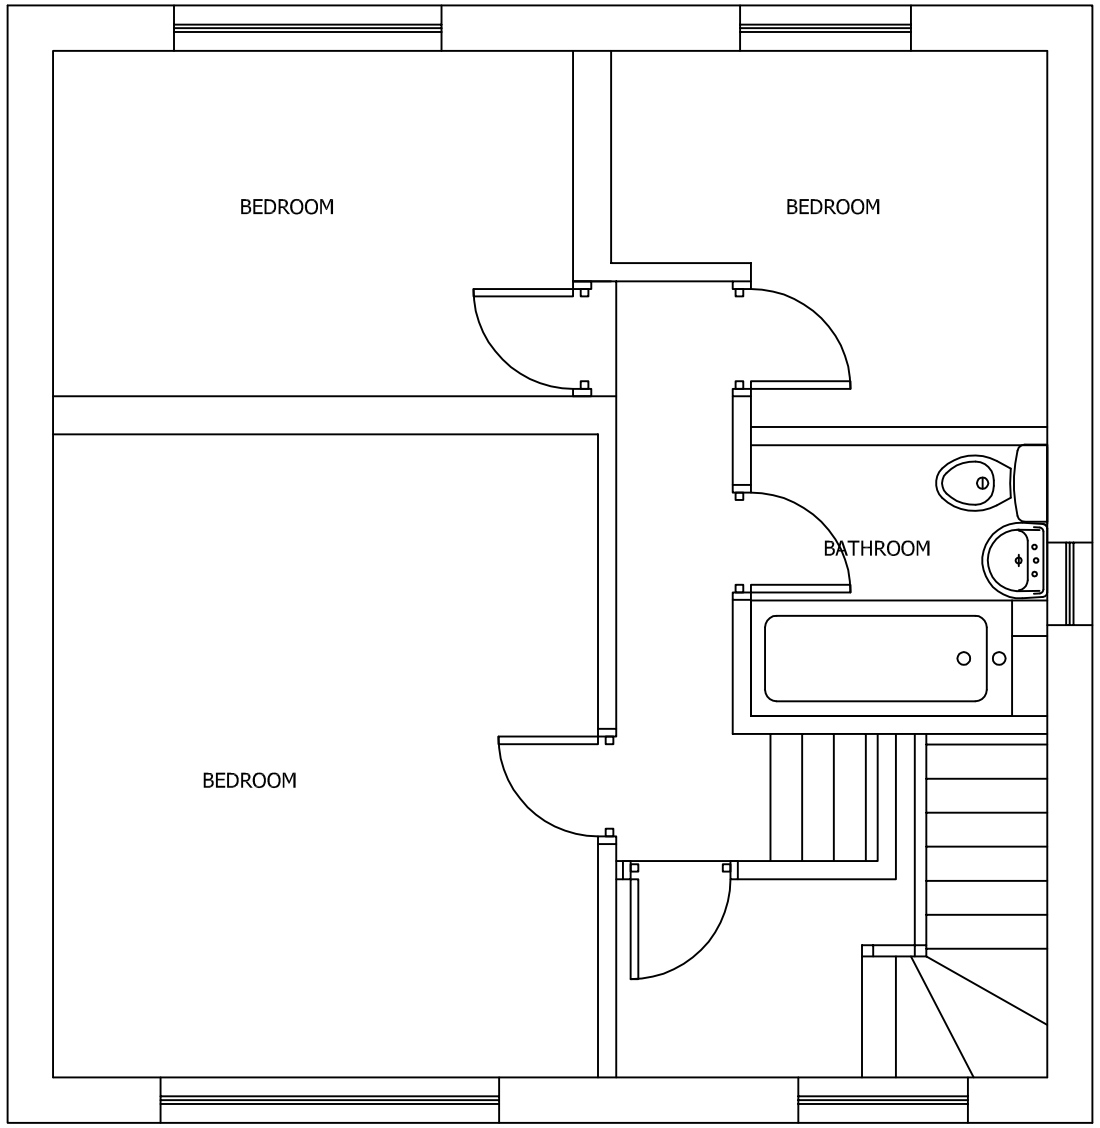

PROPOSED FIRST FLOOR PLAN
SCALE 1:50 AT A3

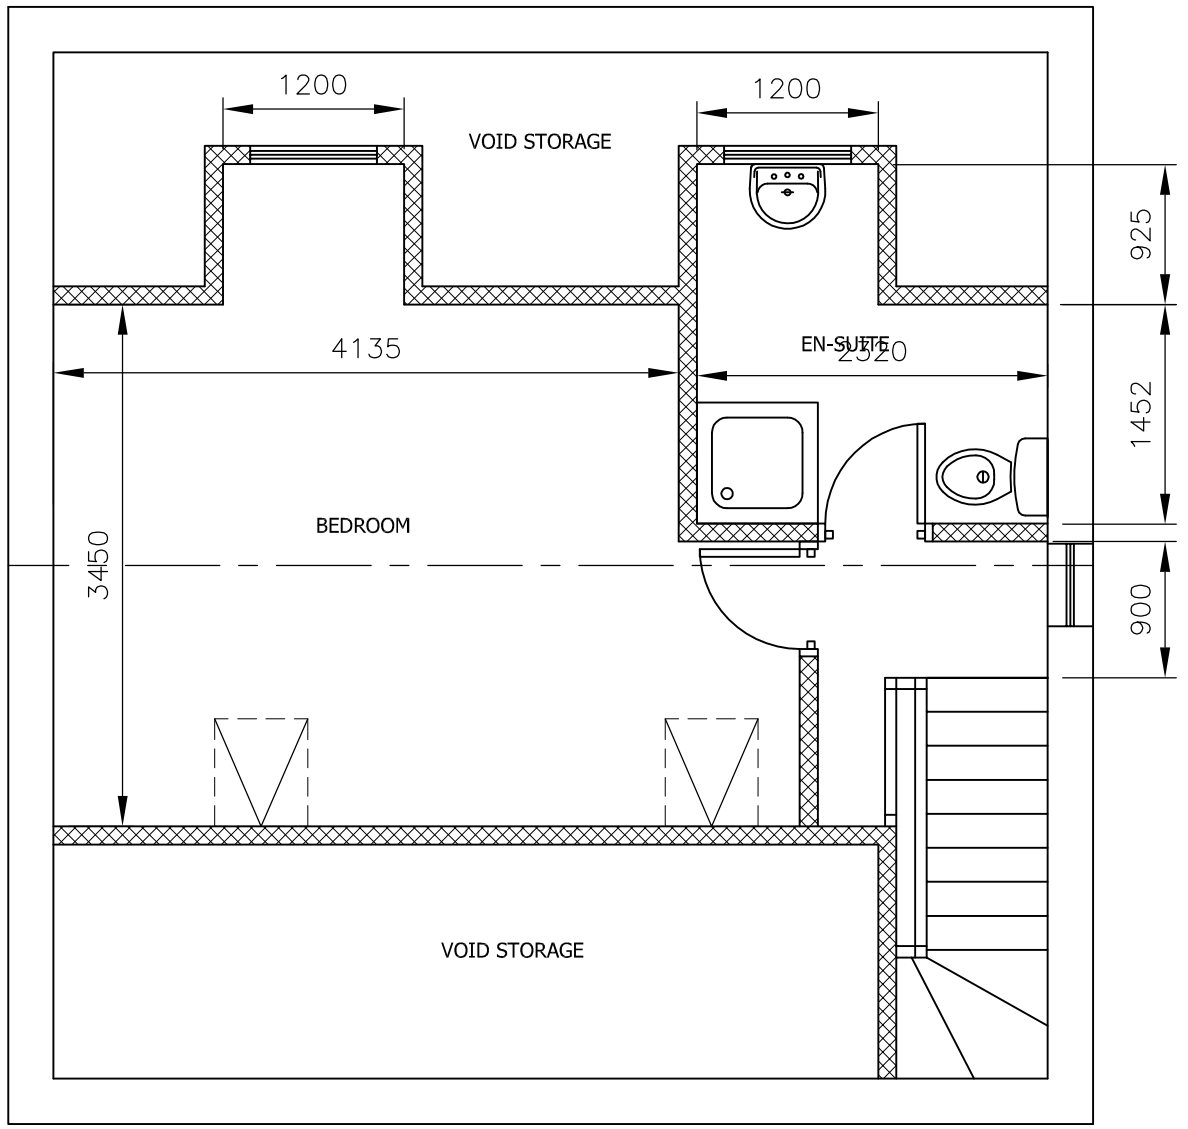

PROPOSED SECOND FLOOR PLAN
SCALE 1:50 AT A3

DO NOT SCALE: Contractor to check all dimensions and report any omissions or errors

NOTES

Rev	Description	By	Chk	App	Date

JRB DESIGNS Ltd
166 Churchfield Lane
Darton
Barnsley
S75 5EA
Tel: 01226 383542
Fax: 01226 380078
Mob: 07970 541192
Email: john@jrbdesigns.co.uk

This drawing is copyright. © jrbdesigns Ltd.

Client
MR A MACEY

Drawing Title
PROPOSED PLANS

Address
12 SOUTH CLOSE
ROYSTON
BARNSLEY
S71 4NT

Project Title:
PROPOSED LOFT CONVERSION & RAISING OF ROOF

Purpose of Issue:
PLANNING

Drawing Status
FIRST ISSUE

Scale at A3	Drawn By	Date	
AS SHOWN	JRB	21/04/2009	
Checked By	Date	Approved By	Date
AM	21/04/2009	AM	21/04/2009
Project No.		Drawing No.	Revision
MAM001		004	-

APPROVAL [X] INFORMATION [ ] TENDER [ ] CONTRACT [ ] CONSTRUCTION [ ]