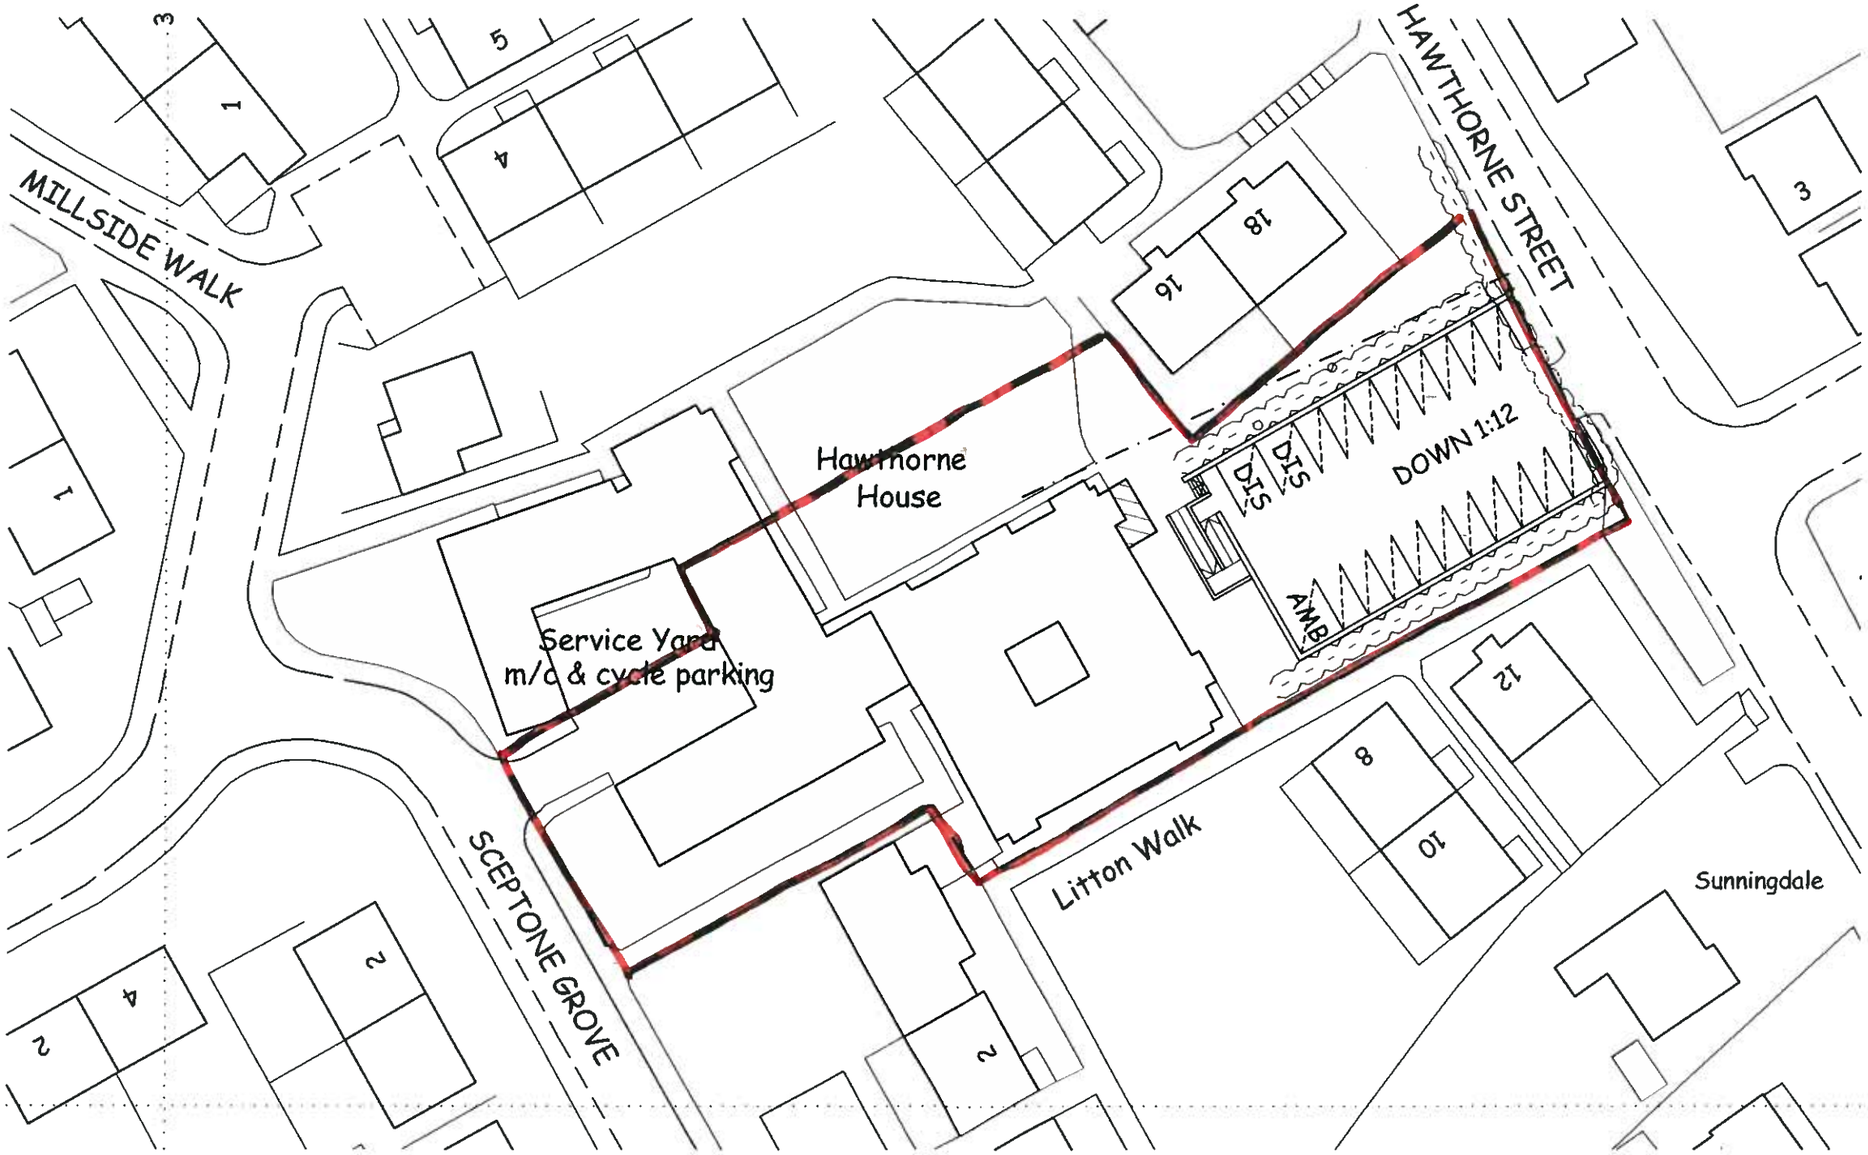


Crown Copyright. All rights reserved. Licence Number 100020449

SITE PLAN 1:500


Andromeda
ARCHITECTURE
686 STANNINGTON ROAD
SHEFFIELD S6 6AJ
Tel: (0114) 2854 207

MR. B. KALAR AT, HAWTHORNE HOUSE, SCEPTONE GROVE, SHAFTON, S72
PROPOSED ENTRANCE & CAR PARK, PROPOSED PORCH AND REPLACEMENT BAYS

SITE PLAN AS PROPOSED

SCALE 1:500 | MARCH '07 | 04/0307/SK4.1


© COPYRIGHT EXISTS ON THE DESIGNS AND INFORMATION SHOWN ON THIS DRAWING The contractor must verify all dimensions on site before making shop drawings or commencing work of any kind. No dimensions to be scaled from this drawing.

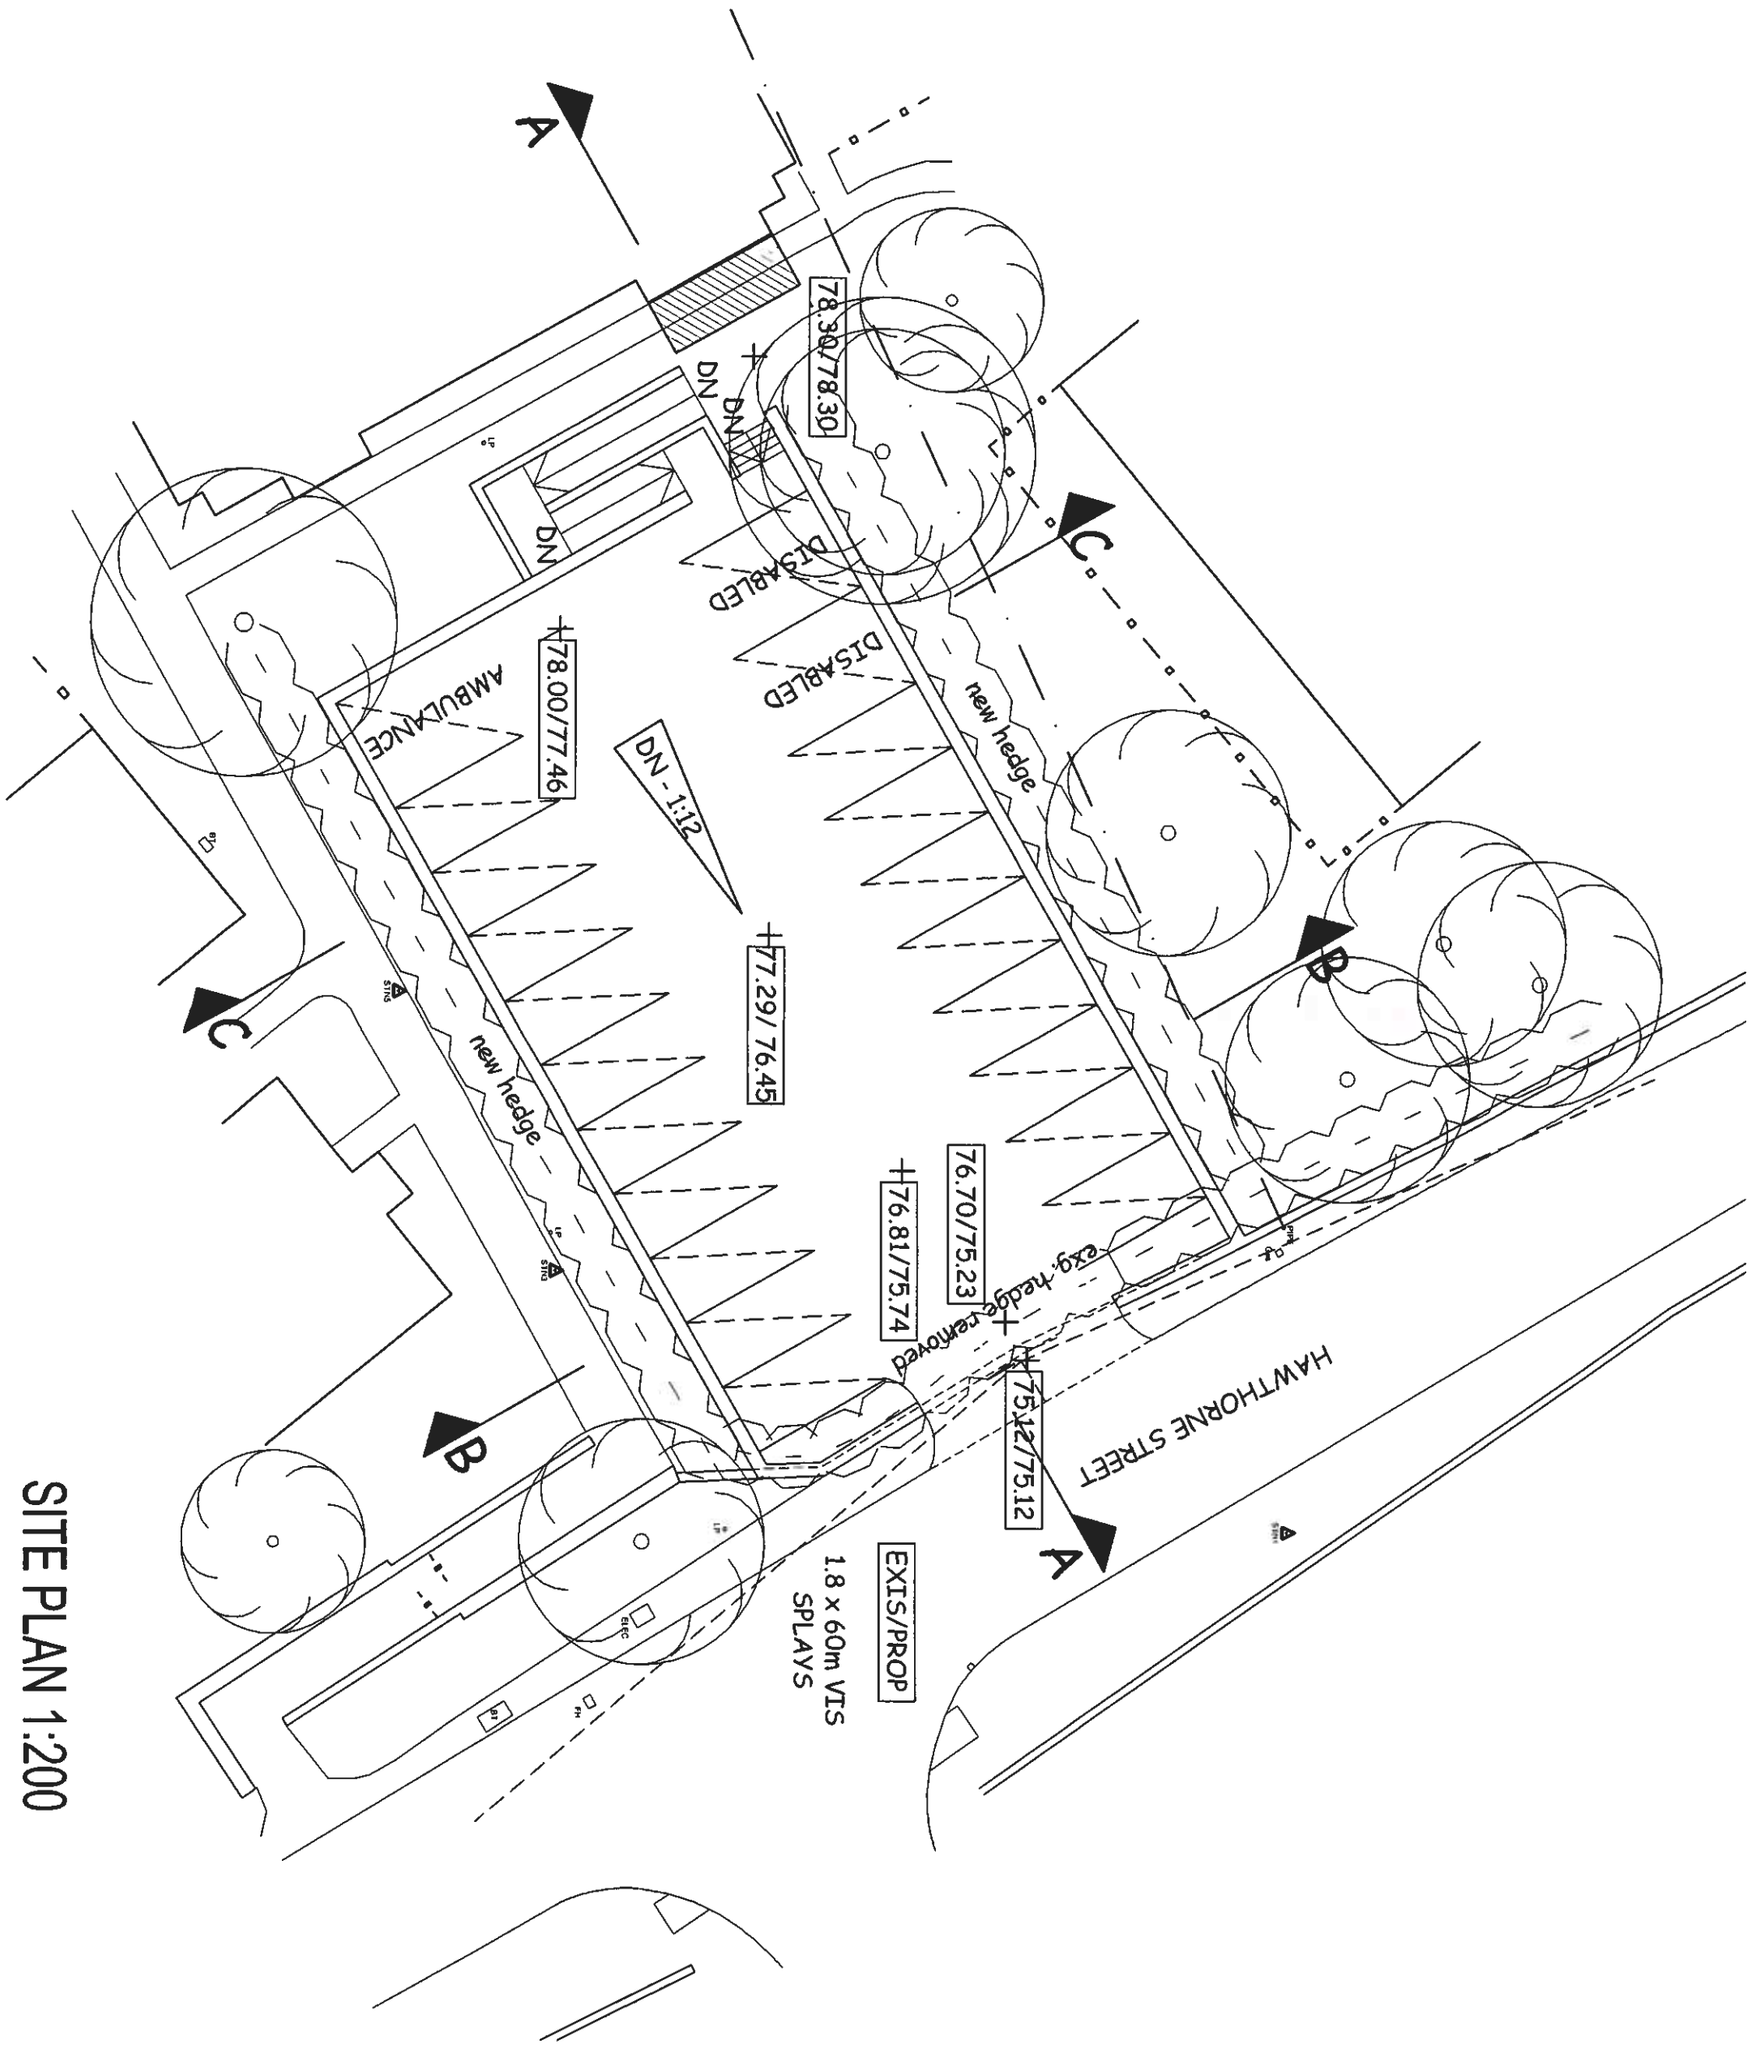


SITE PLAN 1:200

Andromeda ARCHITECTURE 686 STANNINGTON ROAD SHEFFIELD S6 6AJ Tel: (0114) 2854 207	MR. B. KALAR AT, HAWTHORNE HOUSE, SCEPTONE GROVE, SHAFTON, S72 PROPOSED ENTRANCE & CAR PARK, PROPOSED PORCH AND REPLACEMENT BAYS			
	SITE PLAN AS PROPOSED	SCALE 1:200	MARCH '07	04/0307/SK4.9


© COPYRIGHT EXISTS ON THE DESIGNS AND INFORMATION SHOWN ON THIS DRAWING The contractor must verify all dimensions on site before making shop drawings or commencing work of any kind. No dimensions to be scaled from this drawing.

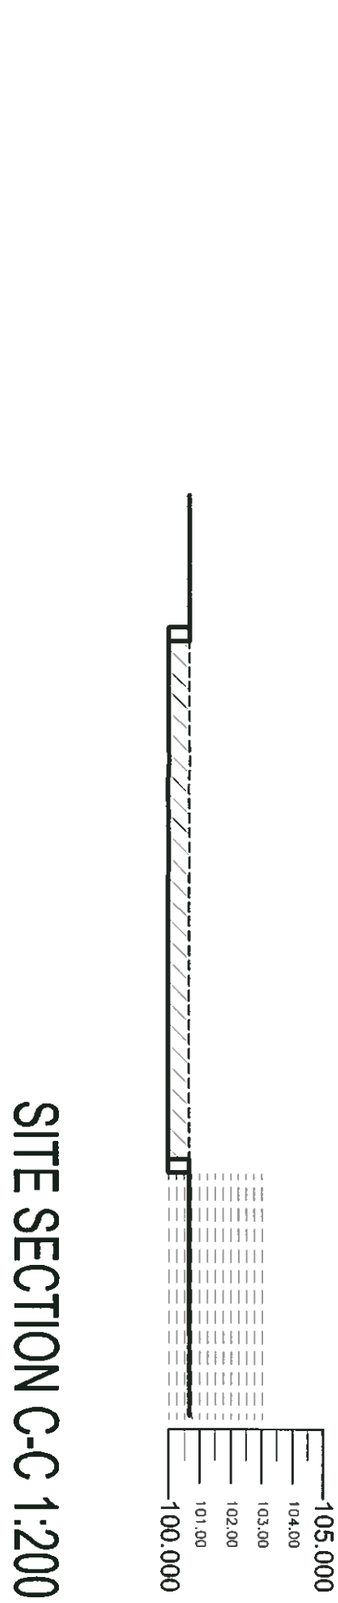

SITE SECTION C-C 1:200

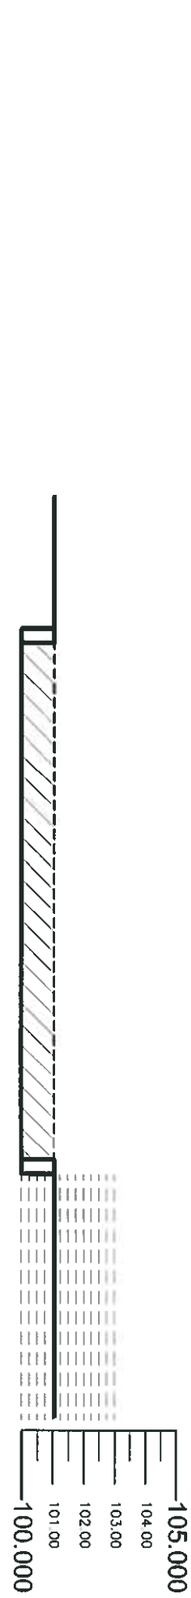

SITE SECTION B-B 1:200

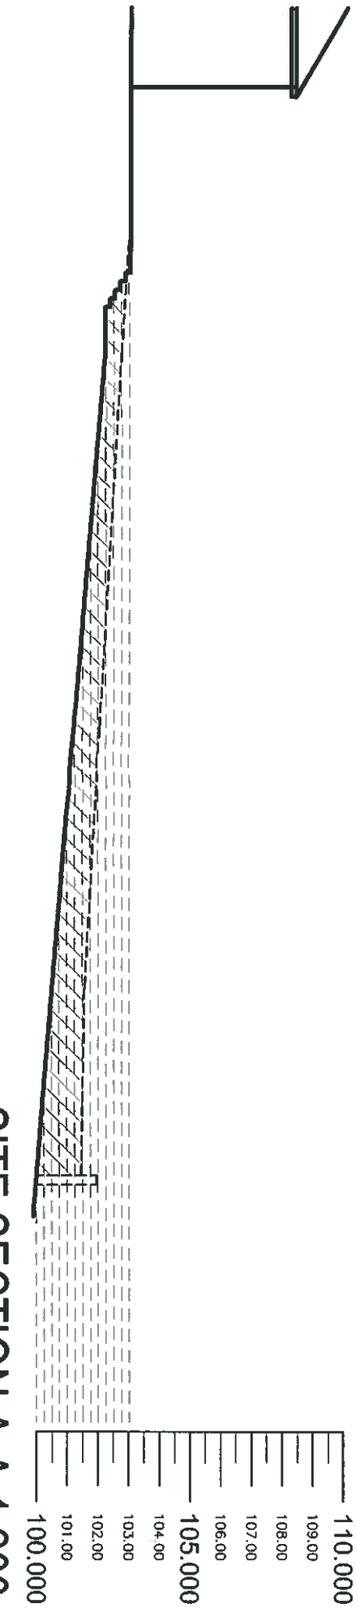

SITE SECTION A-A 1:200


Andromeda
ARCHITECTURE
686 STANNINGTON ROAD
SHEFFIELD S6 6AJ
Tel: (0114) 2854 207

MR. B. KALAR AT, HAWTHORNE HOUSE, SCEPTONE GROVE, SHAFTON, S72
PROPOSED ENTRANCE & CAR PARK, PROPOSED PORCH AND REPLACEMENT BAYS

SITE SECTIONS AS PROPOSED | SCALE 1:200 | MARCH '07 | 04/0307/SK4.10

© COPYRIGHT EXISTS ON THE DESIGNS AND INFORMATION SHOWN ON THIS DRAWING The contractor must verify all dimensions on site before making shop drawings or commencing work of any kind. No dimensions to be scaled from this drawing.

SURVEY 1/200

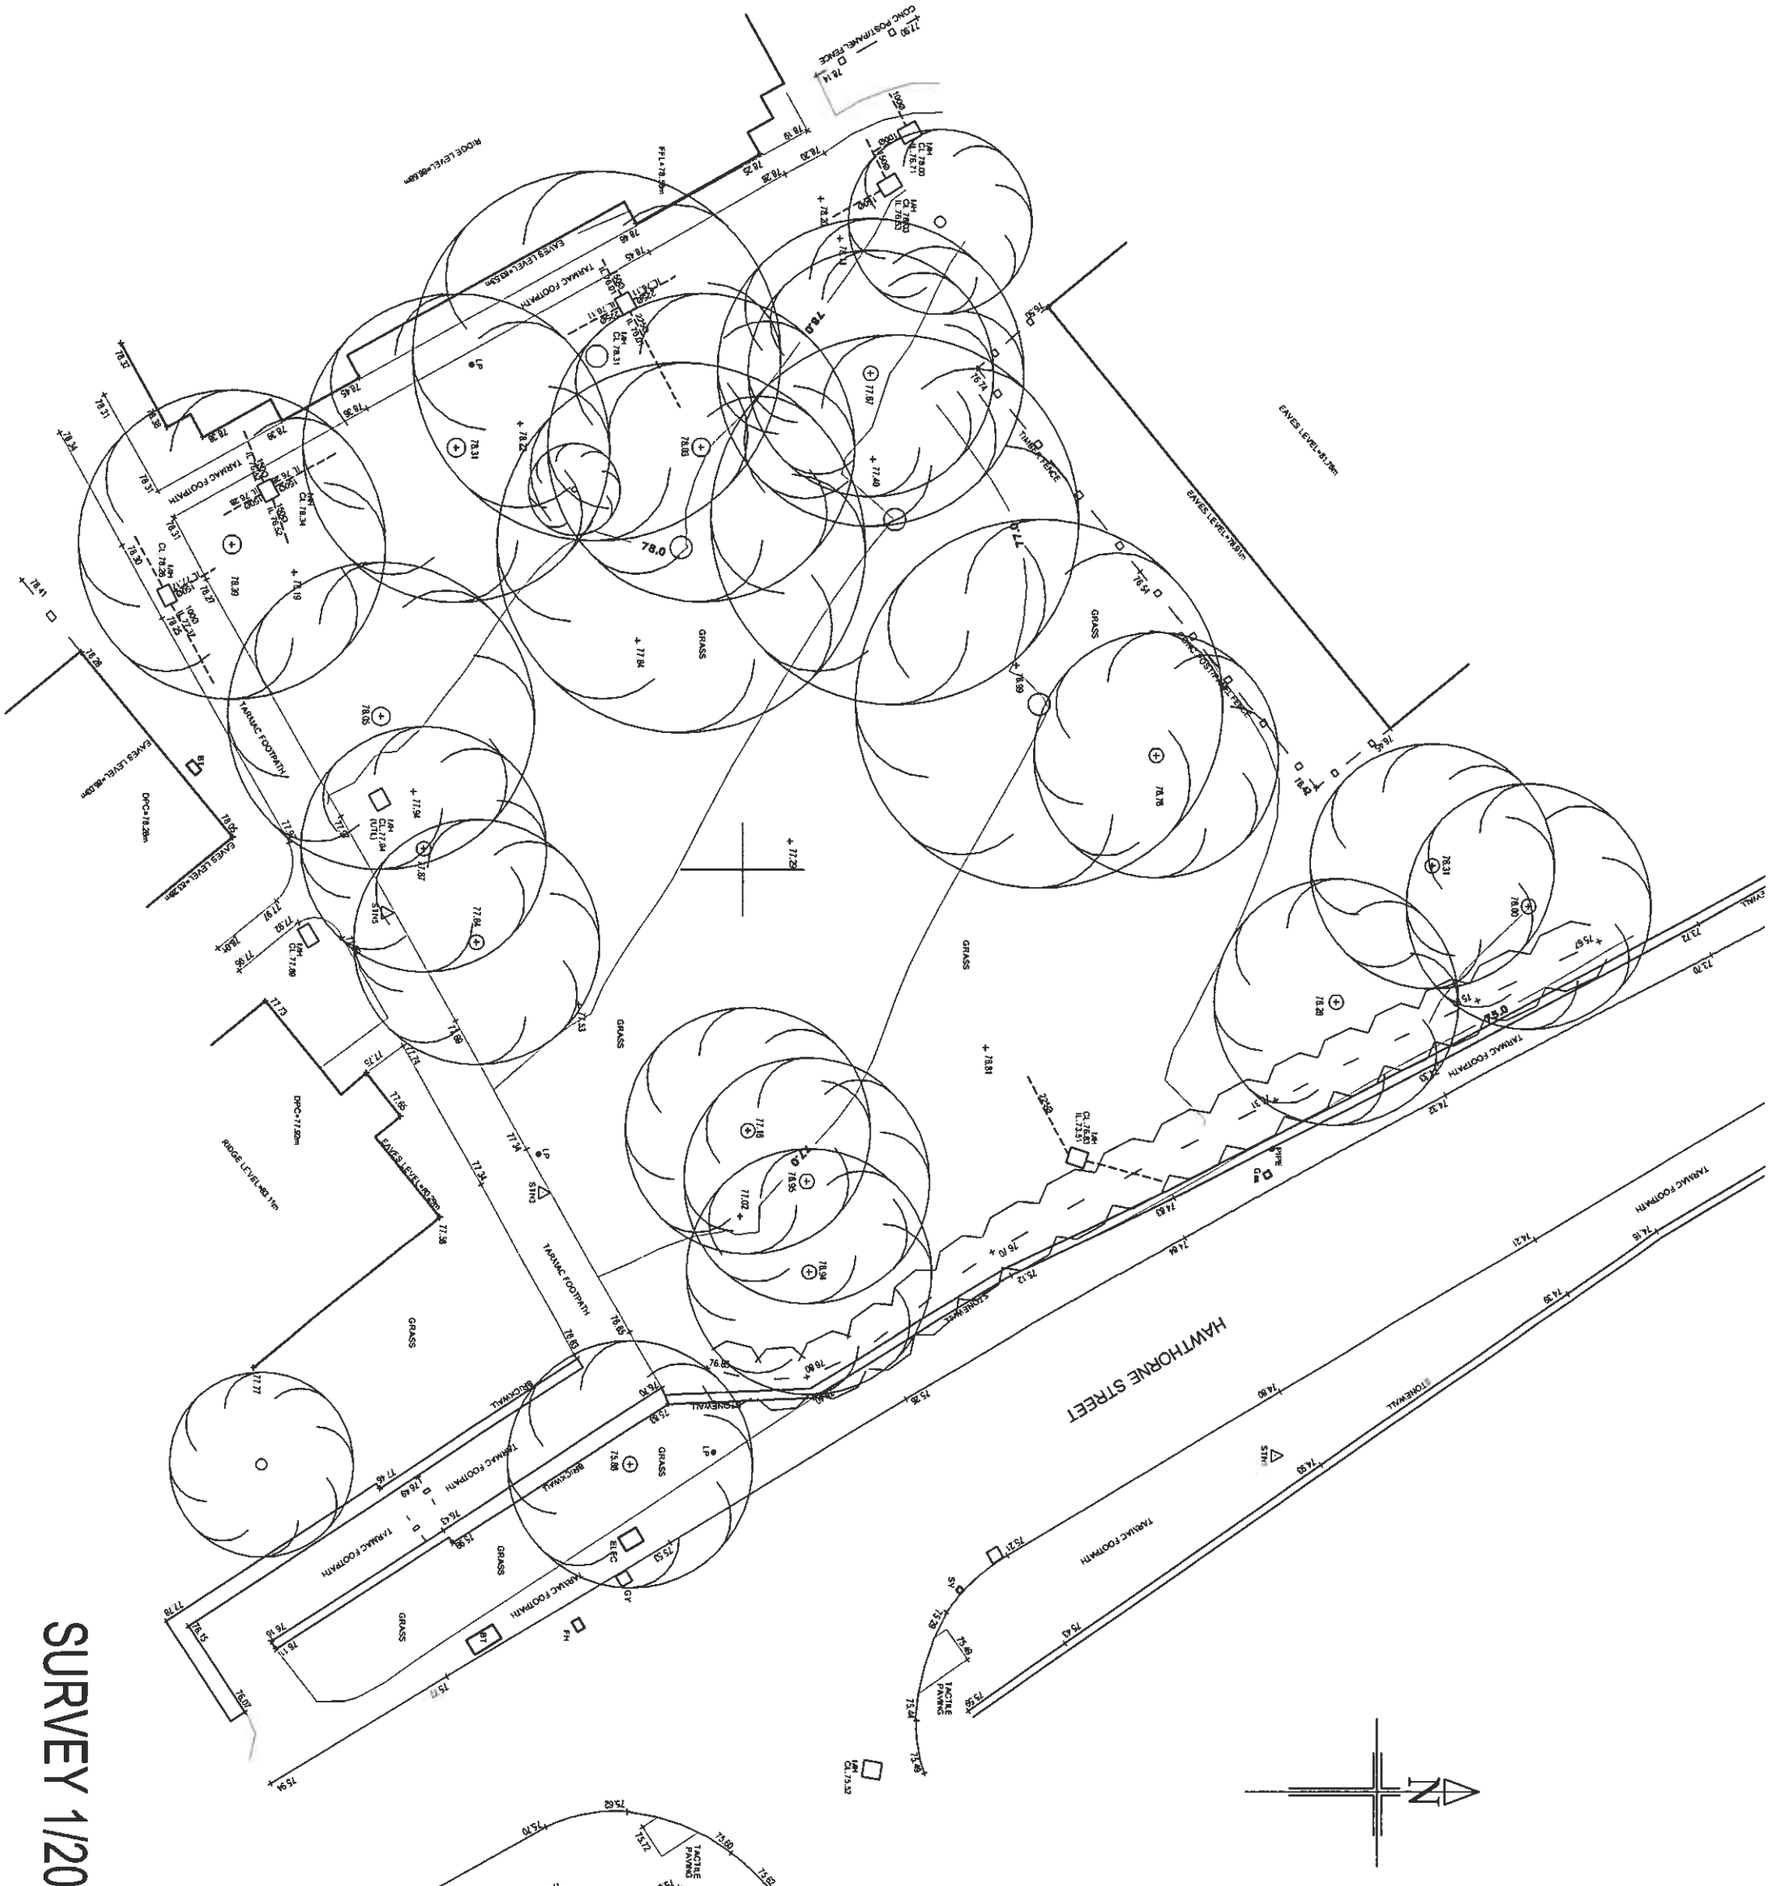

APS Surveying Services
Land Surveying & Site Engineering
The Office, 7 Thurnscoe Road
Bolton Upon Dearne
Rotherham, S63 8JW
Tel/Fax (01709) 894322 / 891433
Mobile (07785) 352291
E-mail info@apssurveying.co.uk

DRAWING NUMBER: 04/0307/S1
SURVEYED BY: CP
DRAWN BY: CP
CHECKED BY:
DATE: MAR 2007
SCALE: 1:200
PAPER SIZE: A1

DRAWING: TOPOGRAPHICAL SURVEY

SITE: HAWTHORNE HOUSE RESIDENTIAL CARE HOME, SCEPTONE GROVE, SHAFTON

CLIENT: ANDROMEDA ARCHITECTURE

REVISIONS

LEGEND

SPOT LEVEL
SURVEY STATION
TRENCH FEATURE - DITCH ETC
BURIED DRAIN
BURIED GAS MAIN
HEDGE WIRE & PF
UNDEFINED DITCH
TREE (SPREAD TO SCALE)
BUILDING
CONTOUR
BOREHOLE / TEST HOLE
TRIAL PIT
WET HAND SPILL
BULLRINGS WALLS
KERB
STILE
NOTE LINE
BANKING
ROCK FACE
SPOT HEIGHT SURVEY
TEMPORARY BENCH MARK / SITE DATUM

KEY

LEVELS
CL Centre Line
EBM Electricity Mark
EP Edge of Path
EPP Edge of Path Post
FFL Finished Floor Level
SSL Sub Station Level
TBL Timber Level

BUILDINGS - HEIGHTS ABOVE FLOOR
CH Chimney
DH Door Head
FC Finished Cill
WH Window Head

INSPECTION CHAMBERS
GA Gully
ECV Electric Inspection Covered
FCV Fibre Optic Inspection Chamber
HYD Hydrant
IC Inspection Chamber
OIC Oil Inspection Chamber
SC Soil Inspection Chamber
SV Stop Valve
TC Traffic Inspection Chamber
WM Water Meter

POLES
BOL Bollard
CAB Cable Control Box
CCTV CCTV Camera
CP Concrete Post
FH Fire Hydrant Marker
GM Gas Marker Post
GV Gas Valve
LP Lamp Post
MP Marker Post
PP Pedestal Post
TP Telephone Pole

STREET FURNITURE
BB Bollard
BS Bus Stop
DS Direction Signpost
FB Flower Border
FP Flag Pole
LB Light Bollard
LP Lamp Post
PM Planting Mound
SN Sign
TL Traffic Light
TLC Traffic Light Control Box
TP Telephone Pole

OBJECTS
CHIM Chimney
FPO Fire Hydrant Marker
GM Gas Marker Post
GV Gas Valve
LP Lamp Post
MP Marker Post
PP Pedestal Post
TP Telephone Pole

PIPES
Elec Electric Pipe
Gas Gas Pipe
Sewer Sewer Pipe
Water Water Pipe

FENCES
BRK Brick Wall
CL Chain Link
CLD Close Board
CON Concrete
CP Concrete Post & Timber
ESP Estate Post
IR Iron Railings
PCP Post & Rail

NOTES

ALL LEVELS ARE RELATED TO OS VALUE OF +0.000mOD(OPT)

COORDINATES GIVEN IS RELATED TO OSGB36 COORDINATE SYSTEM (OPS)
TAKEN FROM SURVEY CROSS NORTH

Station	Eastings	Levels
ST01	439218.373	77.500
ST02	439218.373	77.500
Andromeda
ARCHITECTURE
686 STANNINGTON ROAD
SHEFFIELD S6 6AJ
Tel: (0114) 2854 207

MR. B. KALAR AT, HAWTHORNE HOUSE, SCEPTONE GROVE, SHAFTON, S72
PROPOSED ENTRANCE & CAR PARK, PROPOSED PORCH AND REPLACEMENT BAYS

APS SURVEY AS EXISTING | SCALE 1:200 | MARCH '07 | 04/0307/S1

© COPYRIGHT EXISTS ON THE DESIGNS AND INFORMATION SHOWN ON THIS DRAWING The contractor must verify all dimensions on site before making shop drawings or commencing work of any kind. No dimensions to be scaled from this drawing.