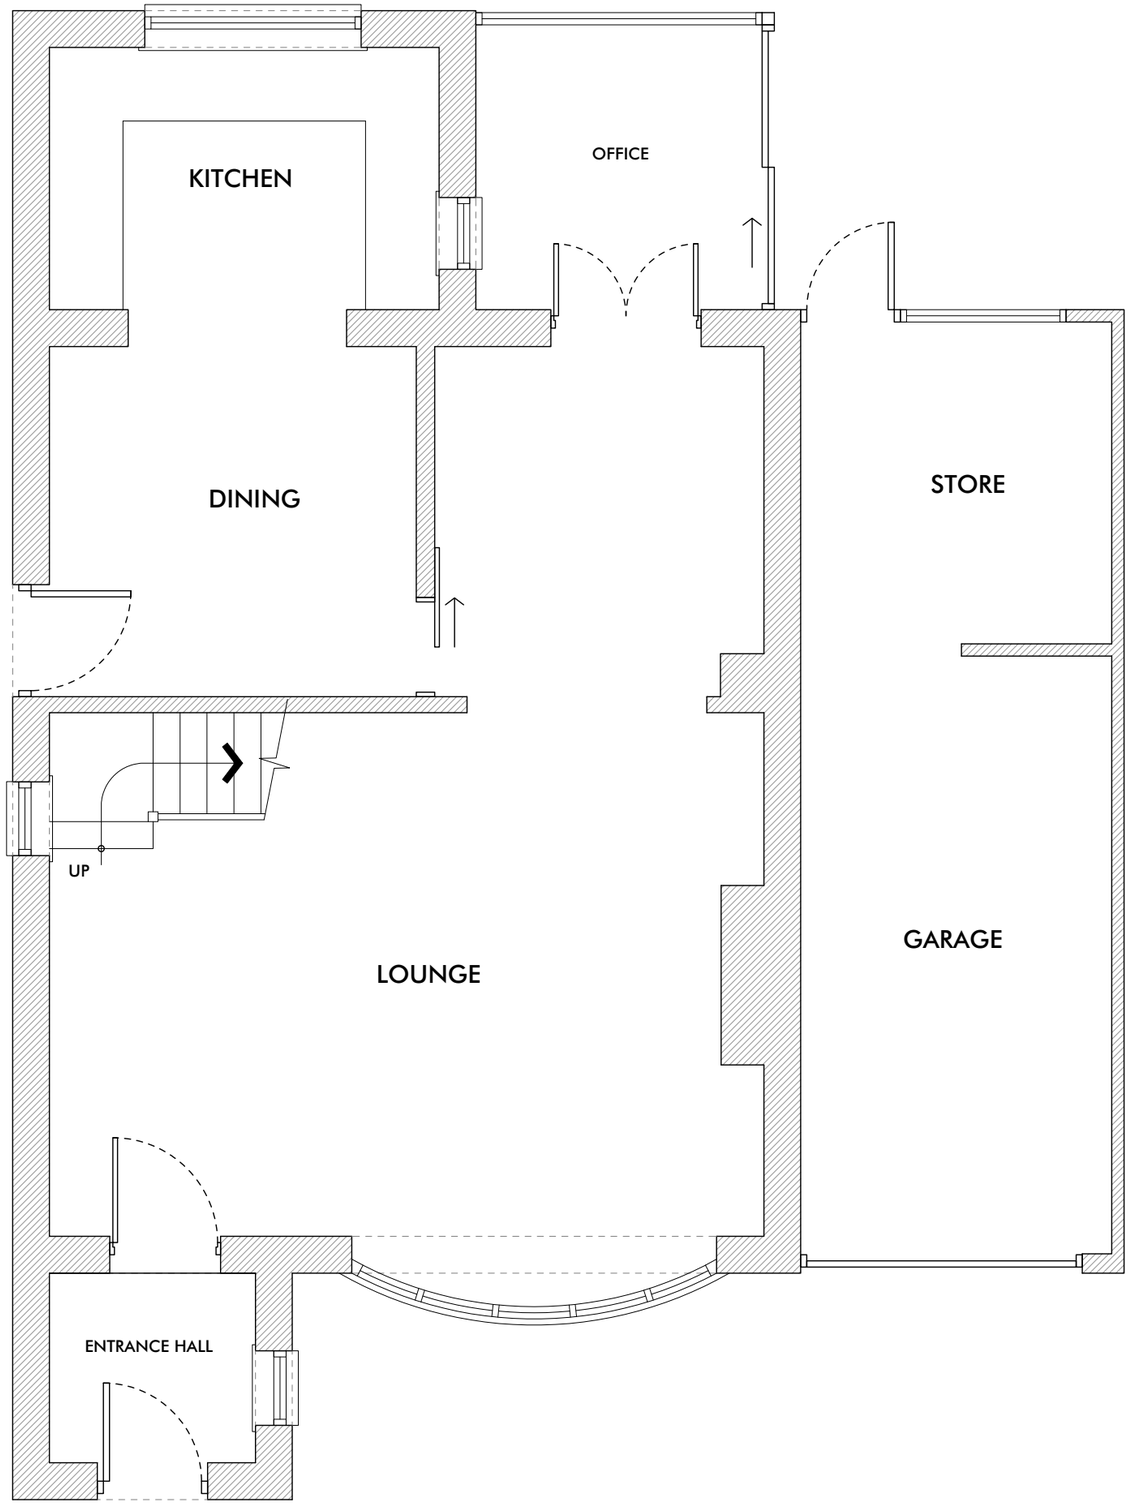


GROUND FLOOR PLAN

REV:	DATE:	DESC:
-	-	-

SK DESIGN

33a Chapel Street
East Ardsley
Wakefield
West Yorkshire
WF3 2AA

T: 01924 835600
M: 07767 774257

W: www.sk-design.co.uk
E: info@sk-design.co.uk

CLIENT:	MR PAUL BROWN
PROJECT:	8 KEXBOROUGH DRIVE DARTON, S75 5EY
DRAWING TITLE:	EXISTING GROUND FLOOR PLAN
PROJECT REF:	2016-102
DRAWING NO:	100
REVISION:	-
SCALE:	1:50@A3
DATE:	MAY 2016

SMARTER PLANNING CHAMPION

partner LABC