

NOTE !
Clients must ensure that the requirements of the Party Wall Act 1996 are strictly adhered to and all legal requirements of the act discharged, prior to any work commencing adjacent to existing party and boundary walls.

Do Not Scale Drawing
Check all dimensionson Site Prior to Commencement

applicant
Mr & Mrs J Hackett
3 & 5 Thurnscoe Road
Bolton on Dearne
Rotherham.

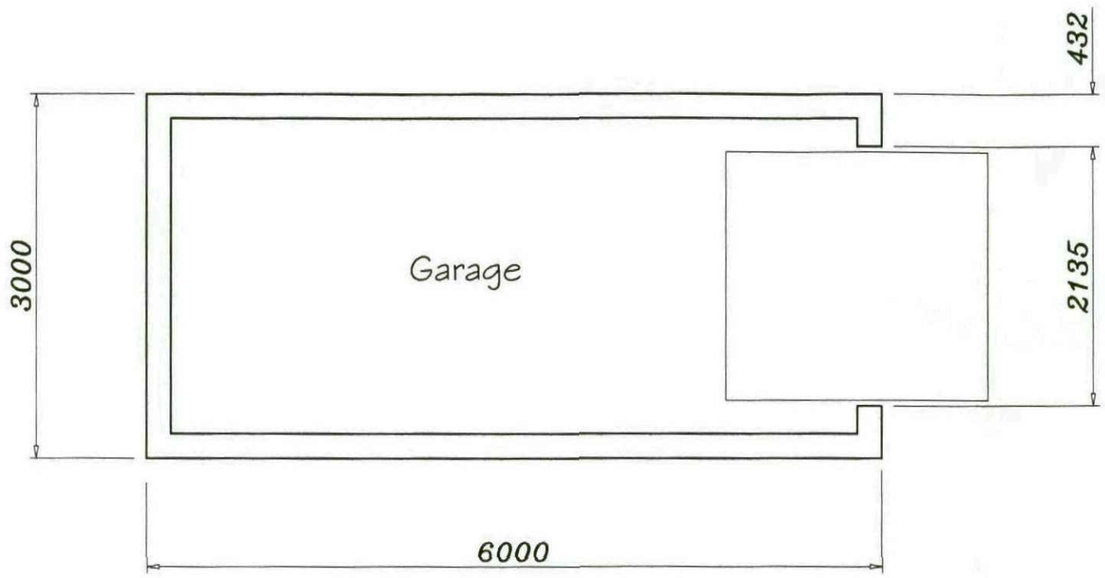

Proposed Ground Plan

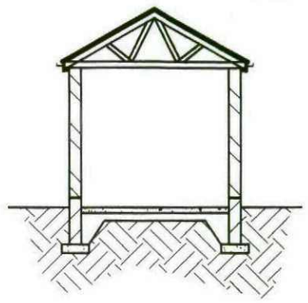


Section Thro Garage

Notes-:


Roof of grey slate tiles;

Walls of Thorpestone Architectural Cast Stone by Costhorpe Building Products Ltd. to match new dwelling;


Fit up and over door to front elevation; garage door by Hormann or similar;

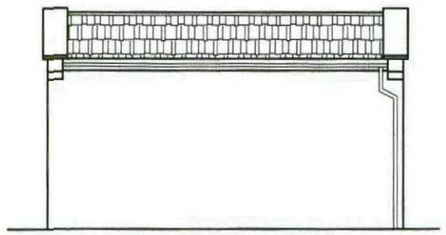


Proposed Side Elevation

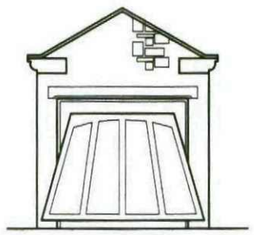

Proposed Front Elevation

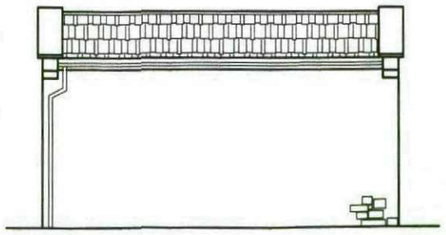

Proposed Side Elevation

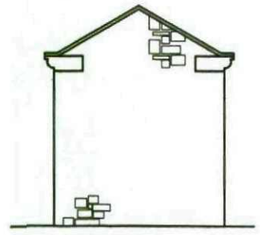

Proposed Rear Elevation

PROPOSED SINGLE GARAGE for PLOT 2
Scale 1:100 1:50 February 2011

SINGLE GARAGE PLOT 5
Planning Drawing

PROPOSED ERECTION OF 3 No DETACHED DWELLINGS WITH DETACHED GARAGES, ON LAND TO REAR OF 3 & 5 THURNSCOE ROAD, BOLTON ON DEARNE.

Drg No JJH011