


Revision	Date
- PLANNING SUBMISSION	28/10/20

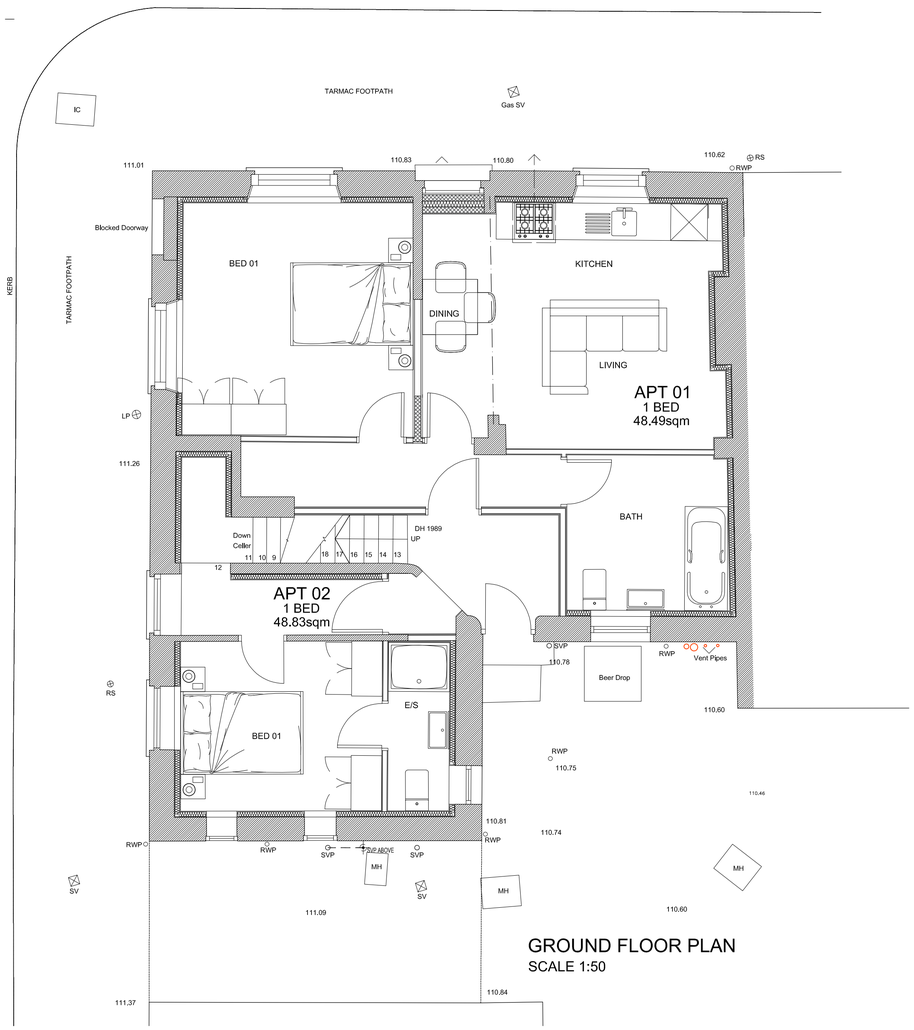


GROUND FLOOR PLAN
SCALE 1:50

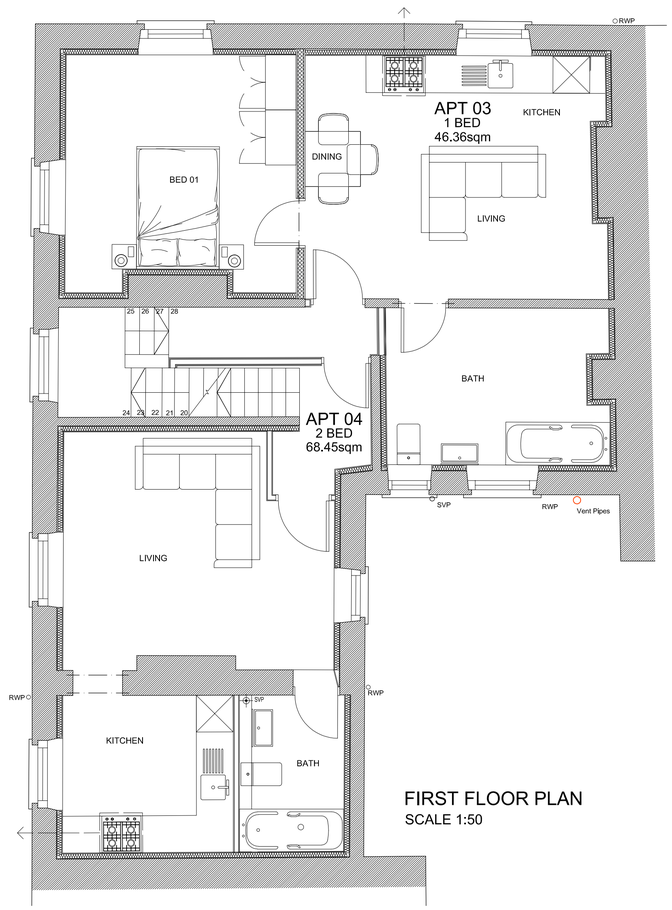

FIRST FLOOR PLAN
SCALE 1:50

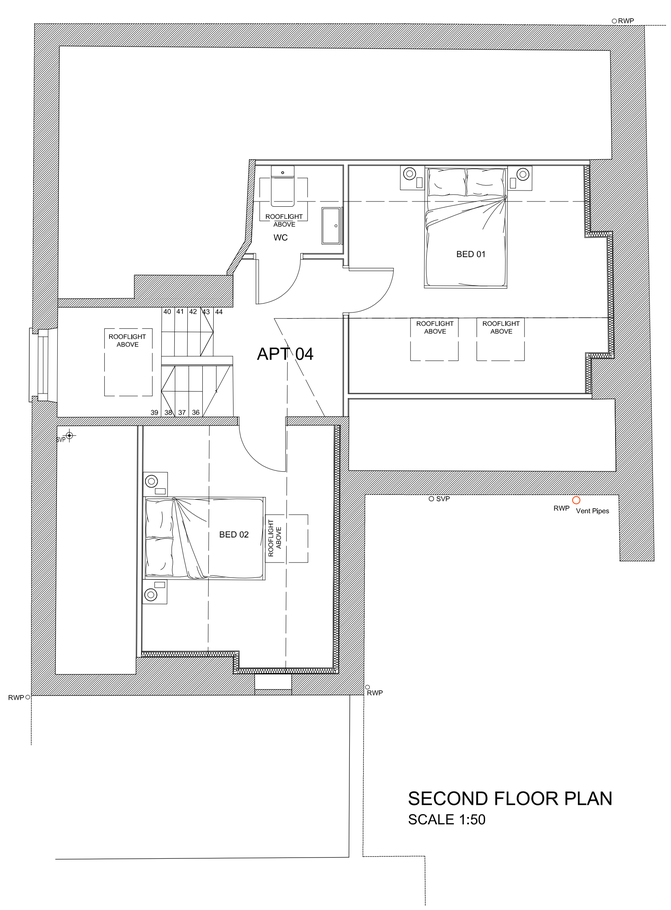

SECOND FLOOR PLAN
SCALE 1:50

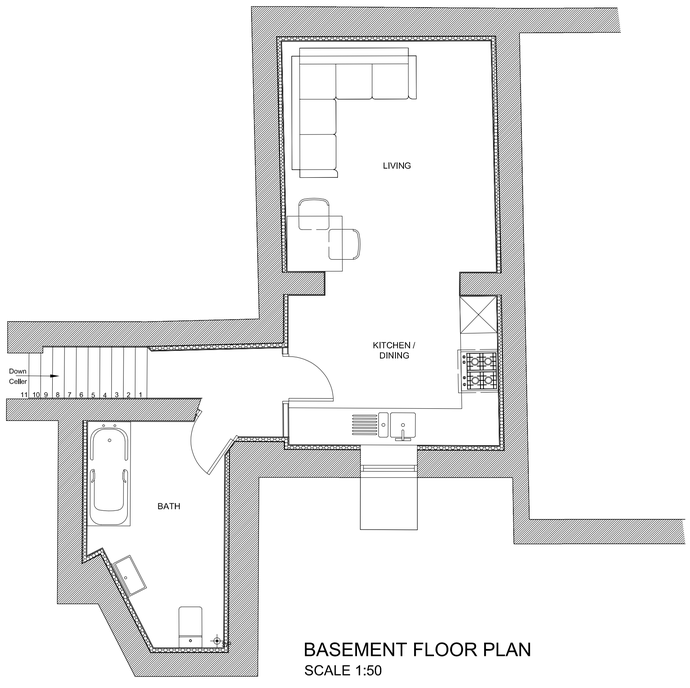

BASEMENT FLOOR PLAN
SCALE 1:50

CODA
Bespoke
Sheffield - Manchester
www.codastudios.co.uk
0114 2794931
hello@codastudios.co.uk

Mr. Bower	Client
The Marlborough	Job
Proposed Plans	Title

DRAWN	CHECKED	DATE	SCALE	
LC	AGH	2020	A3 ISSUE: -	A1 ISSUE: 1:50

REVISION	DRAWING STATUS	DRAWING NUMBER
-	-	2714-004

© COPYRIGHT EXISTS ON THE DESIGNS AND INFORMATION SHOWN ON THIS DRAWING
The Contractor must verify all dimensions on site before making shop drawings or commencing work of any kind. No dimensions to be scaled from this drawing. Architect to be notified of any discrepancies in dimensions immediately.