
PROPOSED
FLOOR PLAN


4 MEDINA WAY S75 1NF

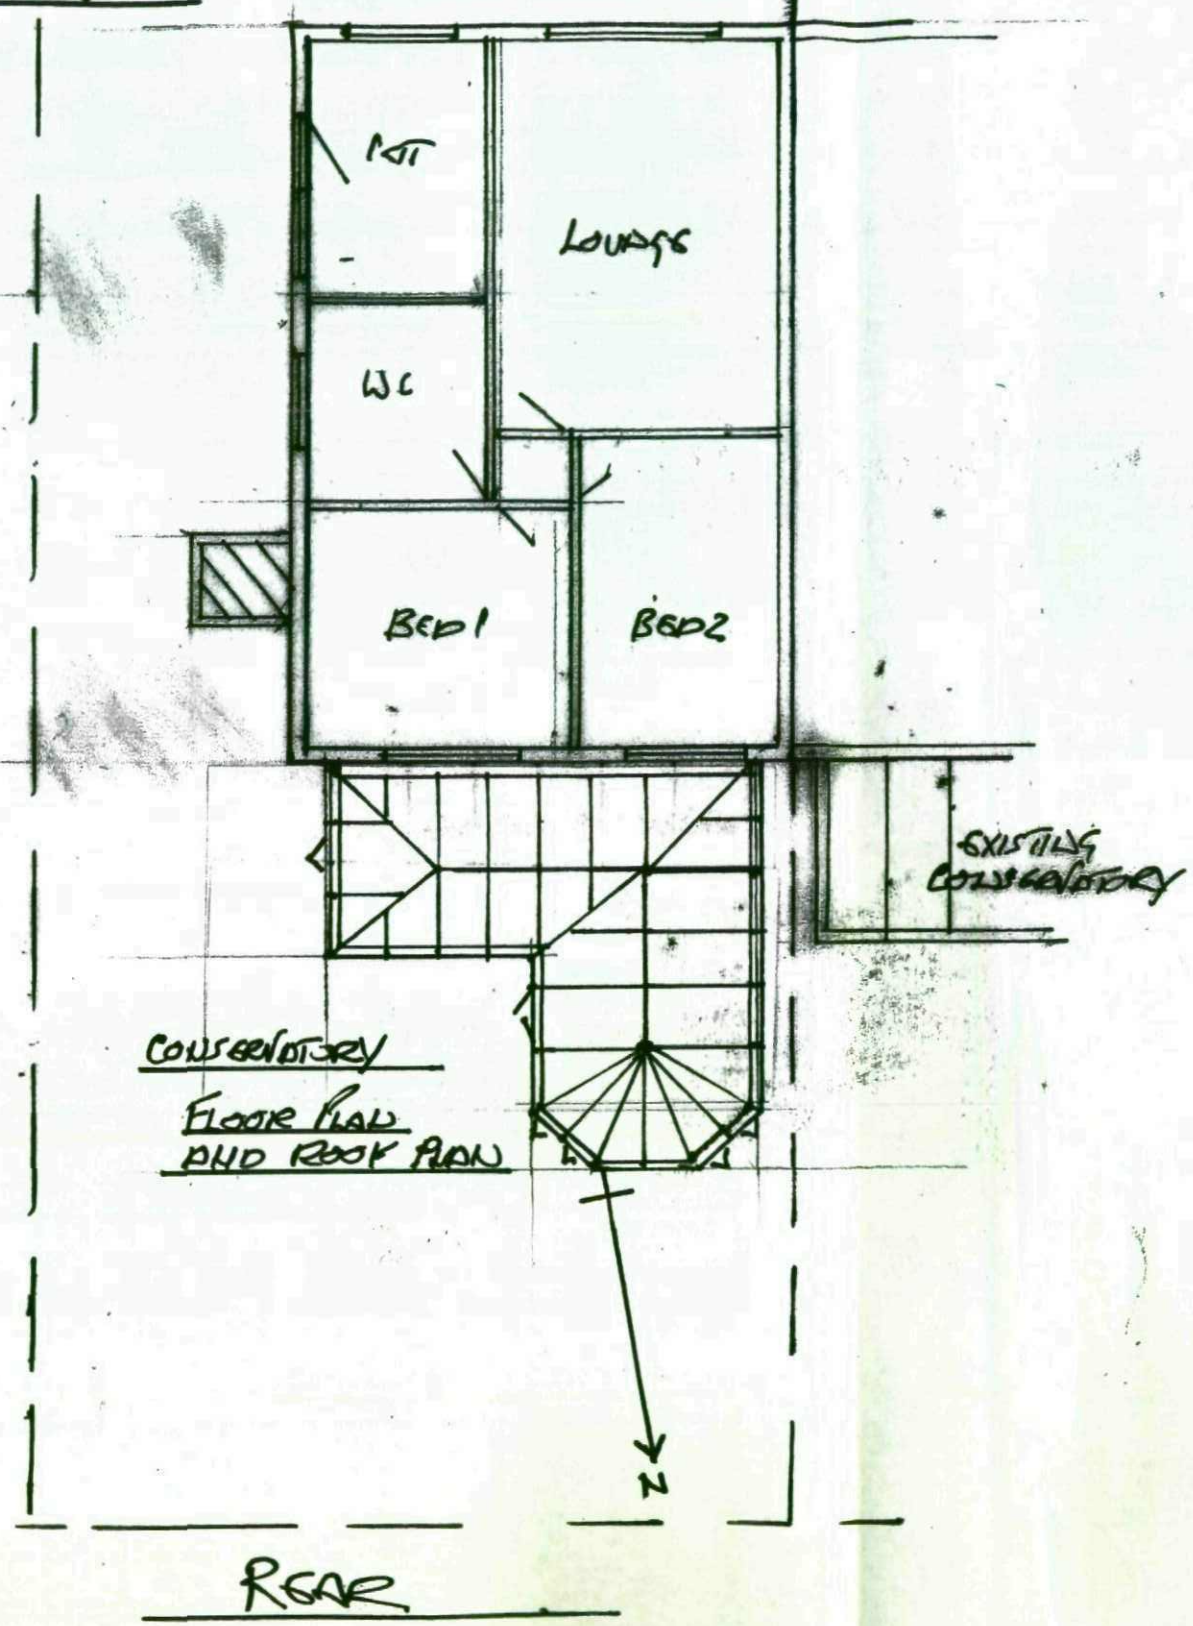


SCALE 1:100

24-9-08


MR ROPER 4 MEDINA WAY BOUGH GREEN BARNSLEY S75 1NF.

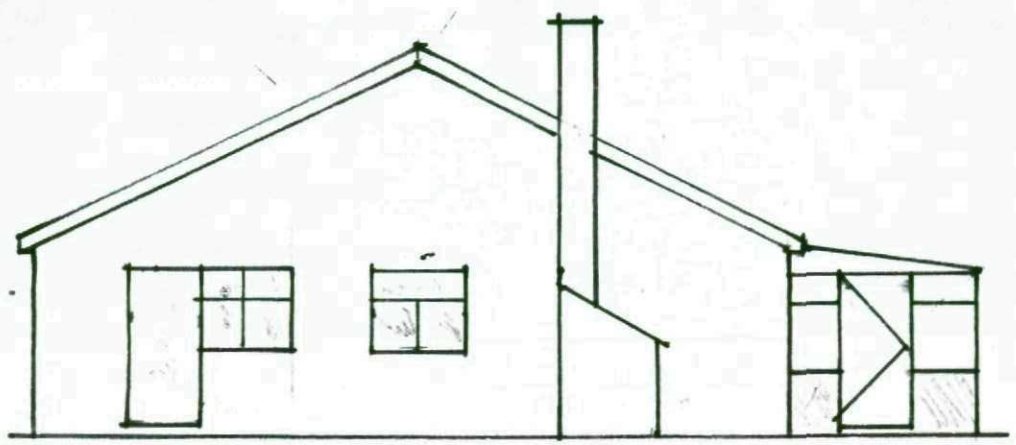


SIDE

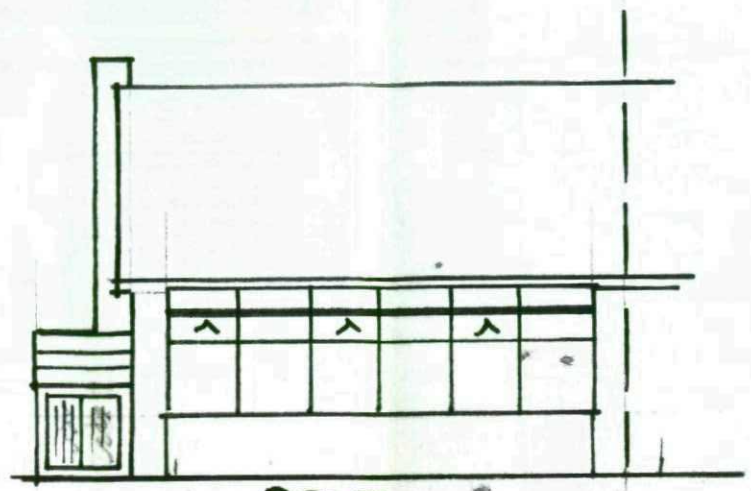


REAR

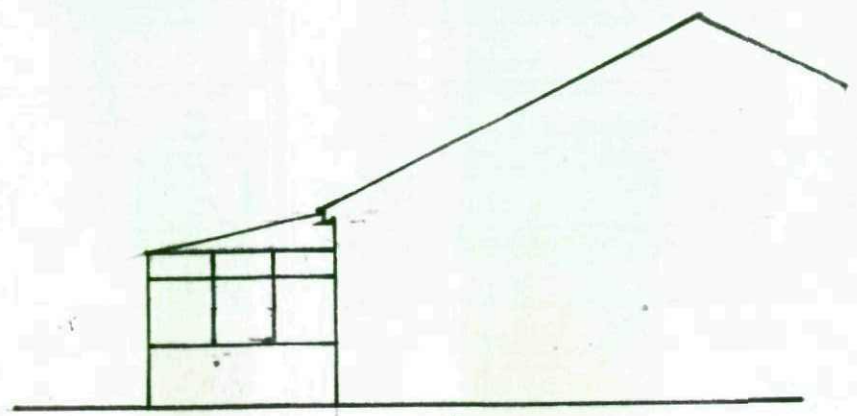


SIDE

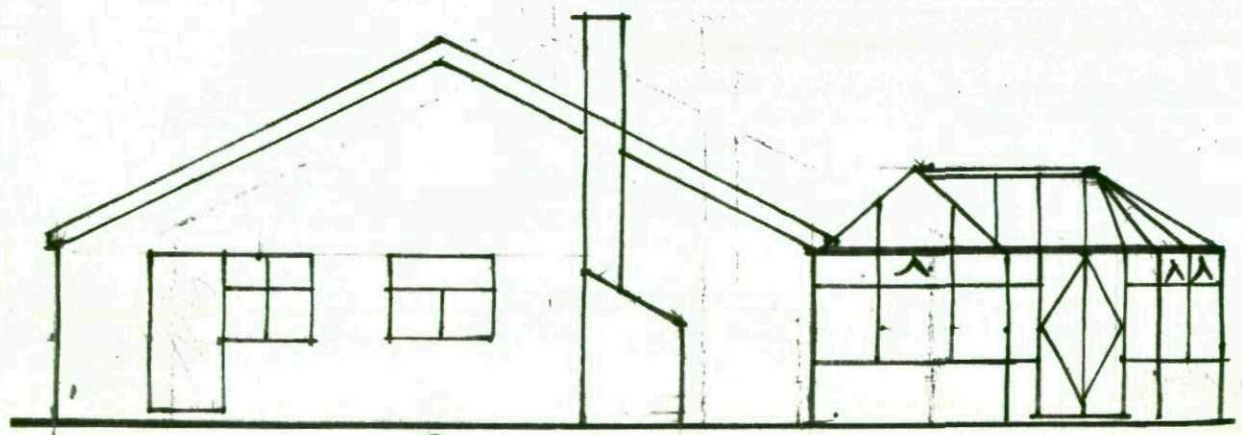

PROPOSED SIDE

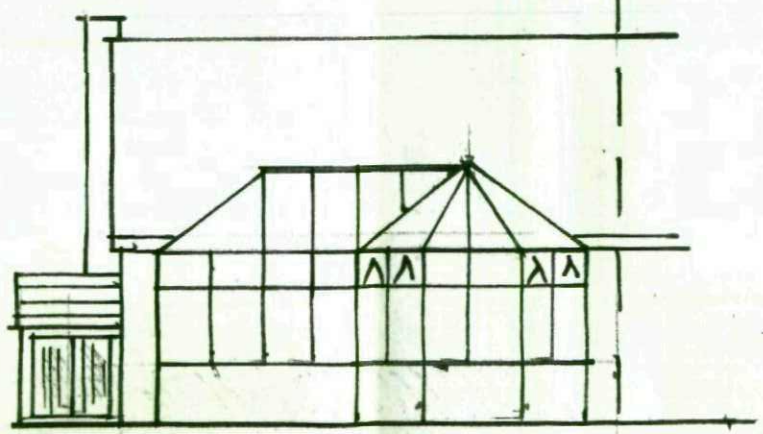

PROPOSED REAR

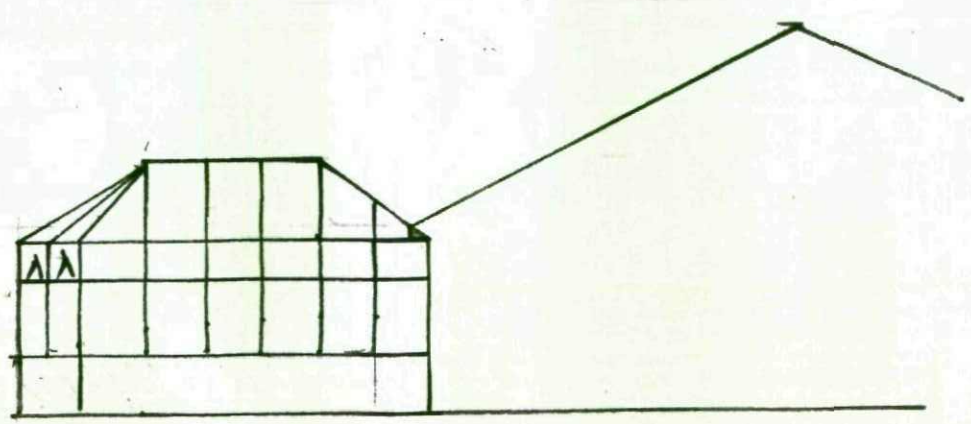

PROPOSED SIDE


SCALE 1:100

REF ROPER
C° WYW TINICE
N° 6876

DATE 24 7 08

FLOOR PLAN

4 MEDINA WAY S75 1NF

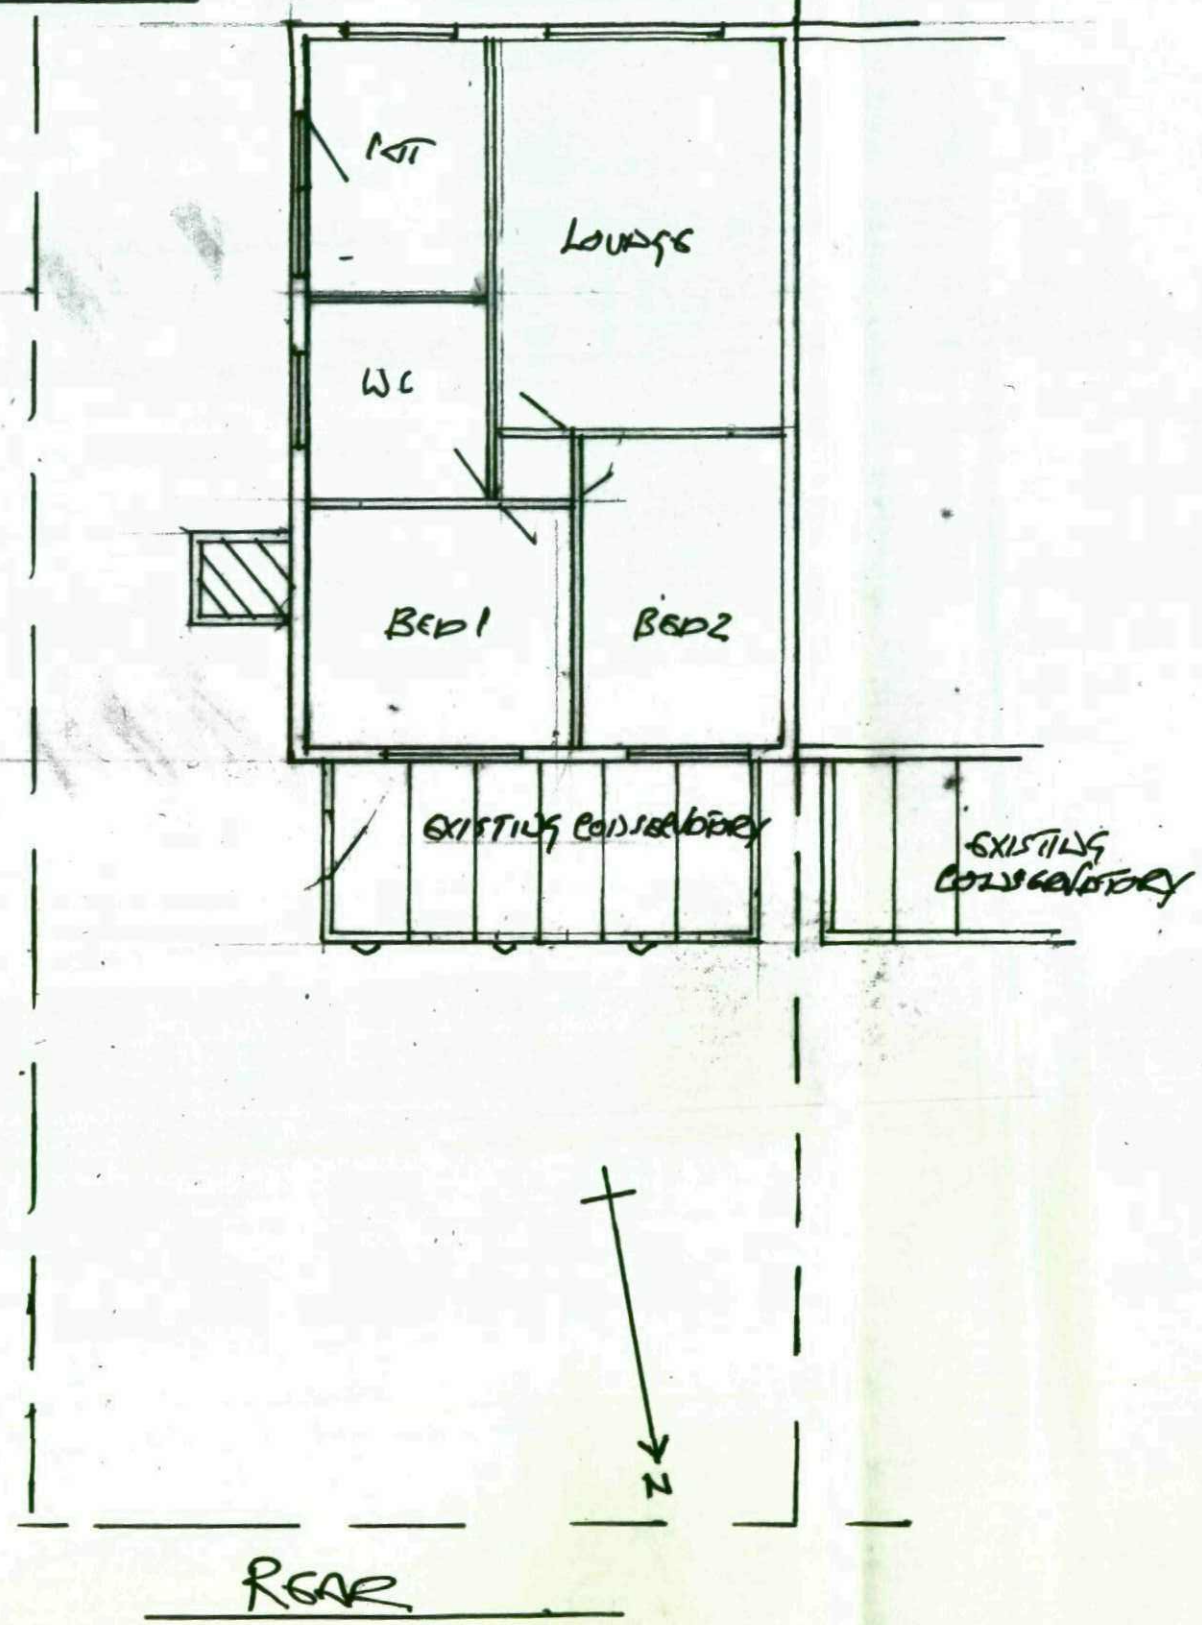

SCALE 1:100

24-9-08