

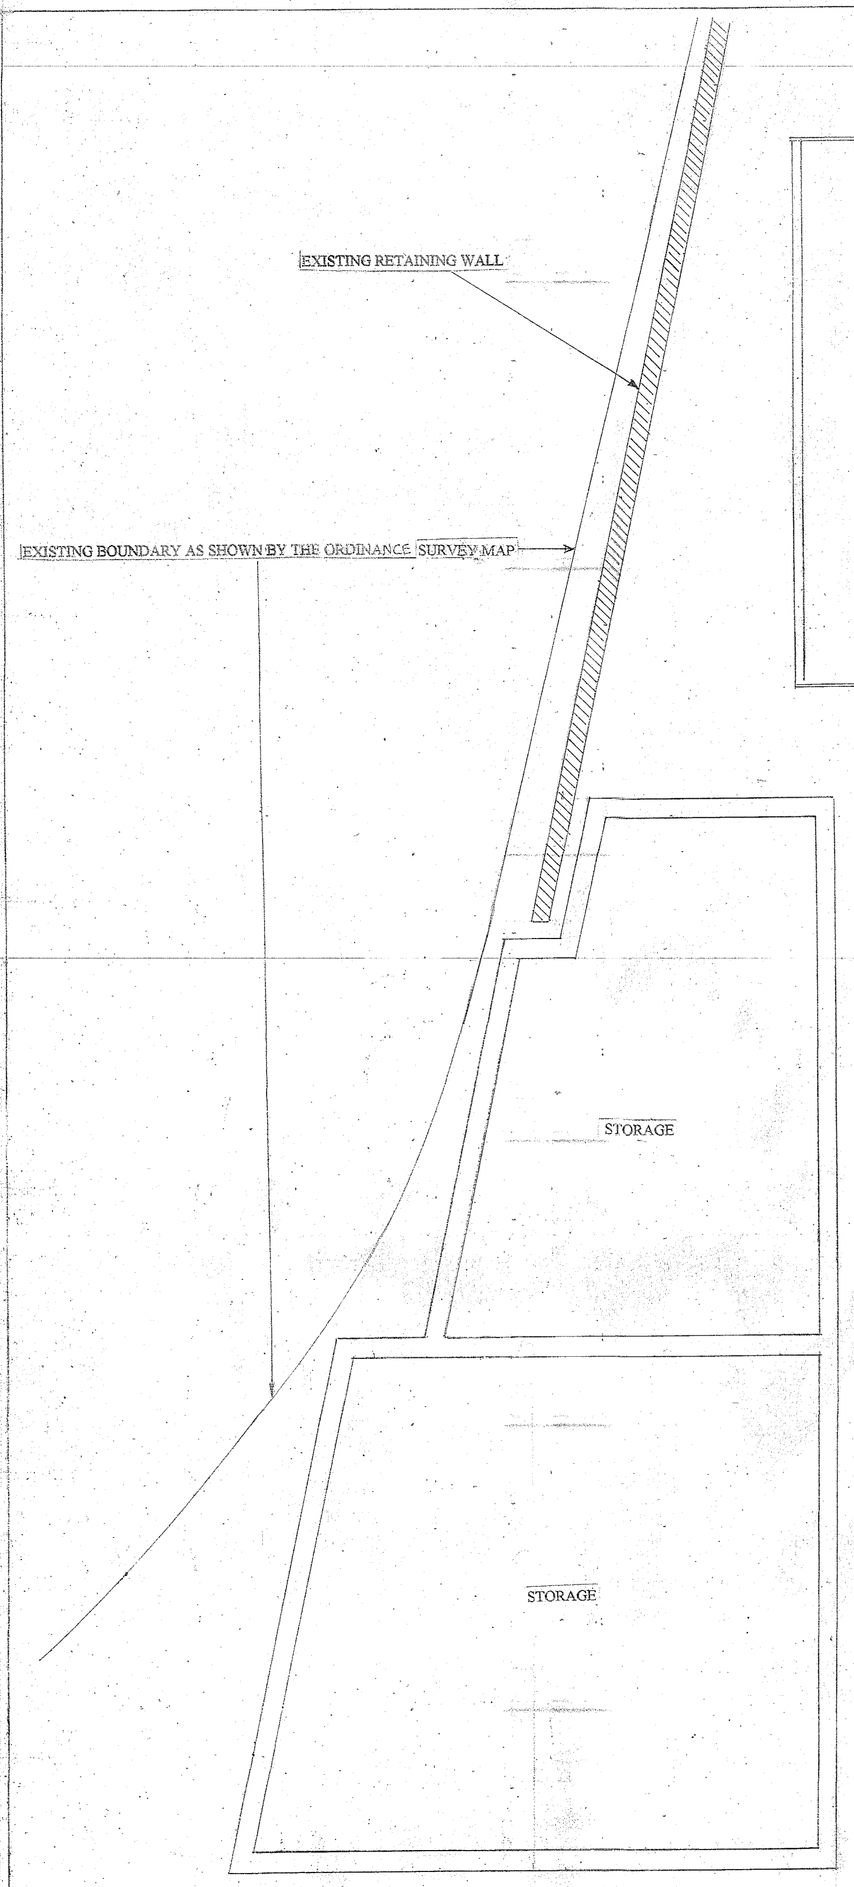


PROPOSED FIRST FLOOR LAYOUT


SCALE 1:50

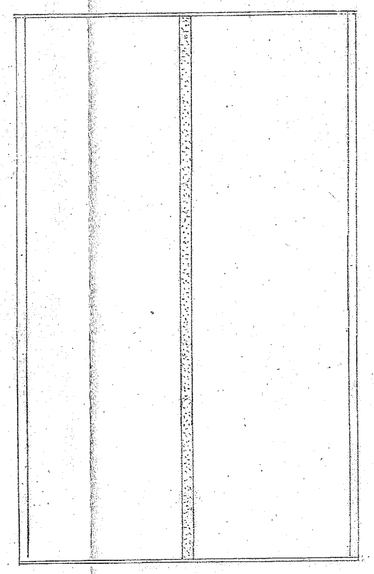


SCALE 1:50

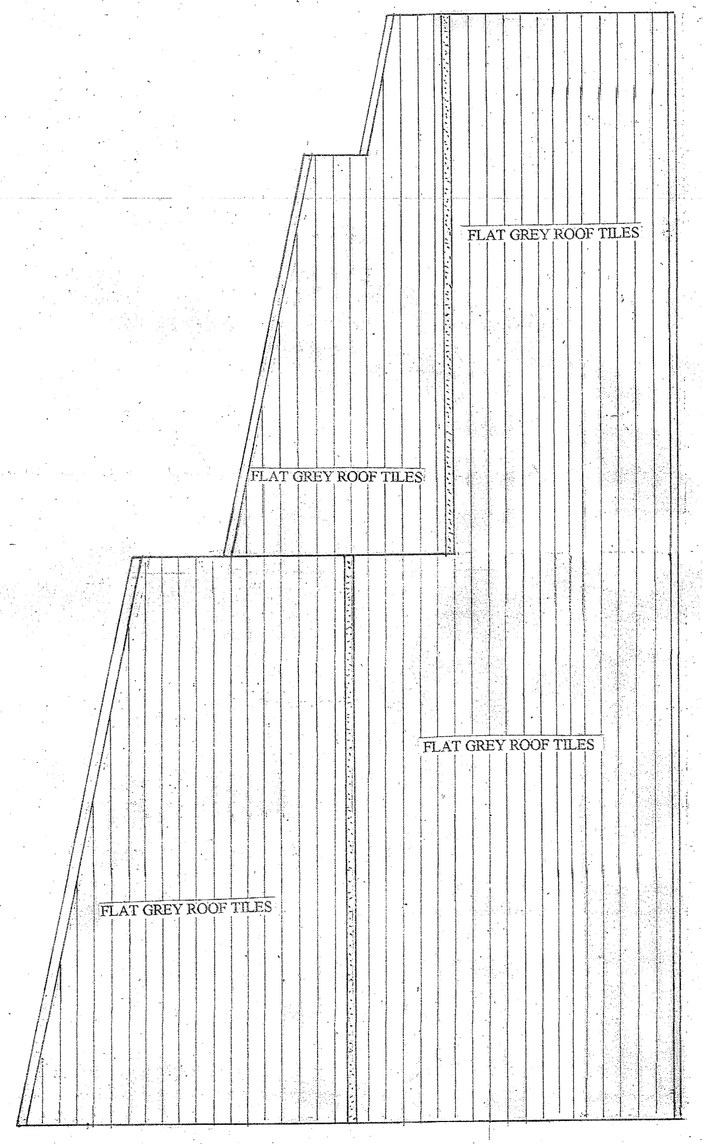

PROPOSED ROOF LAYOUT

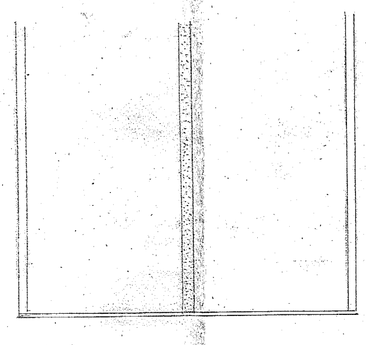

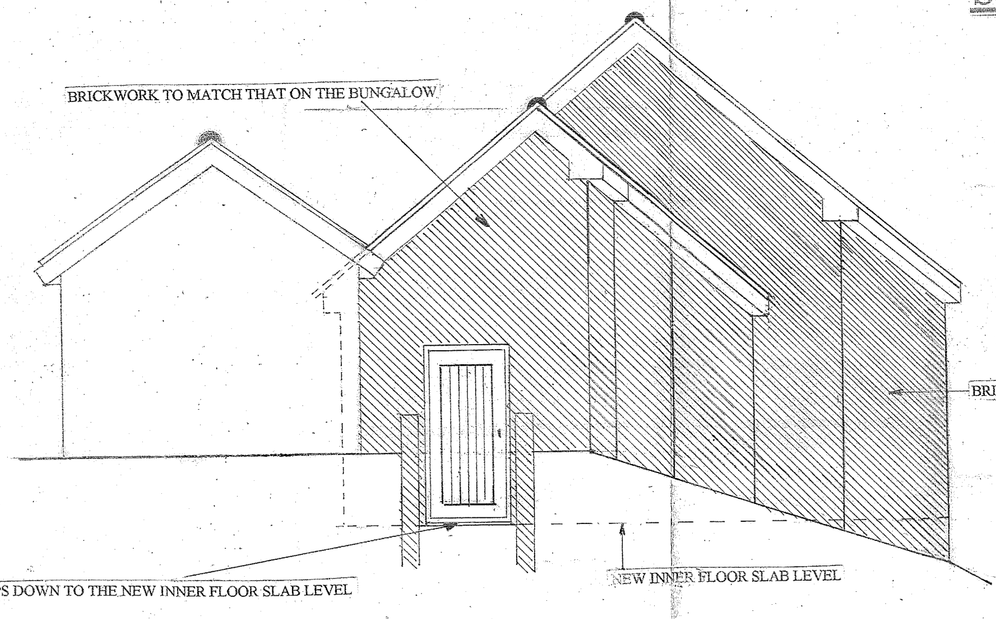

SCALE 1:50

PROPOSED REAR ELEVATION

Buy A Plan
UK's Fastest and Easiest Planning Site

PLANNING PORTAL · OS Map data

Roundhills, 32, Redbrook Road, Gawber, Barnsley, S75 2RS

Block Plan shows area bounded by: 432274.52, 407466.89 432384.52, 407646.89 (at a scale of 1:500), OSGridRef: SE3231 750. The representation of a road, track or path is no evidence of a right of way. The representation of features as lines is no evidence of a property boundary.

Produced on 30th May 2021 from the Ordnance Survey National Geographic Database and incorporating surveyed revision available at this date. Reproduction in whole or part is prohibited without the prior permission of Ordnance Survey. © Crown copyright 2021. Supplied by www.buyaplan.co.uk a licensed Ordnance Survey partner (100053143). Unique plan reference: #00637343-8CEA67

Ordnance Survey and the OS Symbol are registered trademarks of Ordnance Survey, the national mapping agency of Great Britain. Buy A Plan logo, pdf design and the www.buyaplan.co.uk website are Copyright © Pass Inc Ltd 2021

BLOCK PLAN SCALE 1:500

Buy A Plan
UK's Fastest and Easiest Planning Site

PLANNING PORTAL · OS Map data

Roundhills, 32, Redbrook Road, Gawber, Barnsley, S75 2RS



Site Plan shows area bounded by: 432248.21, 407431.18 432380.63, 407672.61 (at a scale of 1:1250), OSGridRef: SE3231 750. The representation of a road, track or path is no evidence of a right of way. The representation of features as lines is no evidence of a property boundary.

Produced on 30th May 2021 from the Ordnance Survey National Geographic Database and incorporating surveyed revision available at this date. Reproduction in whole or part is prohibited without the prior permission of Ordnance Survey. © Crown copyright 2021. Supplied by www.buyaplan.co.uk a licensed Ordnance Survey partner (100053143). Unique plan reference: #00637344-A14C36

Ordnance Survey and the OS Symbol are registered trademarks of Ordnance Survey, the national mapping agency of Great Britain. Buy A Plan logo, pdf design and the www.buyaplan.co.uk website are Copyright © Pass Inc Ltd 2021

LOCATION PLAN SCALE 1:1250

REVISION A