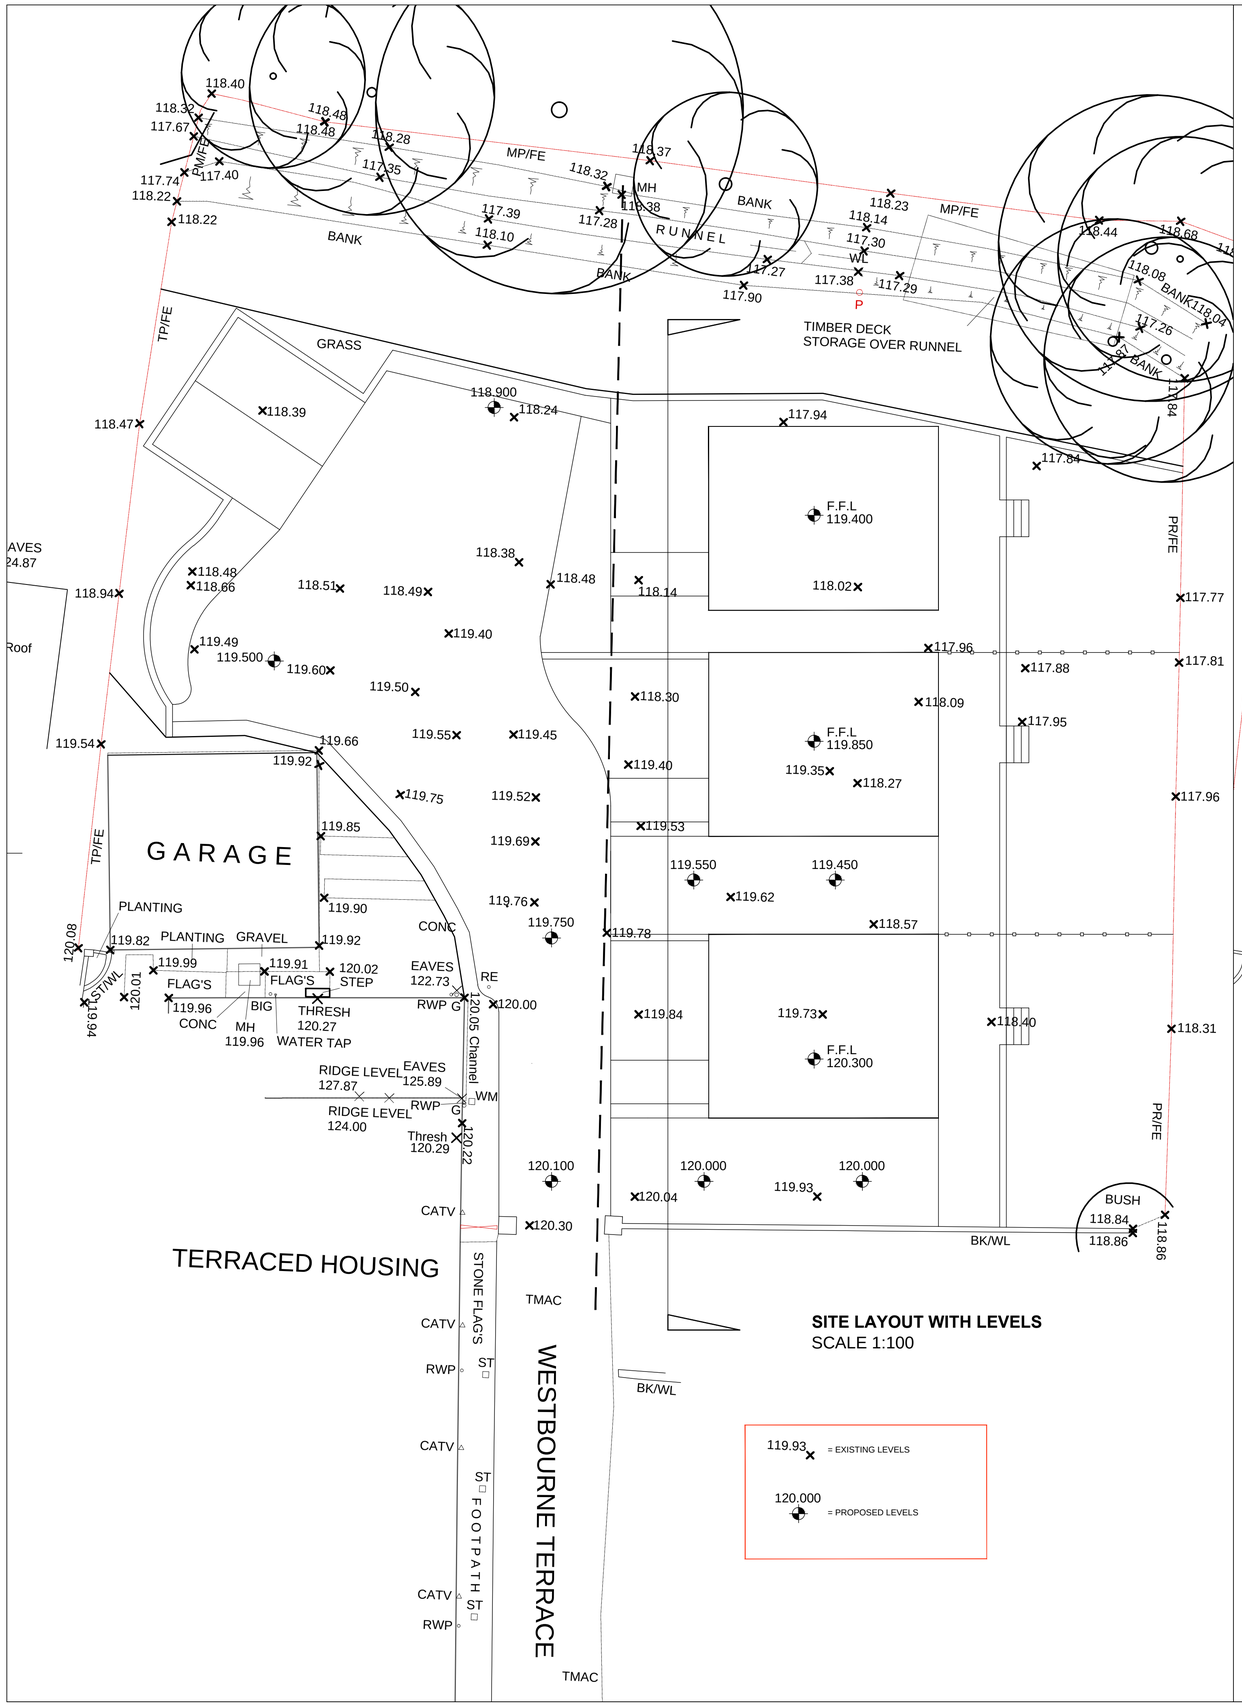

SITE LAYOUT WITH LEVELS
SCALE 1:100

119.93 = EXISTING LEVELS

120.000 = PROPOSED LEVELS

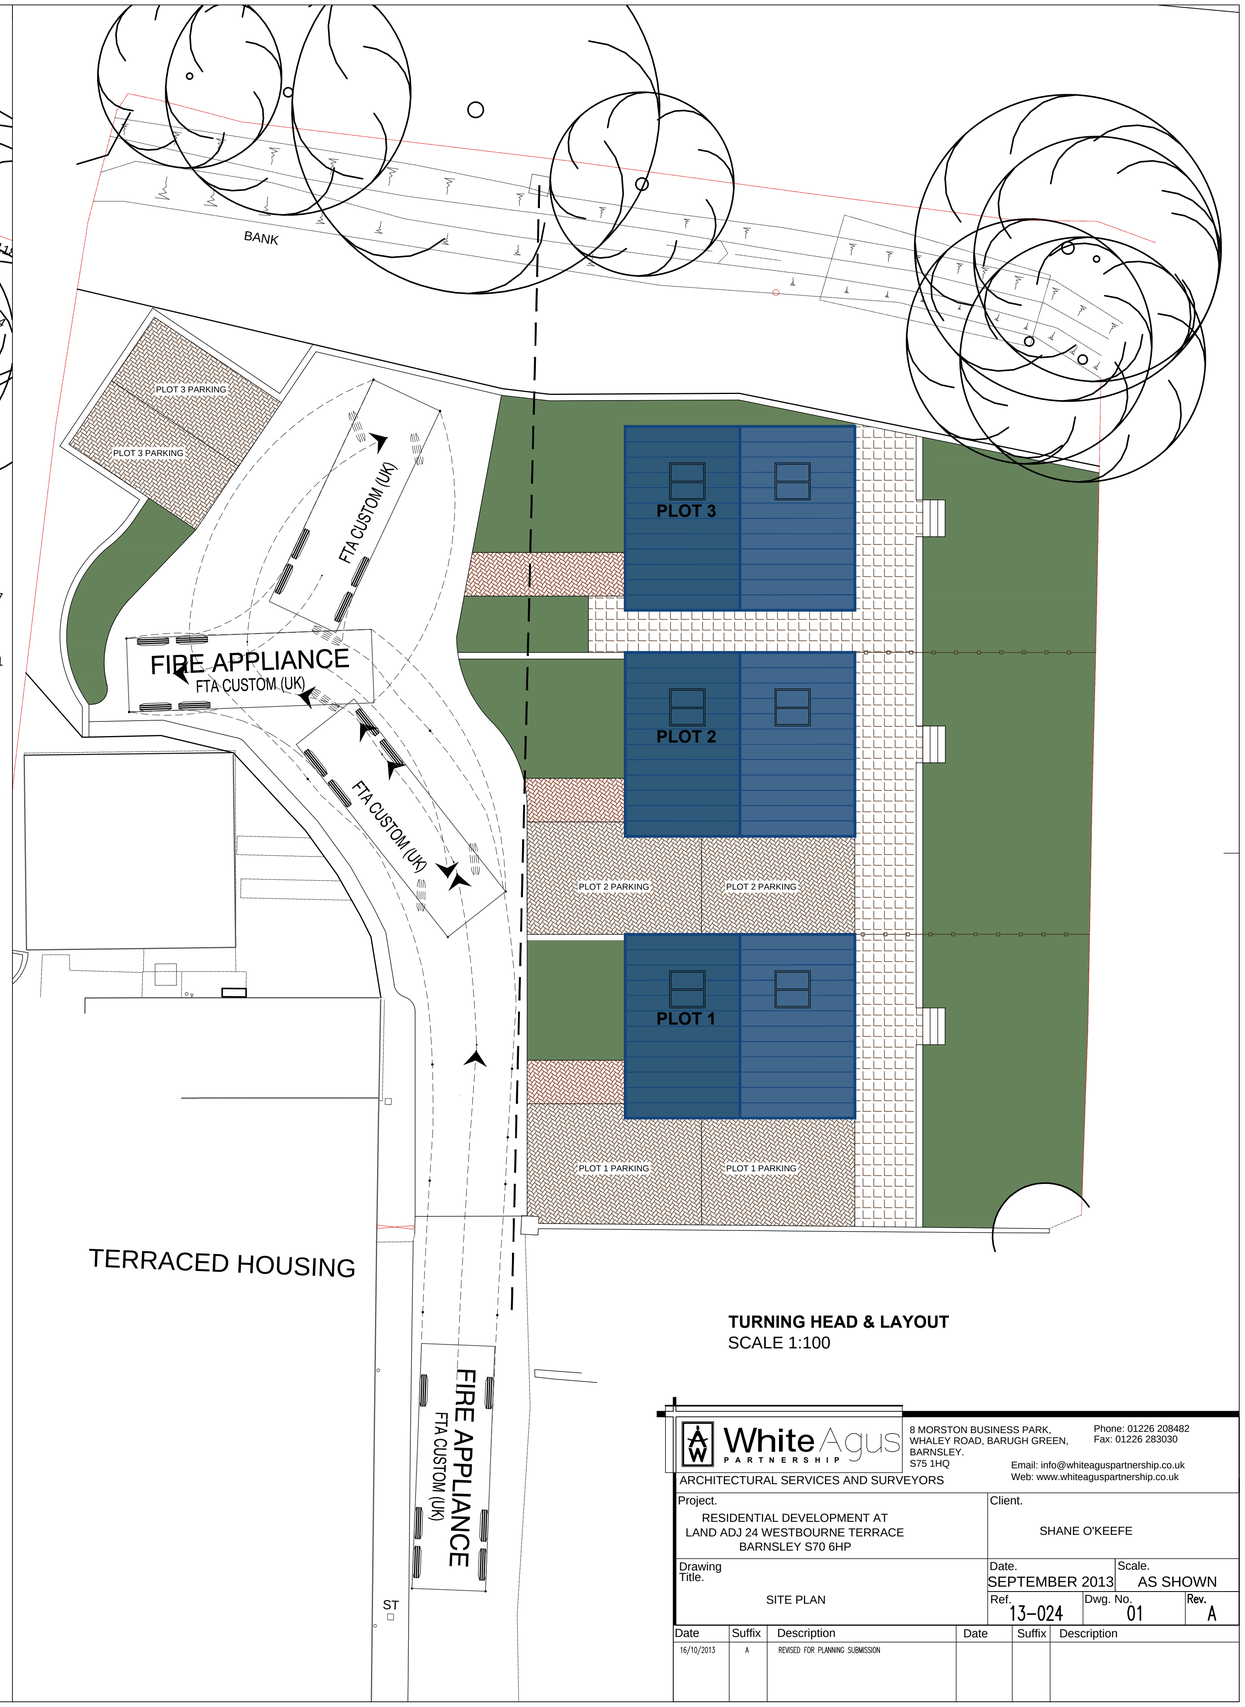

TURNING HEAD & LAYOUT
SCALE 1:100

White Agus PARTNERSHIP
8 MORSTON BUSINESS PARK,
WHALEY ROAD, BARUGH GREEN,
BARNSLEY.
S75 1HQ
Phone: 01226 208482
Fax: 01226 283030
Email: info@whiteaguspartnership.co.uk
Web: www.whiteaguspartnership.co.uk
ARCHITECTURAL SERVICES AND SURVEYORS

Project.	Client.
RESIDENTIAL DEVELOPMENT AT LAND ADJ 24 WESTBOURNE TERRACE BARNSLEY S70 6HP	SHANE O'KEEFE
Drawing Title. SITE PLAN	Date. SEPTEMBER 2013 / Scale. AS SHOWN
	Ref. 13-024 / Dwg. No. 01 / Rev. A

Date	Suffix	Description	Date	Suffix	Description
16/10/2013	A	REVISED FOR PLANNING SUBMISSION			