
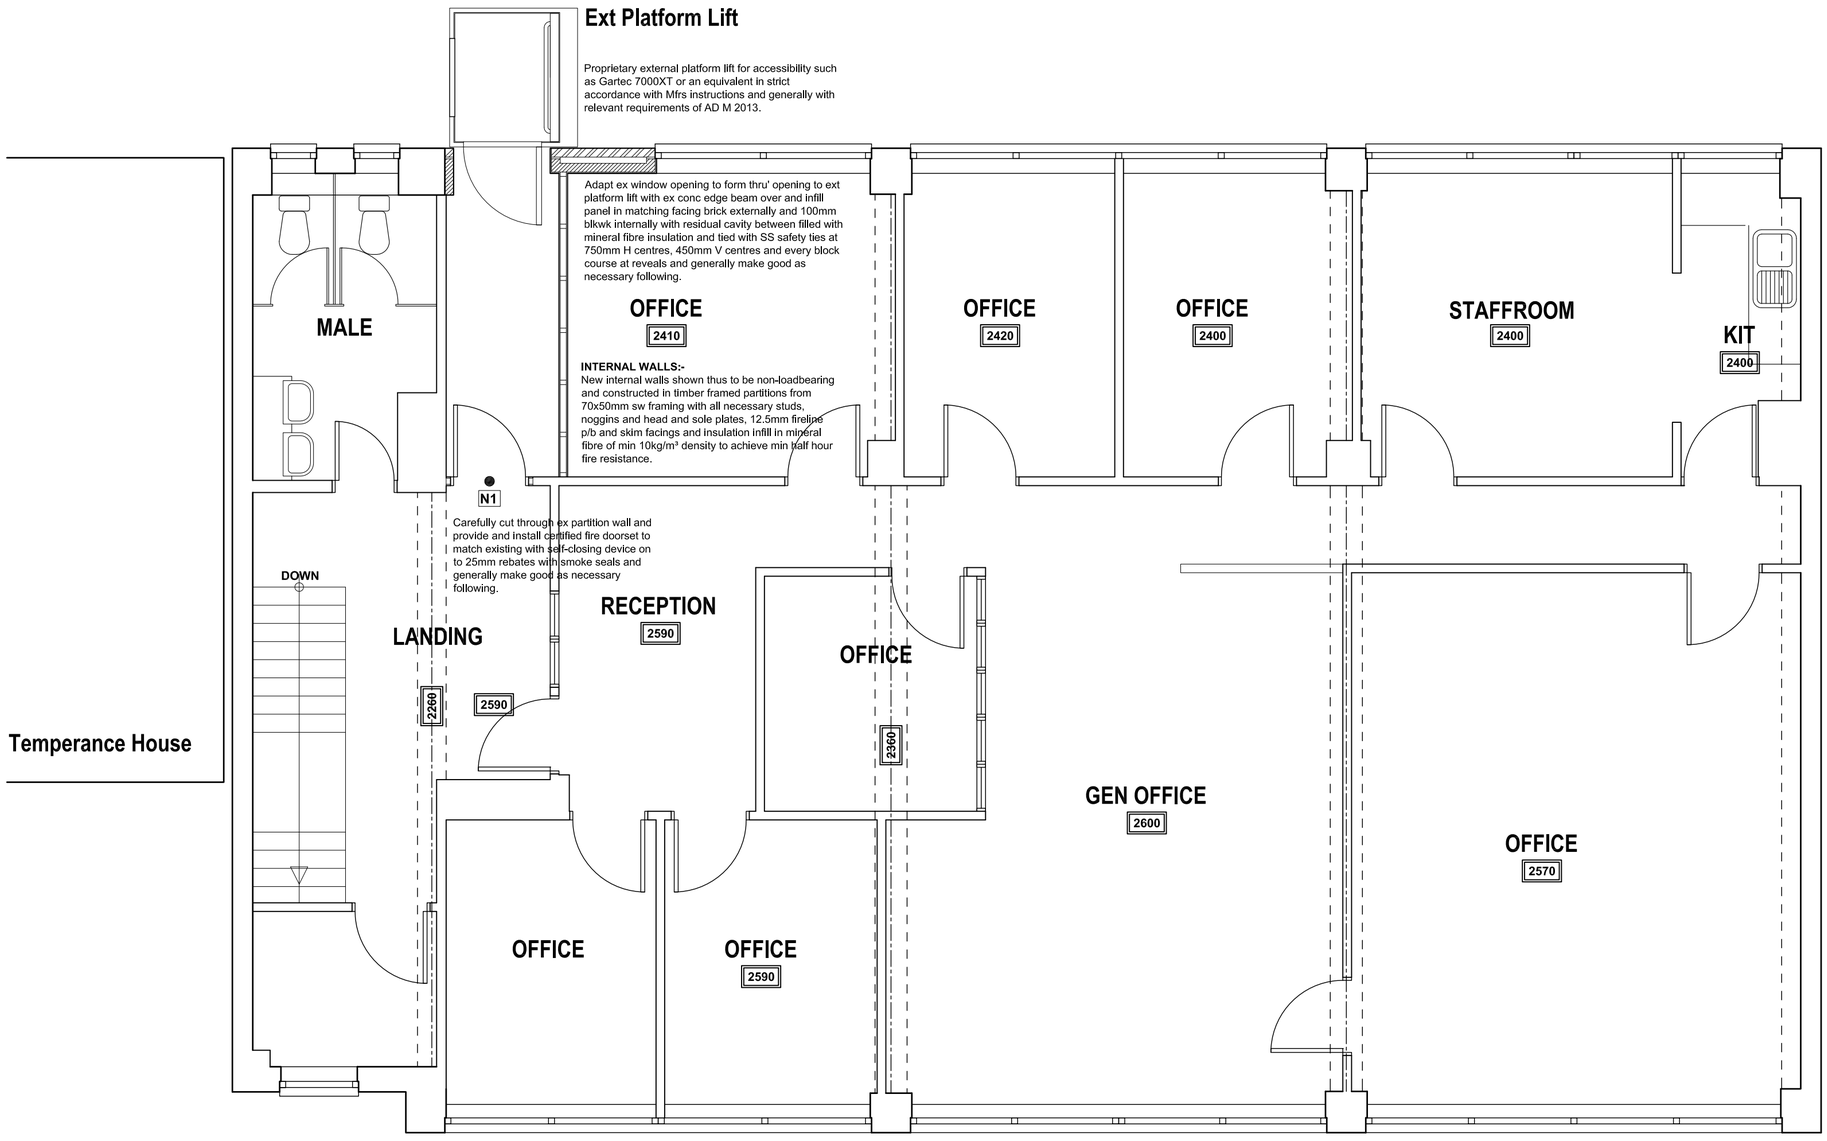


SECOND FLOOR PLAN

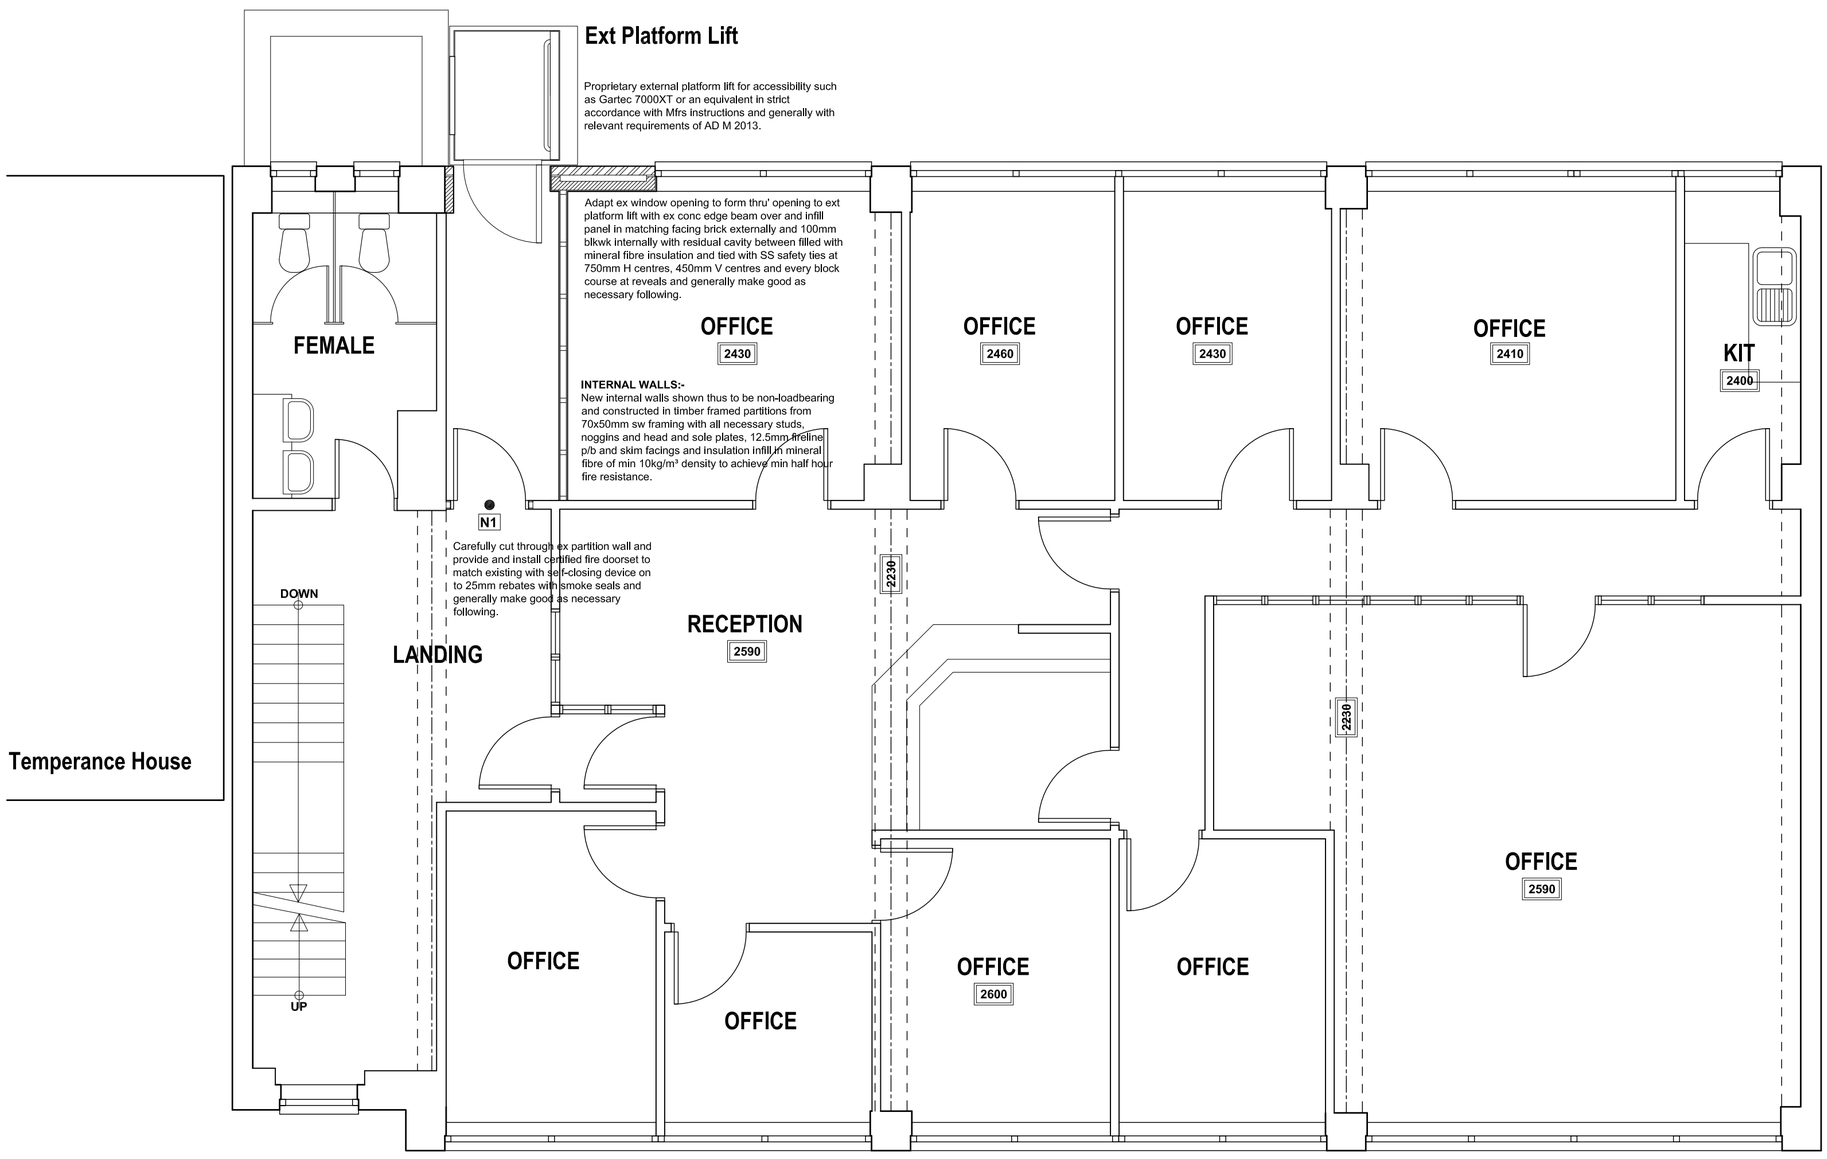

FIRST FLOOR PLAN

Revision	Date.	Description.
-	--/--/---	-

HENRY WINDSOR HOUSE,
13 - 17 PITT STREET, BARNSLEY,
S70 1AL.

DETAILED PROPOSALS 2

FIRST & SECOND FLOOR PLANS

Mr Farnsworth.

Building Design Services

JE Architectural Ltd
23 Windmill Road, Wombwell,
Barnsley, S73 8PW.
Tel: 01226 754507
Email: jealtd@btconnect.com

This drawing and the copyright is the Architectural Company's property and maybe used or reproduced only by agreement. All Dimensions in Millimetres Unless specified otherwise and subject to verification on site.

Scale: 1:50 @ A1	Date: JAN 2019
Ref: 201815	Drwg No: 03

0 cm | 2 cm | 4 cm | 6 cm