
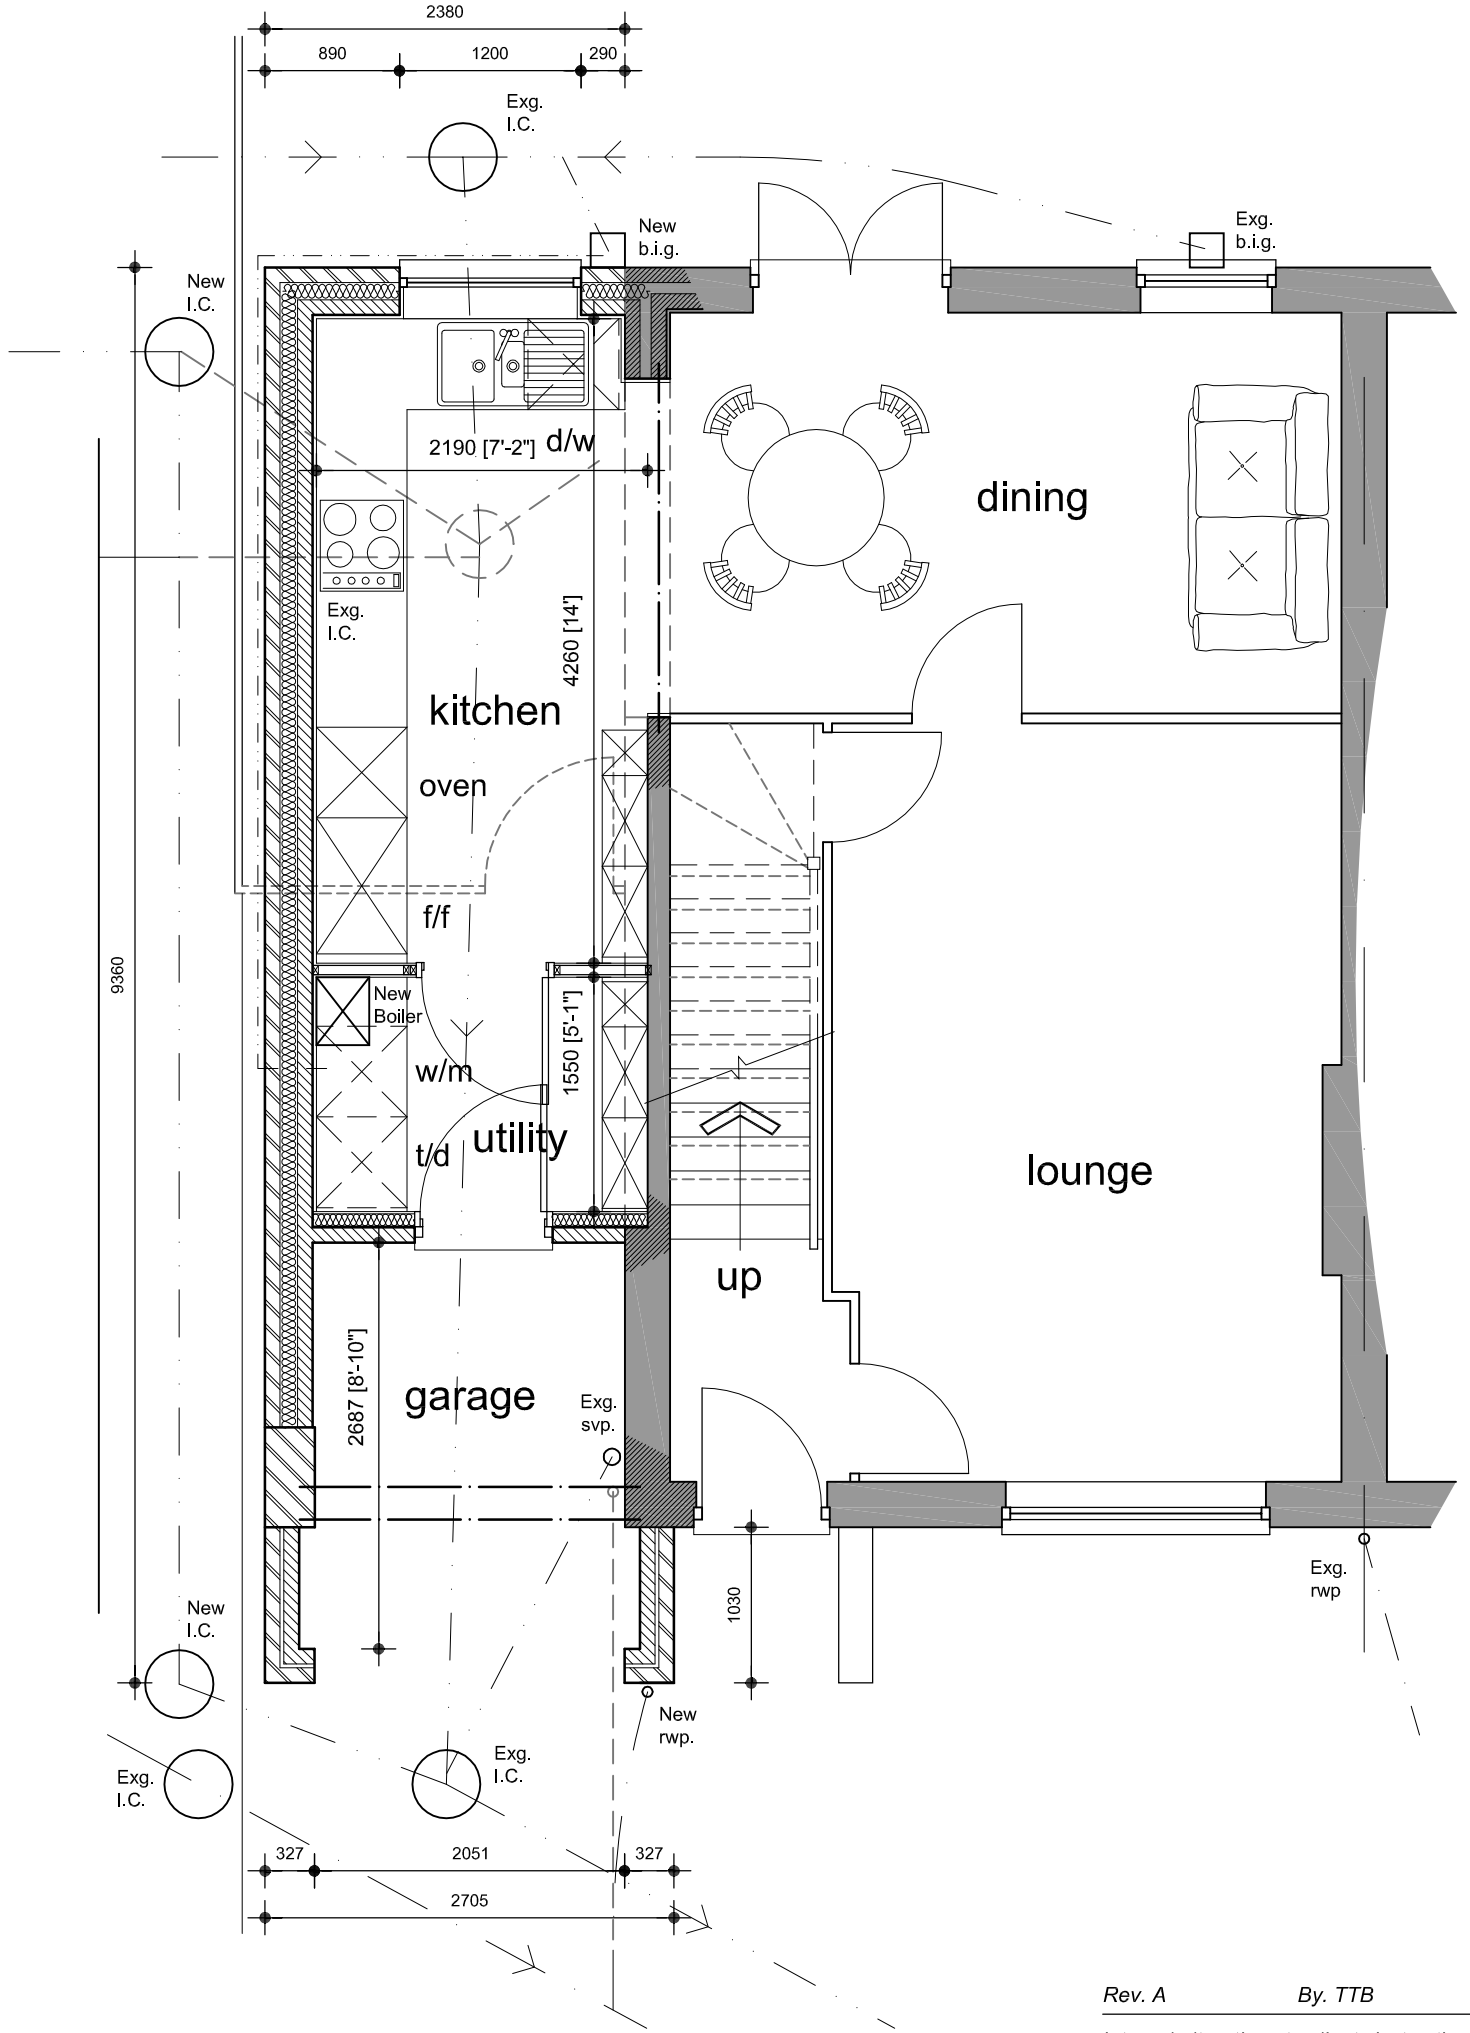


ground floor plan Scale: 1/50

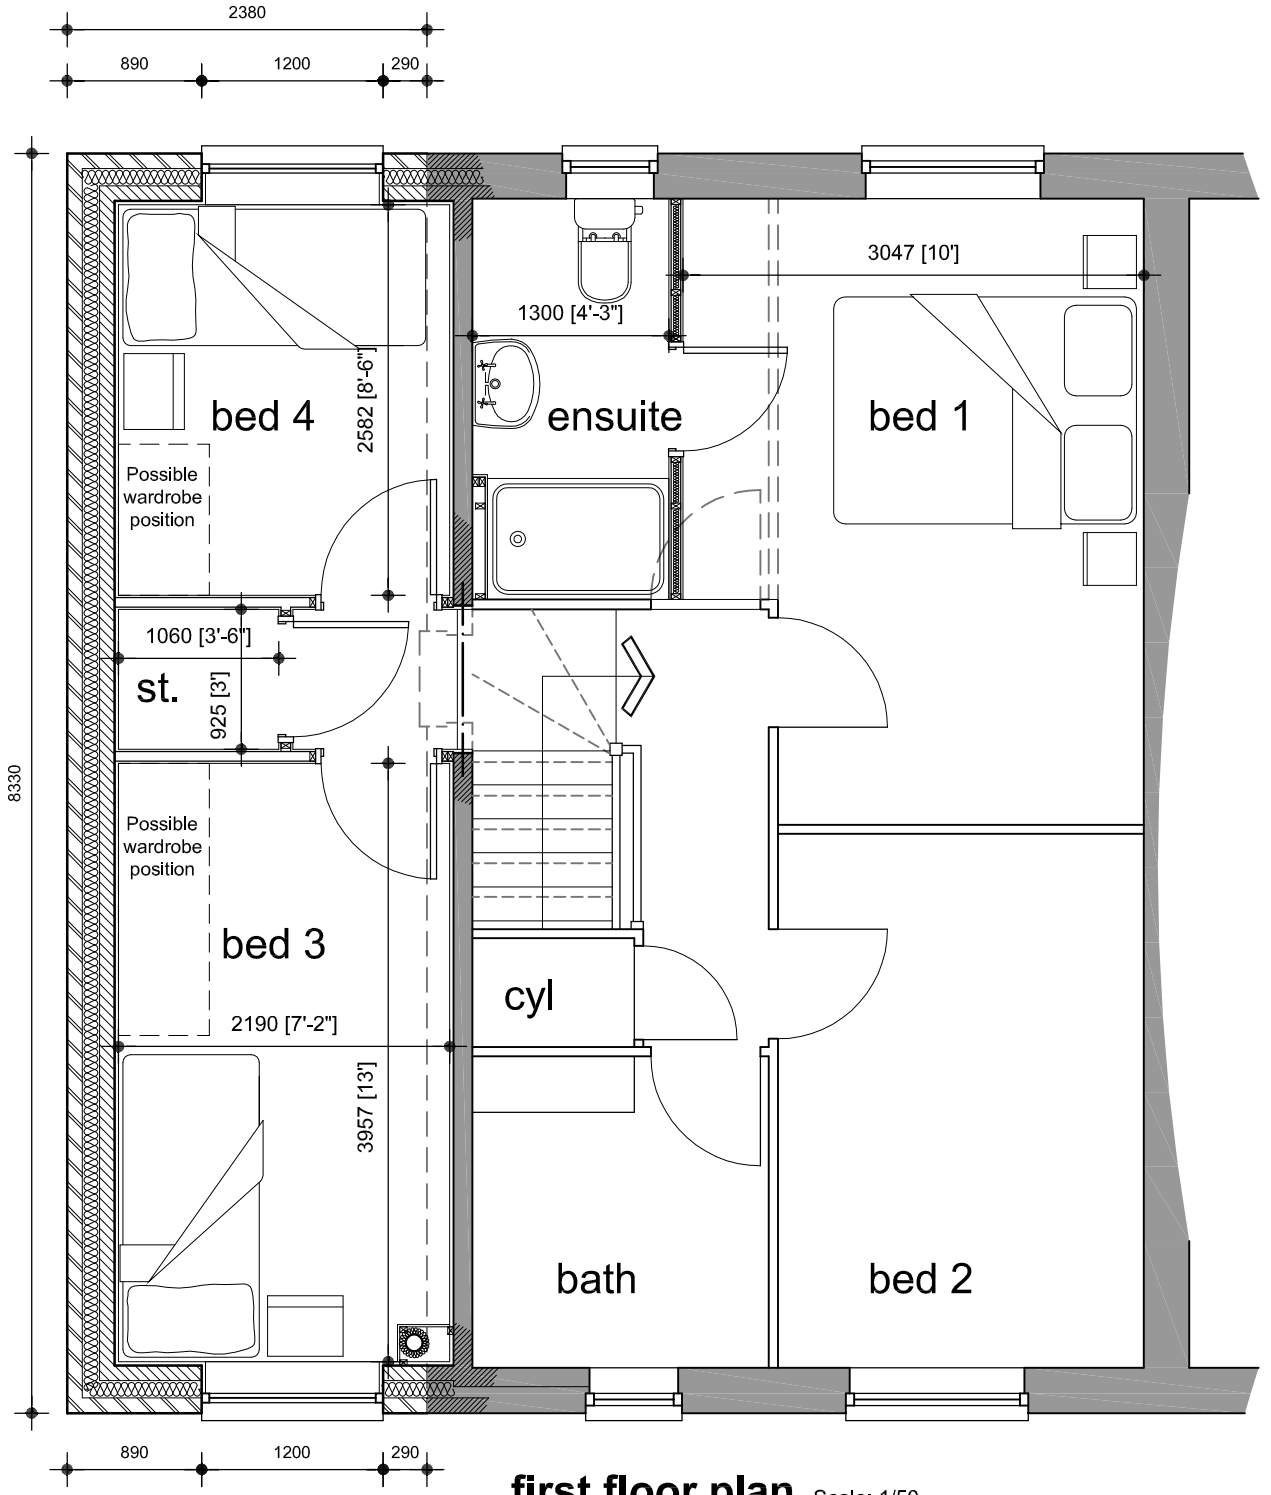

first floor plan Scale: 1/50

Rev. A By. TTB 15/08/2016

Internal alterations to clients instructions.

REVISION:

TITLE
PROPOSED FLOOR PLANS

PROJECT
PROPOSED EXTENSION
AT
21 FOUR LANDS CLOSE
BARUGH GREEN
BARNSLEY
S75 1QD

FOR
MR & MRS STANDHAVEN

SCALE (A3)	DATE	DRAWN
1/50	MAY 2015	TTB
PROJECT NO	**DRAWING NO**	**REVISION**
299	**02**	**A**

Barber Design Limited
21 Mountbatten Drive
Burncross
Sheffield
S35 1WF
Tel: (0114) 2460608
Mob: 0776 7072109
Email: todd@barberdesignltd.co.uk

© COPYRIGHT EXISTS ON THE DESIGNS AND INFORMATION SHOWN ON THIS DRAWING
All dimensions to be verified on site prior to commencing any work DO NOT SCALE FROM DRAWING