


6 ELEVATIONAL RELATIONSHIPS

SCALE: 1:200




1 EXISTING FRONT ELEVATION

SCALE: 1:50

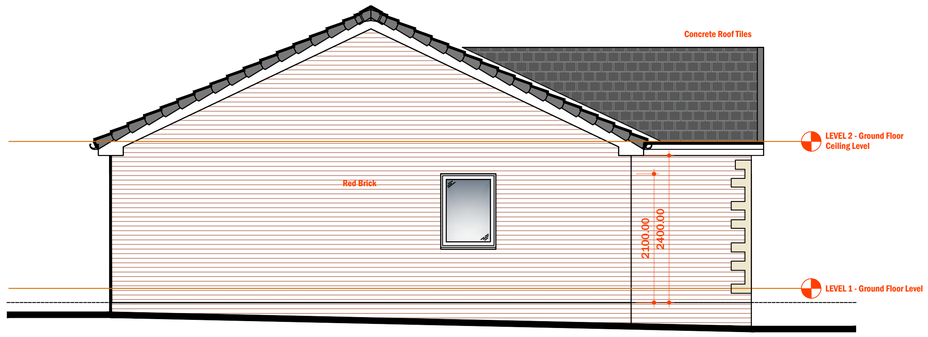

2 EXISTING WESTERN SIDE ELEVATION

SCALE: 1:50

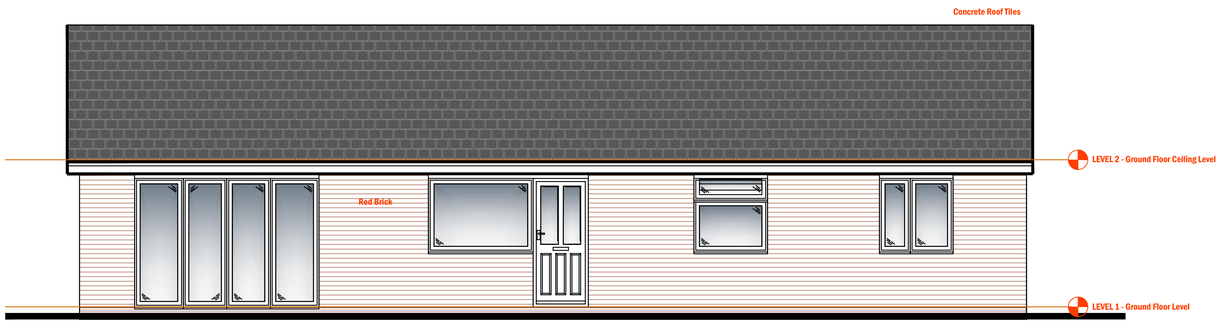


3 EXISTING REAR ELEVATION

SCALE: 1:50

4 EXISTING EASTERN SIDE ELEVATION

SCALE: 1:50

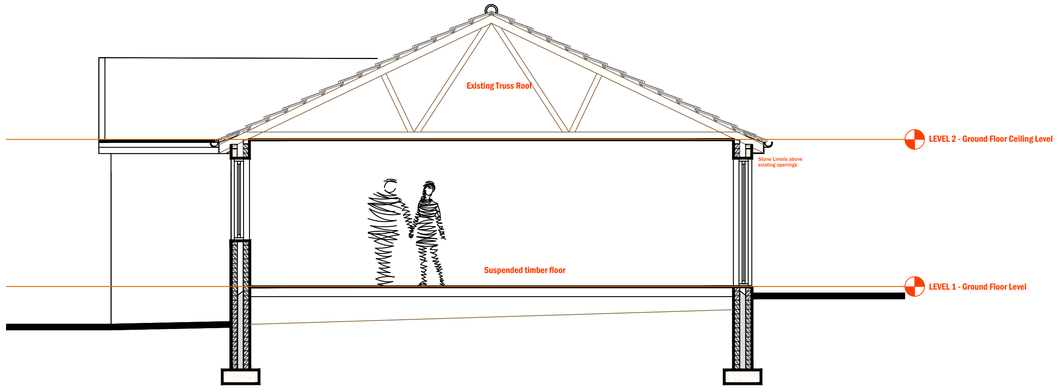

5 EXISTING GA SECTION

SCALE: 1:50

Scale 1:50

0 1 2 3 4 5

HIRST ARCHITECTURE LTD
WWW.LHADESIGN.COM

THIS DRAWING/COPY AND ANY DESIGN THEREON IS PROTECTED BY COPYRIGHT AND IS THE PROPERTY OF HIRST ARCHITECTURE LTD. IT IS TO BE USED ONLY FOR THE PURPOSE FOR WHICH IT WAS EXPRESSLY LOANED AND IS NOT TO BE COPIED IN ANY FORMAT. INFORMATION WITHIN THIS DRAWING IS NOT TO BE PASSED TO ANY THIRD PARTY WITHOUT PRIOR WRITTEN CONSENT. ALL MEASUREMENTS TO BE CHECKED ON SITE PRIOR TO CONSTRUCTION. DO NOT SCALE THIS DRAWING.
HIRST ARCHITECTURE LTD
COMPANY NUMBER 12942045
2020 ©

NOT FOR CONSTRUCTION

PROJECT

NO.11
STATION ROAD
BARNSLEY S71 5LA

CLIENT:

MR MEEGAN

Notes:

DRAWING STAGE:

PLANNING

DRAWING Title:

EXISTING ELEVATIONS

JOB NO: HA-21-14

DRAWING: 03

REVISION	DESCRIPTION	DATE
--	ORIGINAL ISSUE	MAY 21
--		
--		
--		
--		
--		
--		

N W E S

SCALE 1:50

A.1