
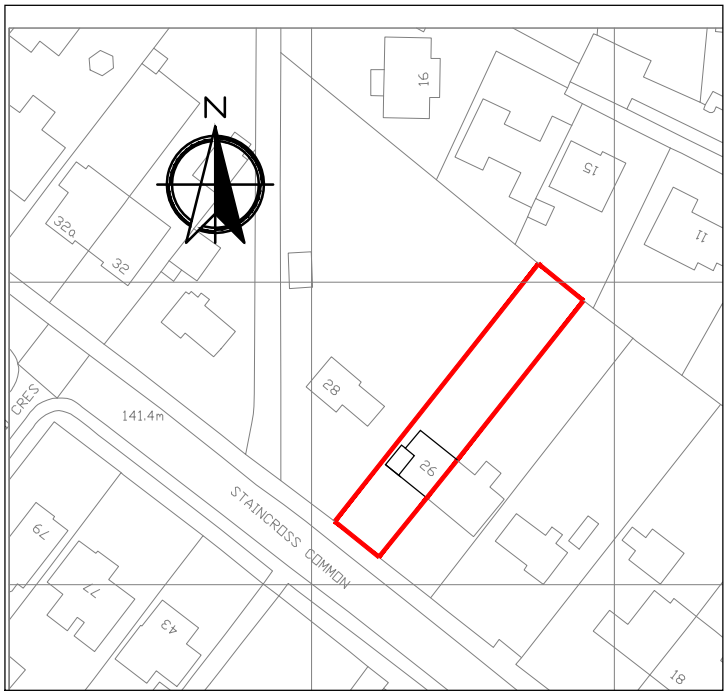


LOCATION PLAN

SCALE 1:1250

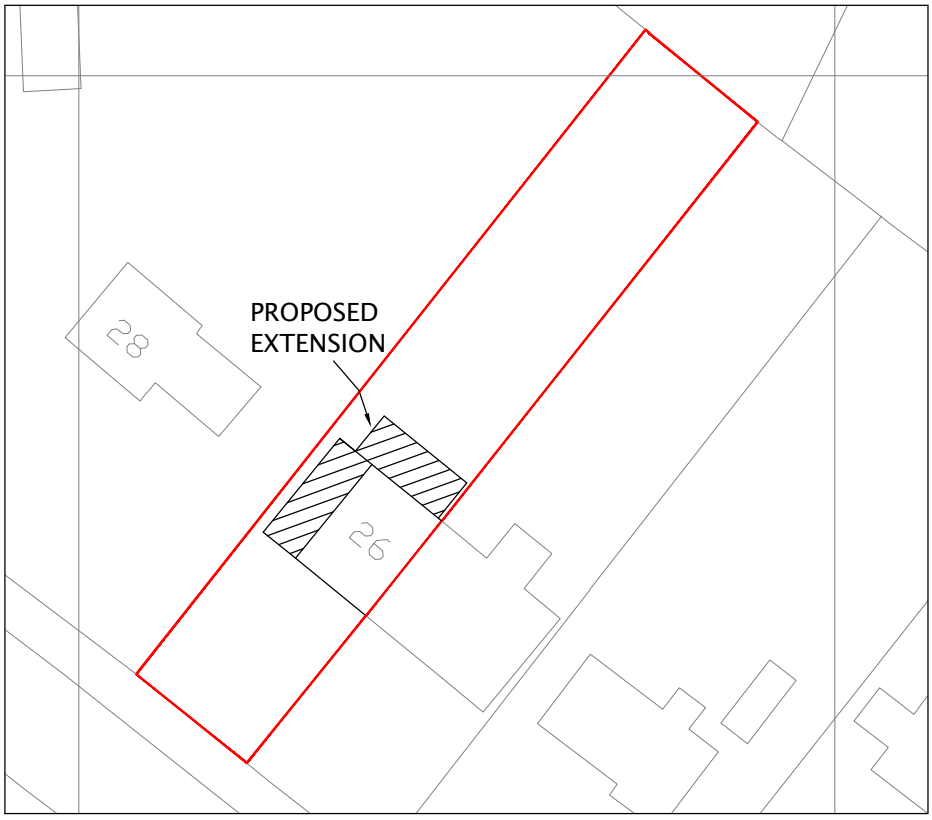

PROPOSED SITE PLAN

SCALE 1:500

DRAWING CREATED IN REVIT.

	TITLE:	DRAWING No:
	26 STAINCROSS COMMON	**002**