


PROPOSED REAR ELEVATION
SCALE 1:100



PROPOSED SIDE ELEVATION
SCALE 1:100

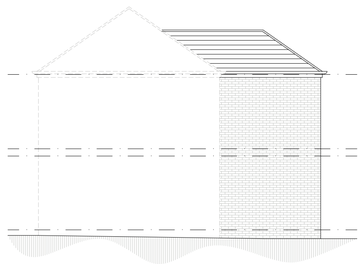


PROPOSED SIDE ELEVATION
SCALE 1:100




EXISTING REAR ELEVATION
SCALE 1:100



EXISTING SIDE ELEVATION
SCALE 1:100

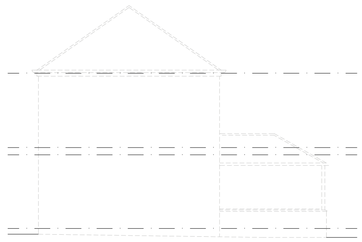


EXISTING SIDE ELEVATION
SCALE 1:100

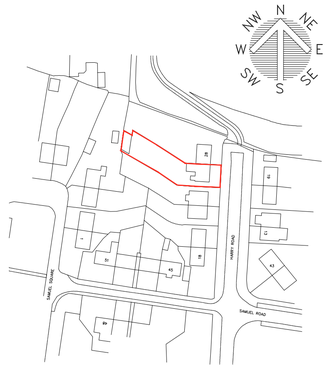


LOCATION PLAN
SCALE 1:1250




BLOCK PLAN
SCALE 1:500

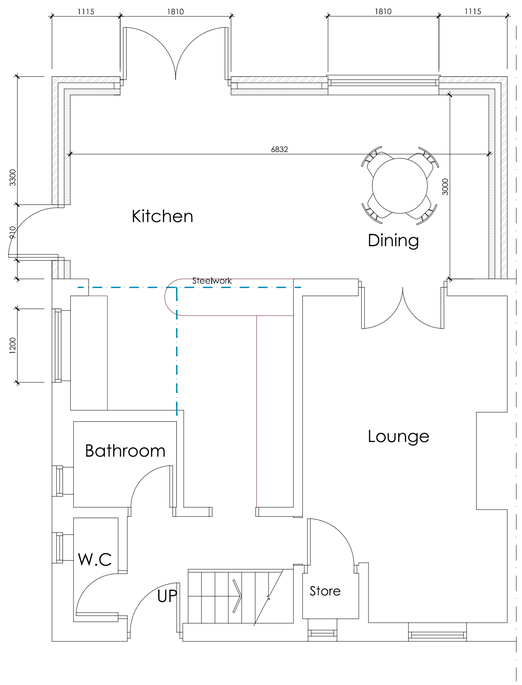

PROPOSED GROUND FLOOR PLAN
SCALE 1:50

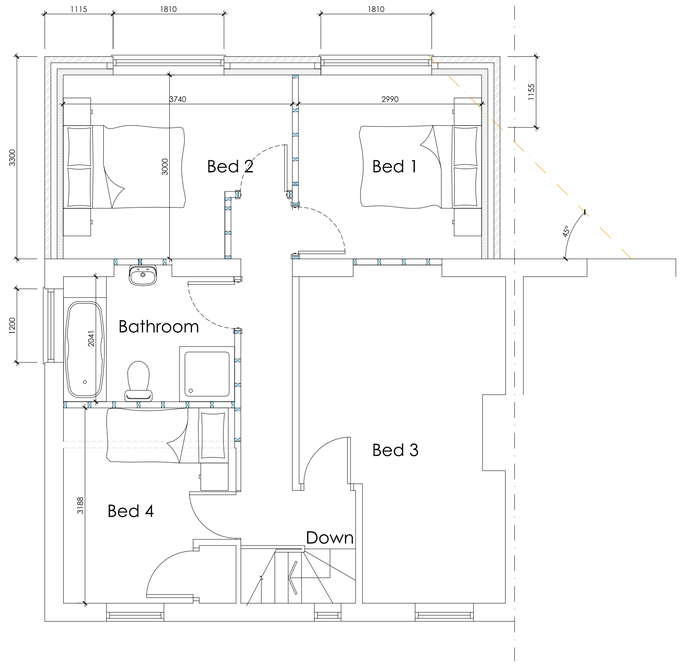

PROPOSED FIRST FLOOR PLAN
SCALE 1:50

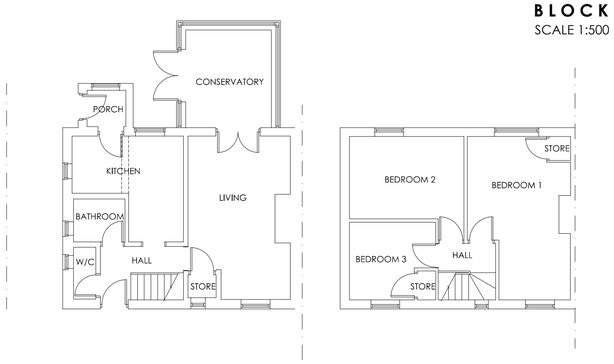

EXISTING FLOOR PLANS
SCALE 1:100

White Agus PARTNERSHIP
OFFICE ONE,
34 VICTORIA ROAD,
BARNSLEY,
S70 2BU
Phone: 01226 208482
Email: info@whiteaguspartnership.co.uk
Web: www.whiteaguspartnership.co.uk
ARCHITECTURAL SERVICES

Project.	Client.
PROPOSED EXTENSION AT 26 HARRY ROAD BARNSLEY, S75 2PA	MR SIMON ROBINSON
Drawing Title. PLANS AND ELEVATIONS	Date. FEBRUARY 2020 / Scale. 1:50 & 1:100 @ A1
	Ref. 19-161 / Dwg. No. 01 / Rev. B

Date	Suffix	Description	Date	Suffix	Description
14/02/2020	A	REVISED TO CLIENTS REQUIREMENTS			
18/02/2020	B	REVISED TO CLIENTS REQUIREMENTS			