MRS SANDRA BHATTI

40 WAKEFIELD ROAD, STAINCROSS, BARNSLEY. S75 6JY


















ProposedGround Floor Plan / Site

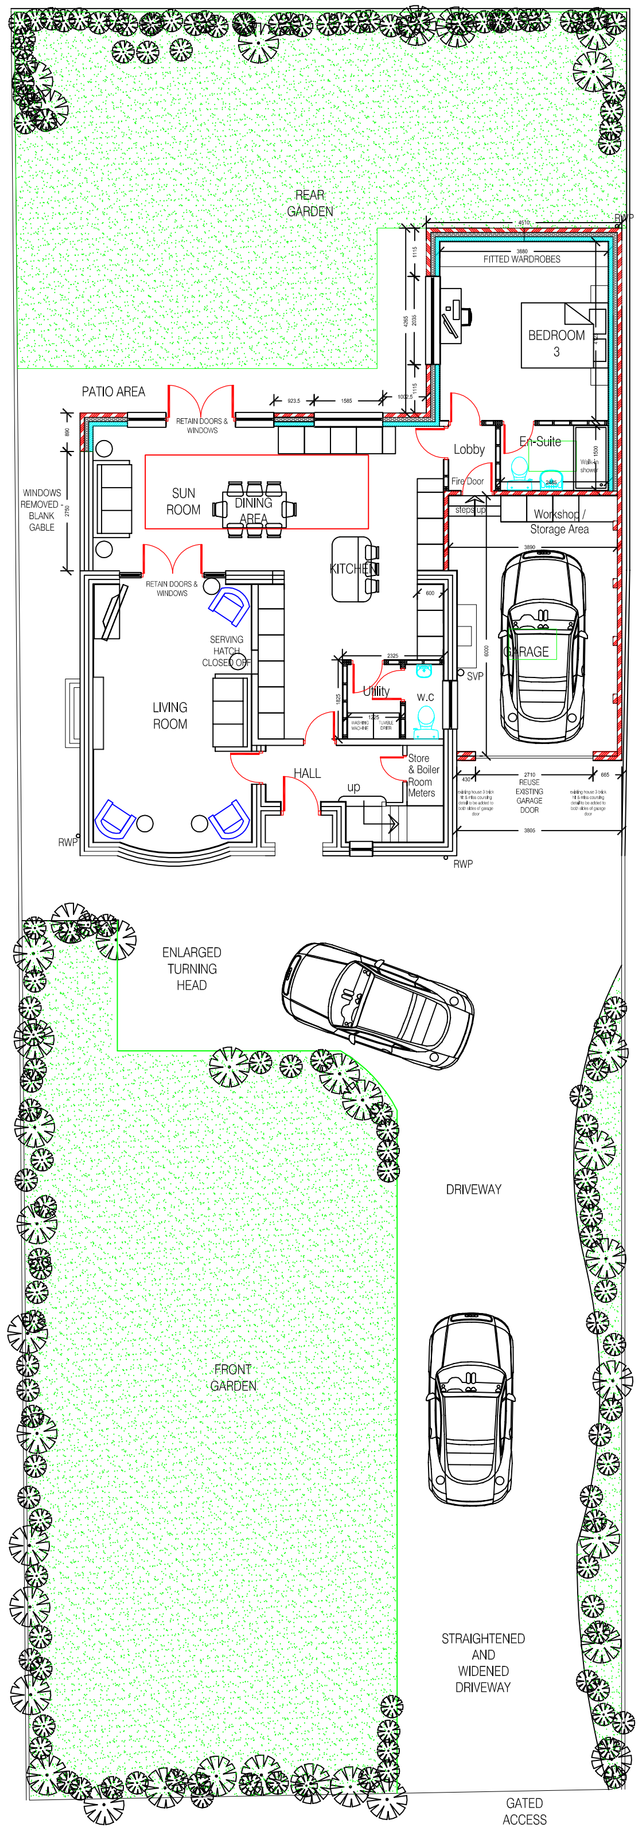

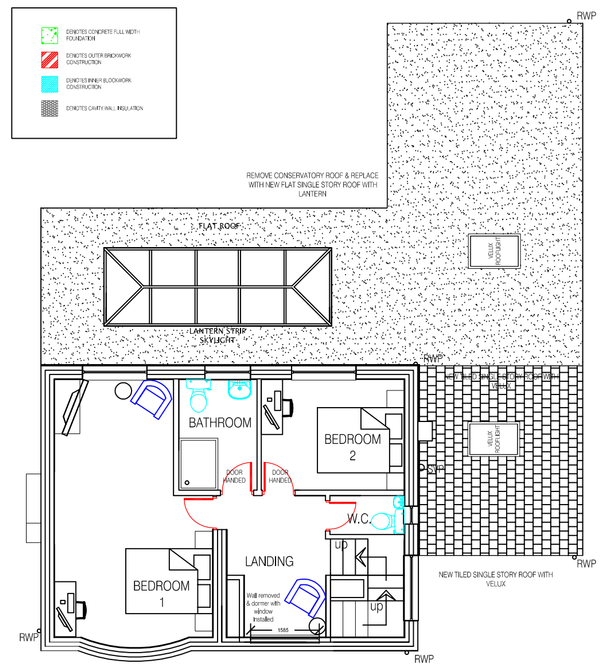

Proposed First Floor Plan

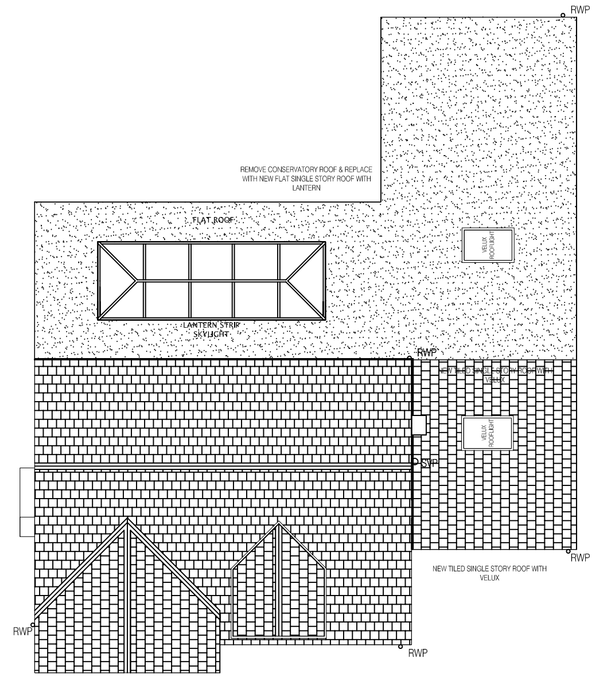


Proposed Roof Plan



Site location plan
@1:1250 scale




Proposed Rear Elevation

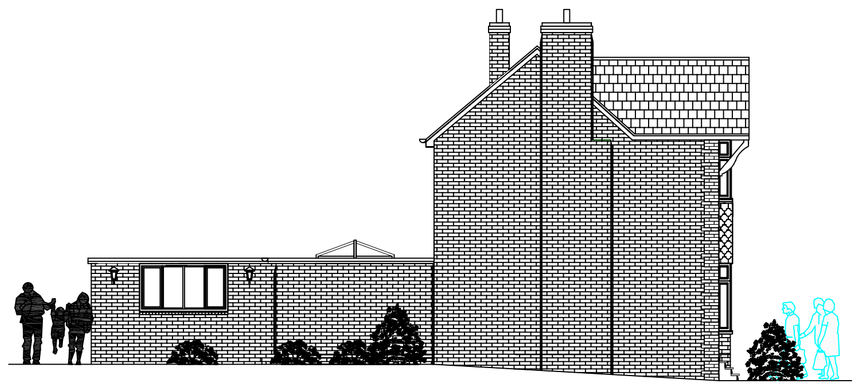

Proposed Side Elevation



Proposed Front Elevation

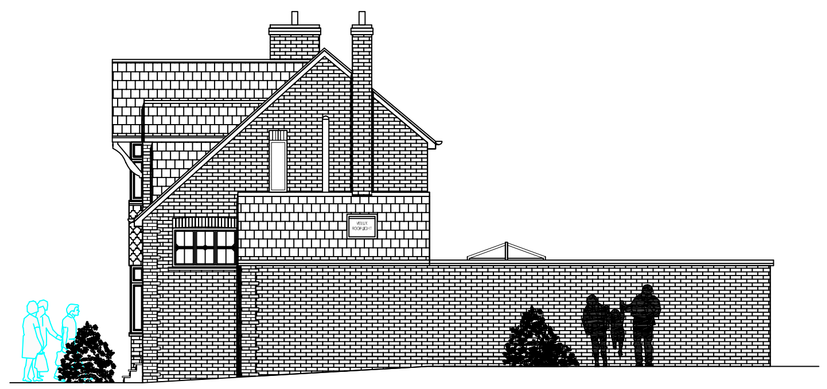

Proposed Side Elevation

- Architectural design
- Planning & Building Regulations
- Landscape architecture
- 3D Visualisation & model making

CLIENT
MRS.SANDRA.BHATTI

40.WAKEFIELD.ROAD.
STAINCROSS.BARNSLEY.
S75.6JY

DRAWING OF
PROPOSED.EXTENSION.TO.DWELLING
TO.REAR.&.SIDE.SINGLE.STOREY
GARAGE.&.CARPORT.REMOVAL

PROPOSED.PLANS&ELEVS.&.SITE

drawing no	rev	date
DWG-002	–	DEC-2020

scale	drawn	checked by	checked date
1:100@.A1	SMT	SB	DEC-2020

PROPOSED SITEPLAN, FLOOR AND ROOF PLANS & ELEVATIONS @ 1:100