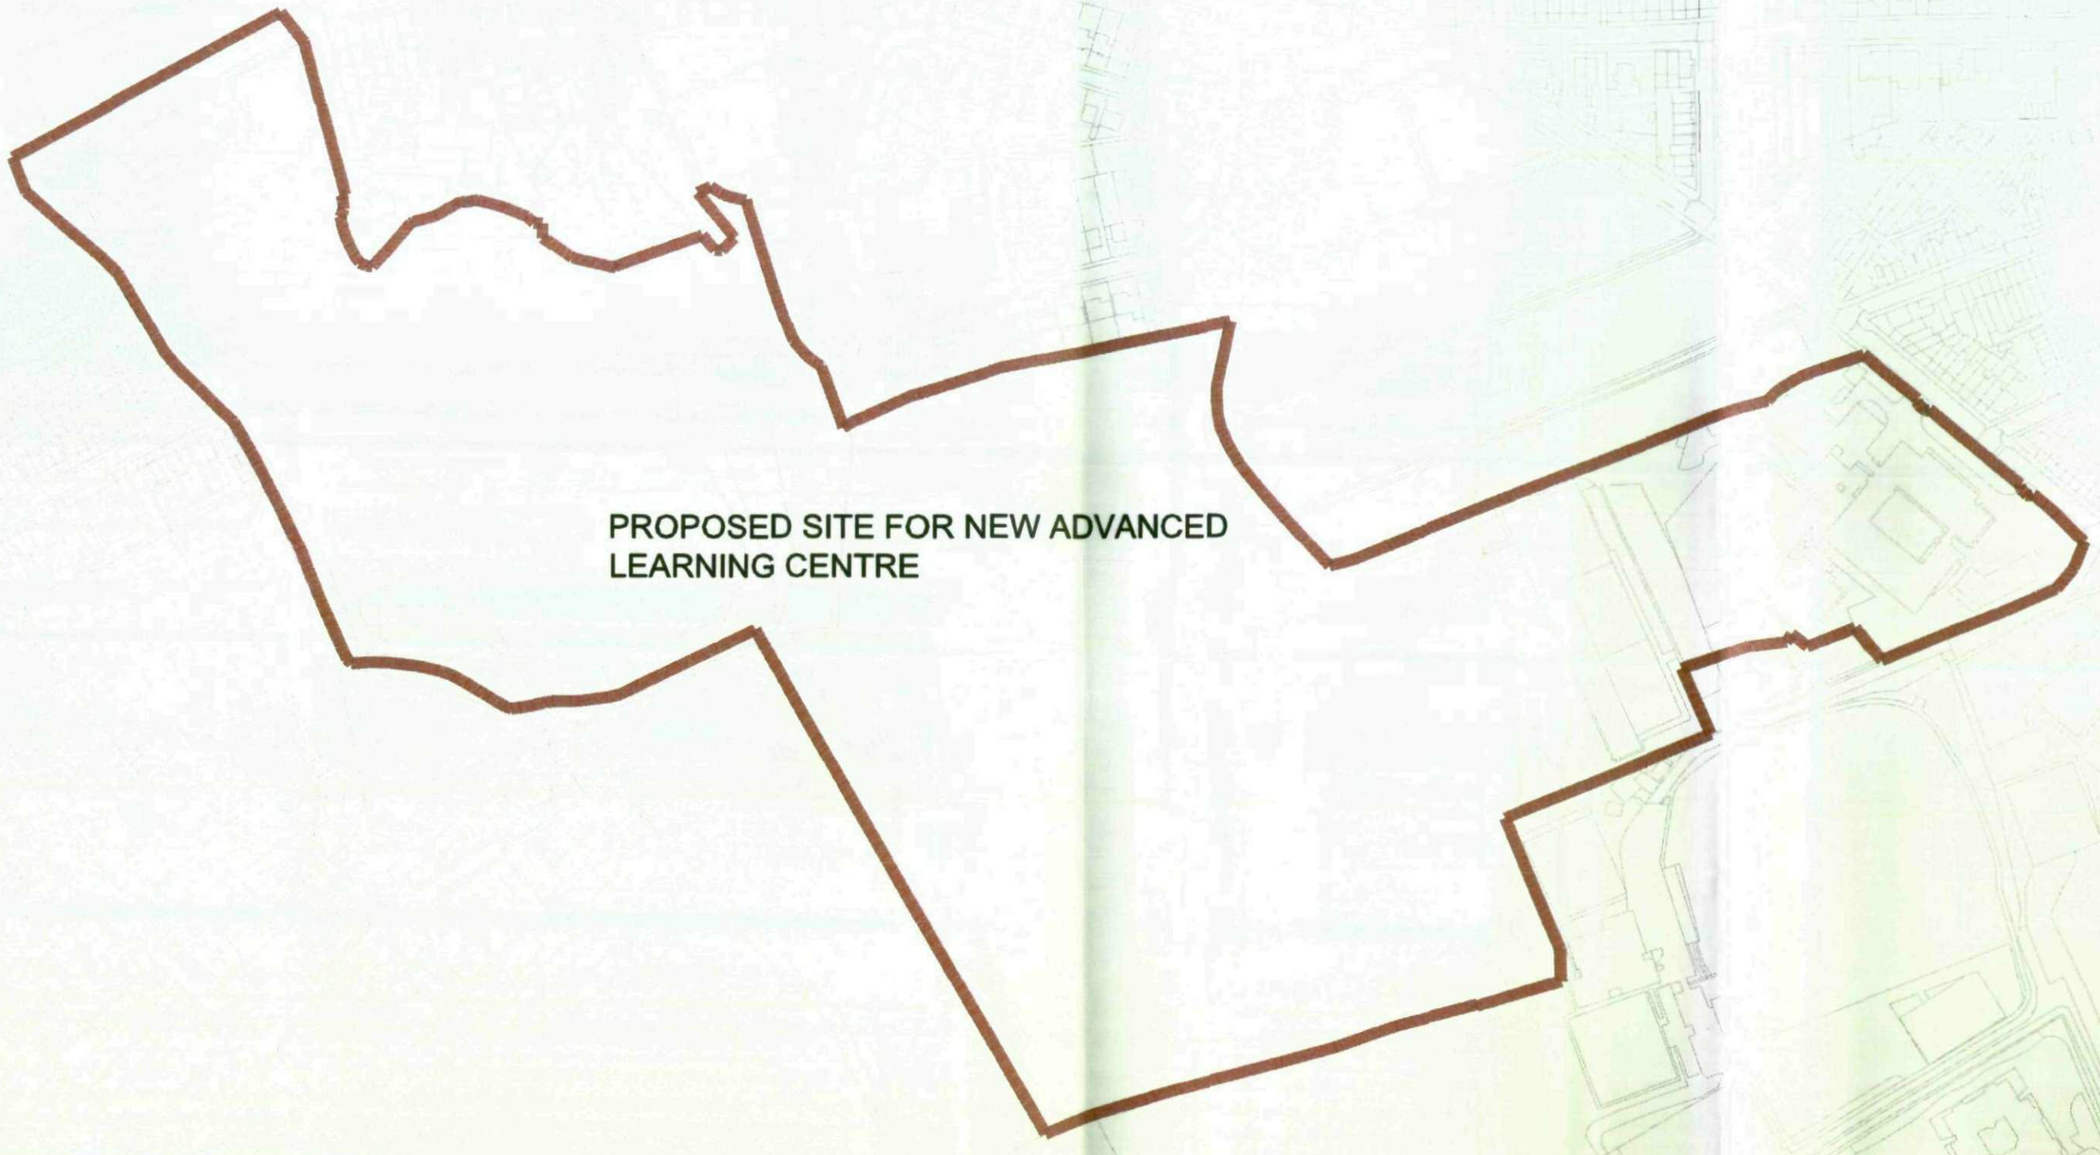



**Revisions:**

A Plan amended to include Dodworth Road Access. JMY 20.03.09


This map is reproduced from Ordnance Survey material with the permission of Ordnance Survey on behalf of the Controller of Her Majesty's Stationary Office © Crown copyright. Unauthorised reproduction infringes Crown copyright and may lead to prosecution or civil proceedings. 100022264 (2009)

BARNSLEY
Metropolitan Borough Council


Property & Procurement
Springfield House, Springfield St
Barnsley S70 6HH
Tel. 01226 774300
Fax. 01226 774399

| | | | |
|---|---|---|---|
| PROJECT: BSF PROGRAMME | | | DRAWING: KINGSTONE & HOLGATE ALC |
| Drawn: JMY | Date: OCT'08 | | Scale: 1:2500 |
| Project Code: ED 1942 | Drawing No.: STAT1008 | | Revision: A |
| CAD File Information: FILE_INFO | | | |


**Footpath diversion to be detailed on separate Footpath Diversion Application. Details are still being considered and upon completion a drawing will be issued for this application as an addendum.**

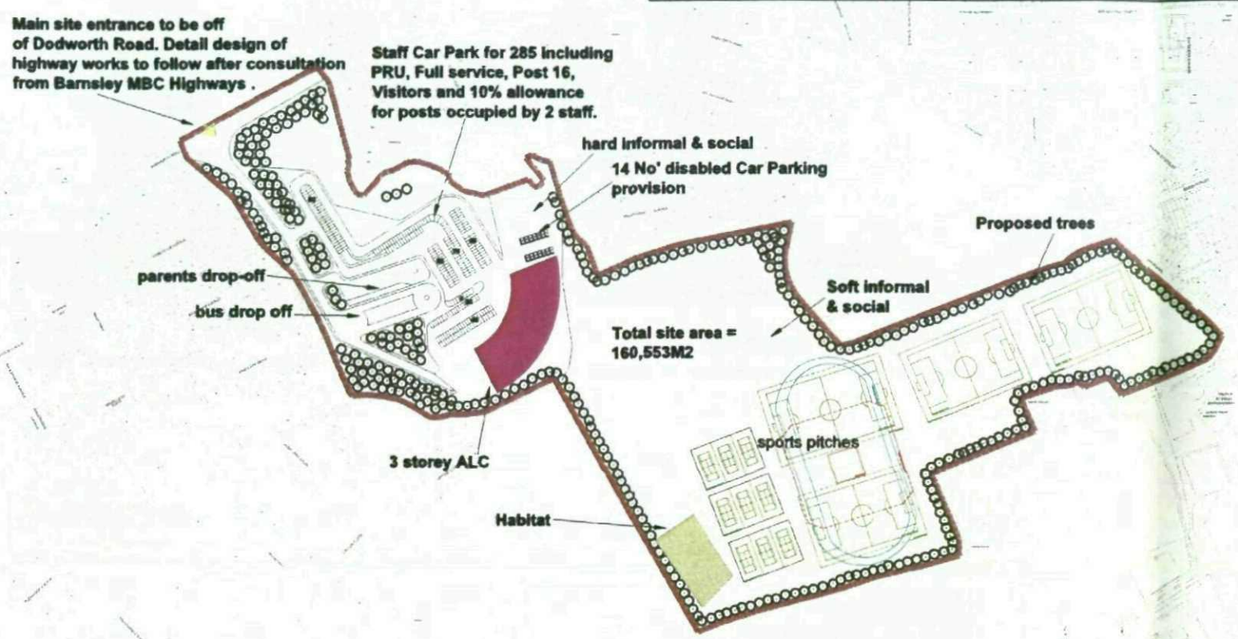


PROPOSED SITE LAYOUT 1:2500

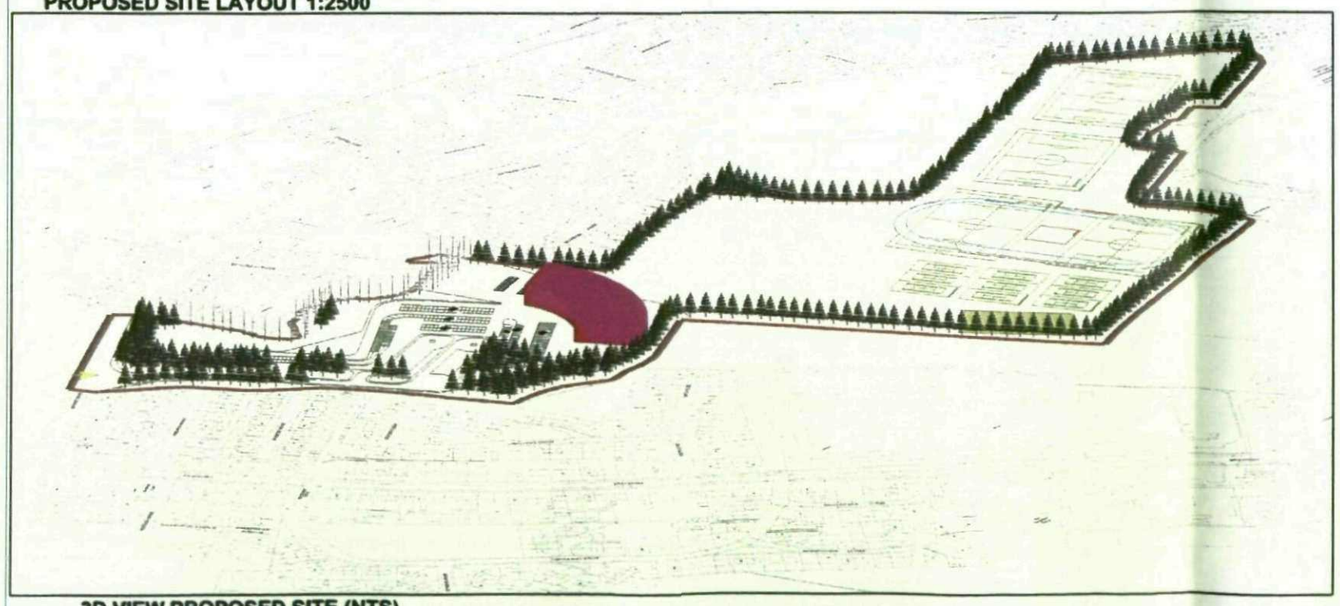


3D VIEW PROPOSED SITE (NTS)

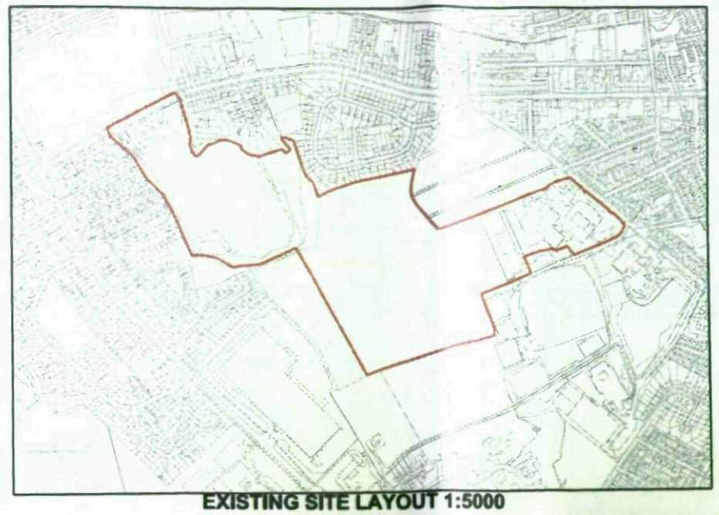

EXISTING SITE LAYOUT 1:5000



AERIAL VIEW OF PROPOSED SITE

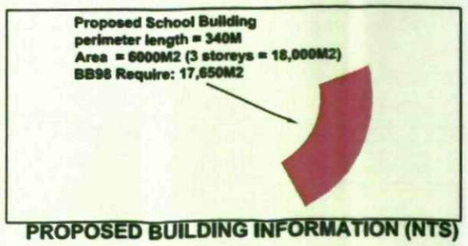


PROPOSED BUILDING INFORMATION (NTS)


Reproduced from the FastMAP GIS v4.43
Ordnance Survey 1:2500 mapping with the permission of the Controller of Her Majesty's Stationery Office © CROWN COPYRIGHT Unauthorised reproduction infringes Crown Copyright and may lead to prosecution or Civil Proceedings
Property & Procurement BMBC Springfield House, Barnsley S70 6HH
Date March 07 LICENSE No: LA076090

This map is reproduced from Ordnance Survey material with the permission of Ordnance Survey on behalf of the Controller of Her Majesty's Stationery Office © Crown copyright. Unauthorised reproduction infringes Crown copyright and may lead to prosecution or civil proceedings. 100022264 (2009)


C: Relocated tennis courts, proposed footpath added existing plan scale corrected 16.09.08 JMY

B: Site plan redrawn to accommodate new area confirmed. 18.08.08 JMY

A: Layout & Access plan amended to include access road to north 18.04.07 JMY

**E: Footpath notes removed. Area of site to incorporate access off of Dodworth Road. Building information added. Footp[ath note amended. 20.03.09 JMY**

D: Footpath FP353 shown and footpath note added 08.10.08 JMY

BARNSLEY
Metropoliton Borough Council


Property & Procurement
Springfield House, Springfield St
Barnsley S70 6HH
Tel 01226 770770
Fax 01226 774389


PROJECT
KINGSTON & HOLGATE ALC

DRAWING
SITE LOCATION PLAN

| Drawn | | Revision |
|---|---|---|
| SF | | E |
| Scale 1:2500 | | Date MAR '07 |
| Project Code ED 1942 | | Drawing No AL (0) 01 |

C.A.D File Name

Layer State

A