


front elevation

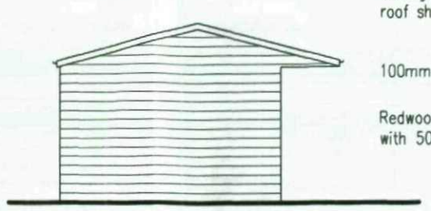


side elevation


Corrugated black Onduline
roof sheeting

100mm half round black guttering with 50mm round downpipes


Redwood shiplap cladding 19mm x 150mm (nominal), fixed
with 50mm sheradized ring shank nails & stained dark brown

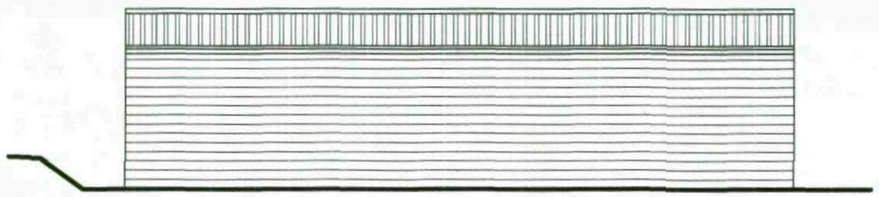

rear elevation

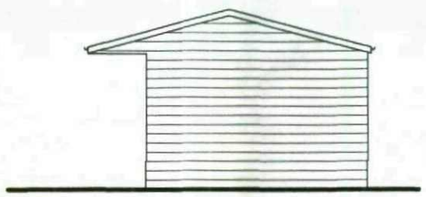


side elevation

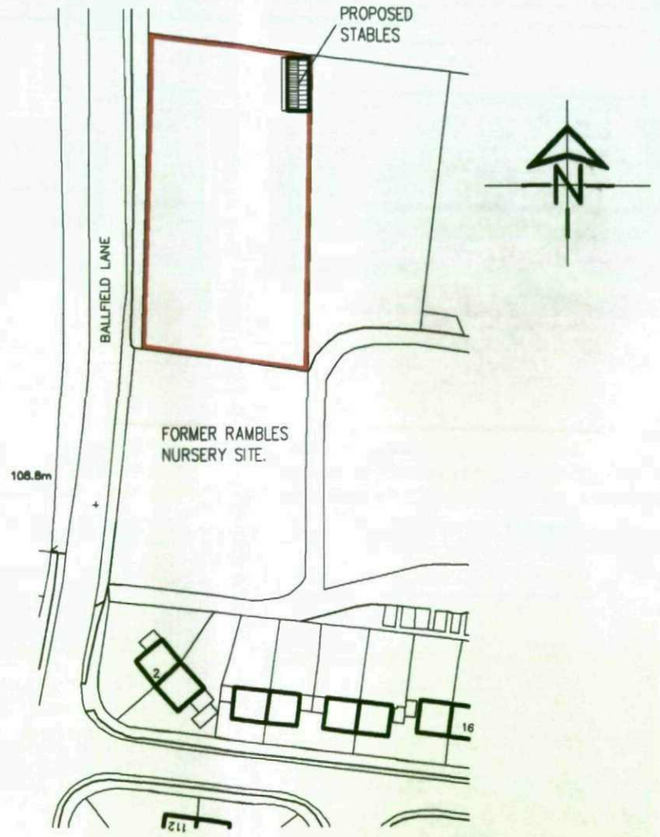

location plan

SCALE 1:1250

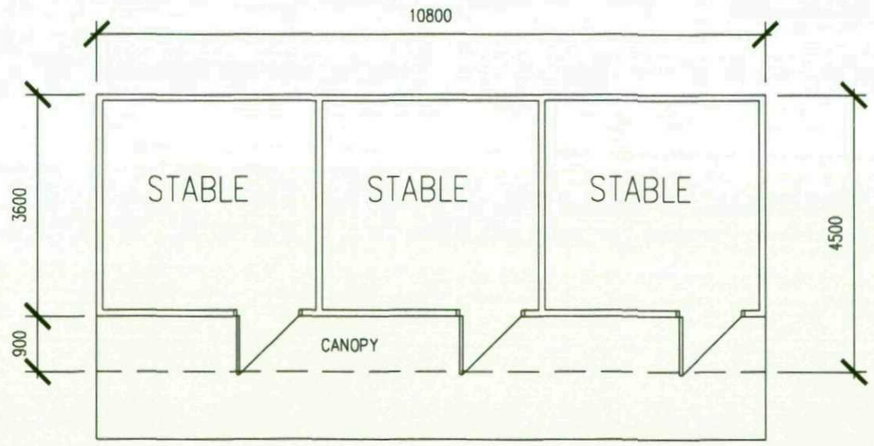

plan

White Agus Partnership

128B, NEW ROAD,
STAINCROSS,
BARNSLEY.
S75 6PP

PHONE/FAX. 01226 208482
E mail: agus@btinternet.com

CHARTERED SURVEYORS AND BUILDING DESIGN CONSULTANTS

Project.	Client.		
PROPOSED STABLES BALLFIELD LANE KEXBOROUGH, BARNSLEY	MR A. BOOTH		
Drawing Title.	Date.	Scale.	
PLANS & ELEVATIONS	AUGUST 2008	1:100	
	Ref. 08-56	Dwg. No. 01	Rev.