
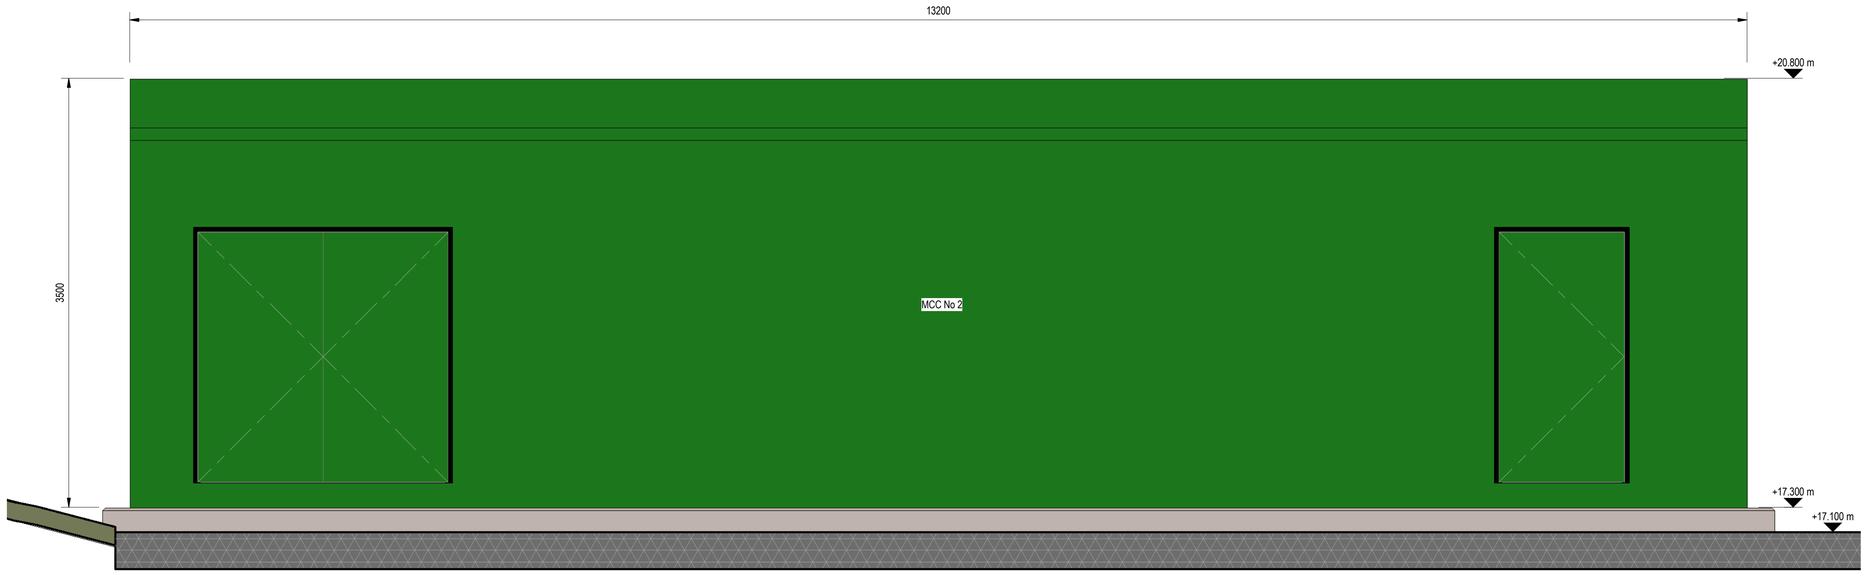


EAST ELEVATION ON MCC No. 2

SCALE 1 : 25

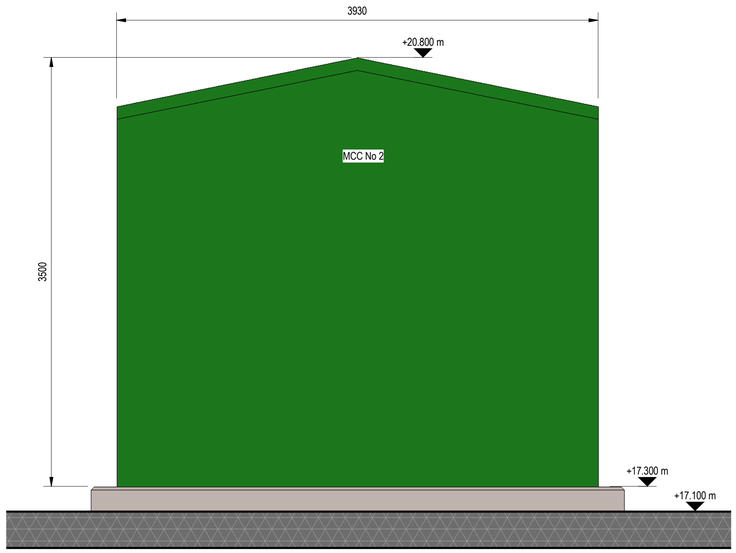

NORTH ELEVATION ON MCC No. 2

SCALE 1 : 25

DO NOT SCALE - IF IN DOUBT ASK

NOTES

KIOSK MATERIALS
KIOSK TO BE CONSTRUCTED IN DARK GREEN COLOUR GLASS REINFORCED PLASTIC (GRP).
EITHER:
- RAL 6002 LEAFGREEN OR;
- BS 14C39 HOLLY GREEN

REFERENCE DRAWINGS

N6022_GT_5000_DW	SITE LOCATION PLAN
N6022_GT_5001_DW	EXISTING SITE PLAN
N6022_GT_5002_DW	PROPOSED SITE PLAN
N6022_GT_5005_DW	MBBR MCC No. 2 PLANNING DRAWING - SHEET 01 OF 02

LEGEND

ISS	REASON FOR ISSUE	DES/DRN	CHKD	APPD	DATE
A	PLANNING - FOR APPROVAL	T.J.P	M.Mc.P	M.R.C	22.05.18

THIS DRAWING IS ISSUED BY GALLIFORD TRY SUBJECT TO THE CONDITIONS THAT IT IS NOT COPIED EITHER IN WHOLE OR IN PART OR DISCLOSED TO THIRD PARTIES UNLESS PRIOR WRITTEN AUTHORISATION IS GIVEN BY GALLIFORD TRY.

PREVIOUS VERSIONS OF THIS DRAWING SHOULD BE STAMPED SUPERSEDED OR DESTROYED

GHD
Thornton Science Park,
Pool Lane, Ince,
Chester, CH2 4NU,
T (0)124 462 1000
E UKmail@ghd.com,
W www.ghd.com

YorkshireWater
Yorkshire Water
Livingstone House,
Chadwick Street,
Leeds LS10 1LJ
Tel: (0113) 249 6366

GallifordTry Technical Services
Galliford Try Infrastructure
(Technical Services)
Unit 3, Rutherford Court,
Stafford,
Staffordshire ST18 0GP
Tel: 01785 216810
www.gallifordtry.co.uk

PROJECT TITLE
BOLTON UPON DEARNE WwTW NEW WORKS

DRAWING TITLE
MCC No. 2 - MBBR KIOSK PLAN ON KIOSK PLANNING SHEET 02 OF 02

SCALE	DRAWN BY	ORIGINAL SIZE
As indicated	TJP	A1

DRAWING No.	REVISION
N6022_GHD_5006_DW	A

PLANNING