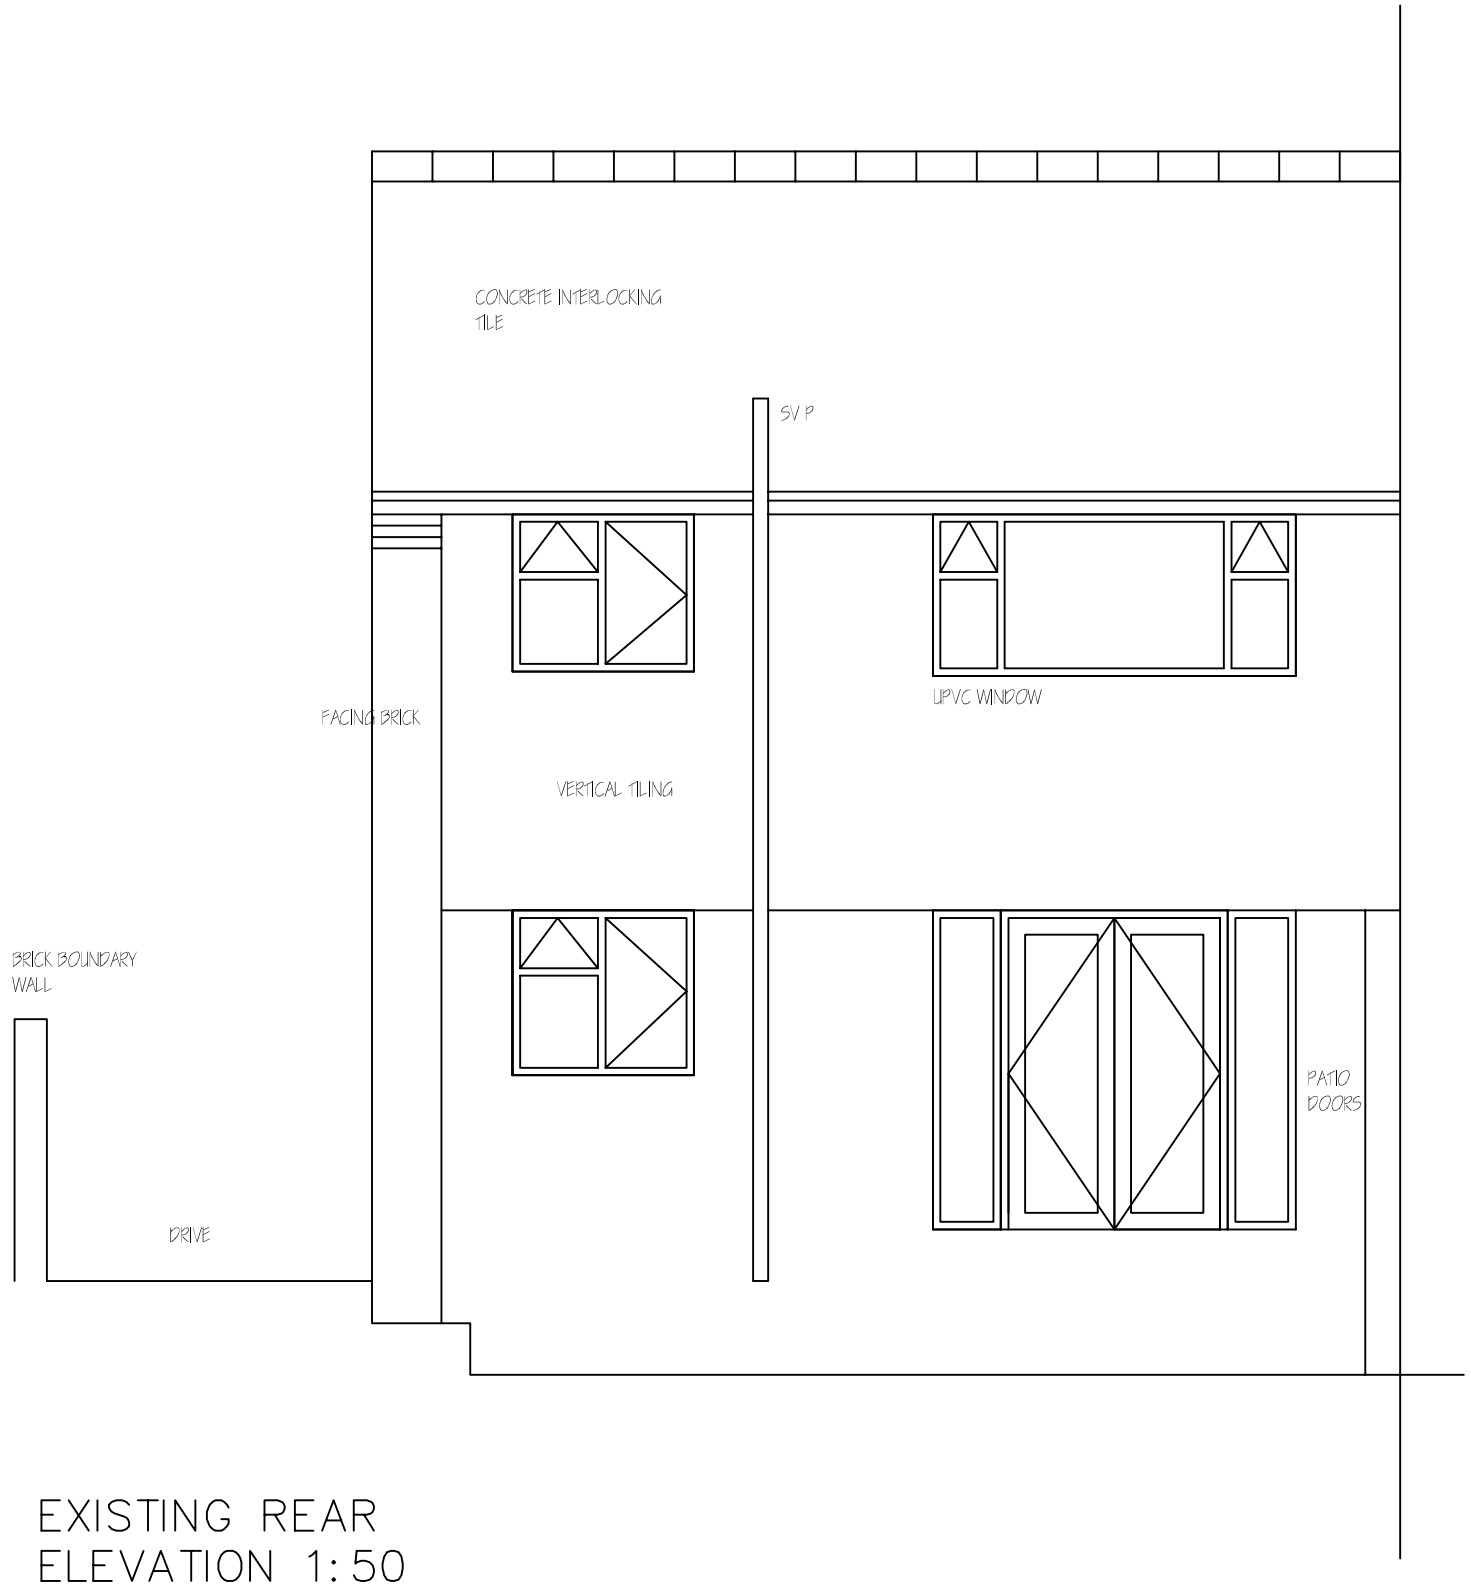


EXISTING REAR ELEVATION 1:50

Revisions	A. A----	00–00–

This drawing is for planning permission only and is not a construction drawing.

Drawing Title	EXISTING–ELEVATION		
Job No. - Dwg No.	LP/2013/3	.	——
Client:	LEE PARSONS 35 WORDSWORTH ROAD MONK BRETTON BARNSLEY S71 2DF		
Scale.	1:50		