


PROPOSED REAR ELEVATION
SCALE 1:100

PROPOSED SIDE ELEVATION
SCALE 1:100


PROPOSED FRONT ELEVATION
SCALE 1:100

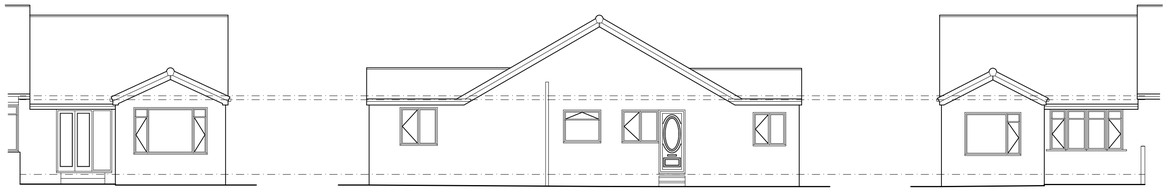


EXISTING REAR ELEVATION
SCALE 1:100

EXISTING SIDE ELEVATION
SCALE 1:100


EXISTING FRONT ELEVATION
SCALE 1:100

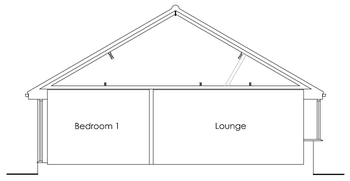


EXISTING SECTION A-A
SCALE 1:100

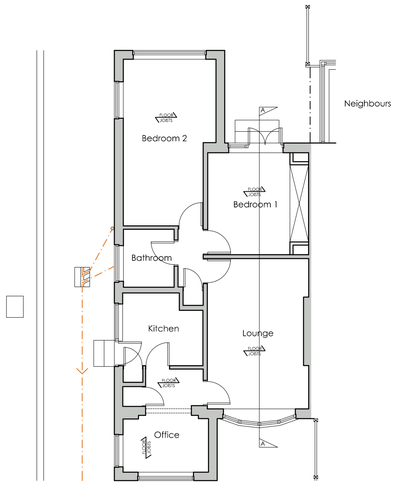


EXISTING GROUND FLOOR PLAN
SCALE 1:100

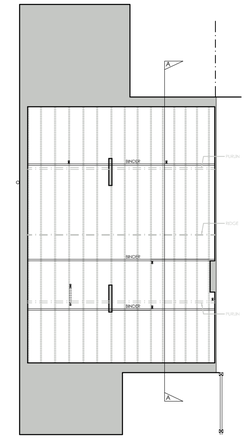


EXISTING FIRST FLOOR PLAN
SCALE 1:100

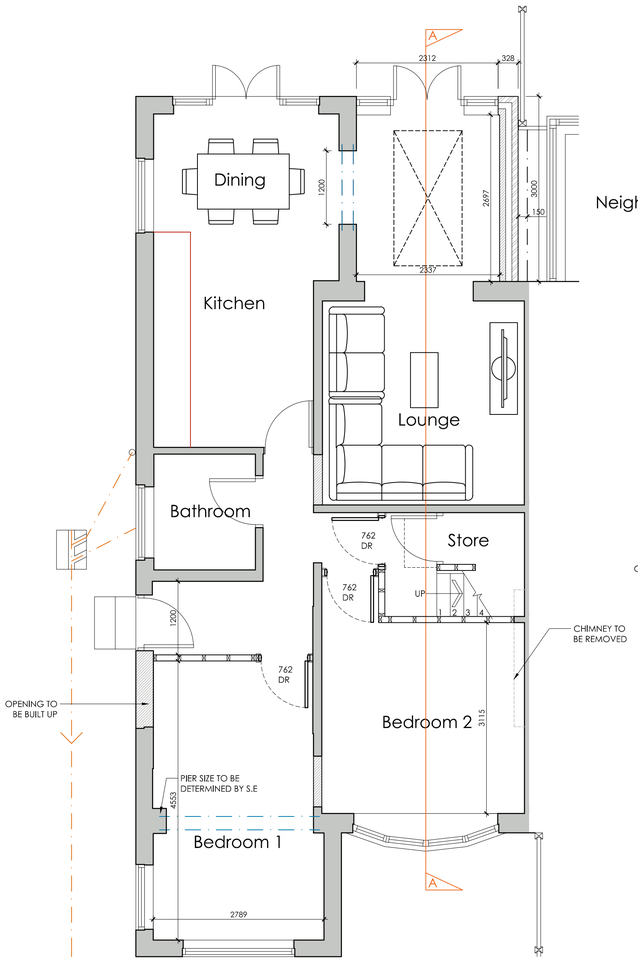


PROPOSED GROUND FLOOR PLAN
SCALE 1:50

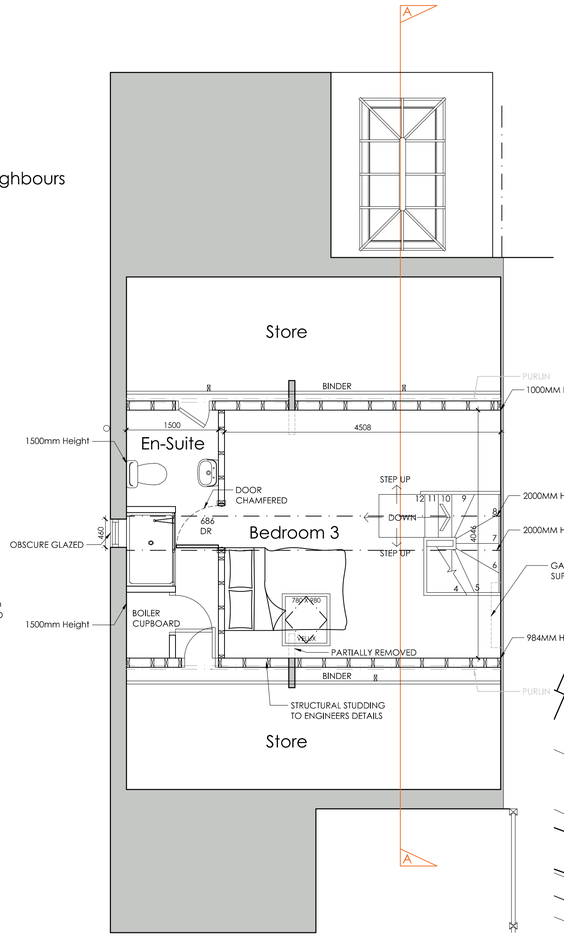

PROPOSED FIRST FLOOR PLAN
SCALE 1:50

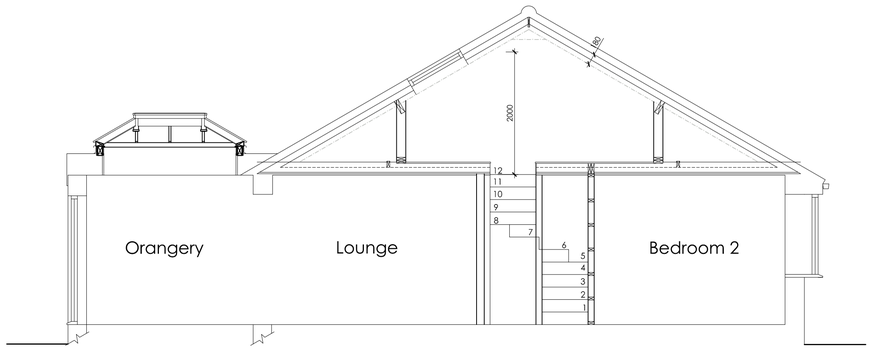


PROPOSED SECTION A-A
SCALE 1:50

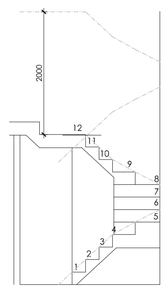

PROPOSED STAIR SECTION
SCALE 1:50



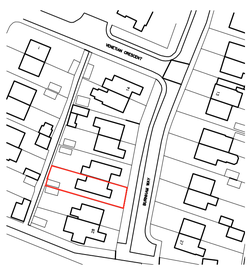

LOCATION PLAN
SCALE 1:1250



BLOCK PLAN
SCALE 1:500

White Agus PARTNERSHIP
OFFICE ONE,
34 VICTORIA ROAD,
BARNSLEY,
S70 2BU
Phone: 01226 208482
Email: info@whiteaguspartnership.co.uk
Web: www.whiteaguspartnership.co.uk
ARCHITECTURAL SERVICES

Project. PROPOSED ALTERATIONS AT 24 BURNHAM WAY DARFIELD, S73 9QA	Client. MR & MRS ASKEW
Drawing Title. PLANS AND ELEVATIONS	Date. APRIL 2023 / Scale. 1:50 & 1:100 @ A1
	Ref. 22-217 / Dwg. No. 01 / Rev. D

Date	Suffix	Description
20/04/2023	A	REVISED TO CLIENTS REQUIREMENTS
21/04/2023	B	REVISED TO CLIENTS REQUIREMENTS
24/04/2023	C	BATHROOM LAYOUT MIRRORED
15/06/2023	D	REVISED FOR PLANNING