




FIRST FLOOR PLAN 1:100

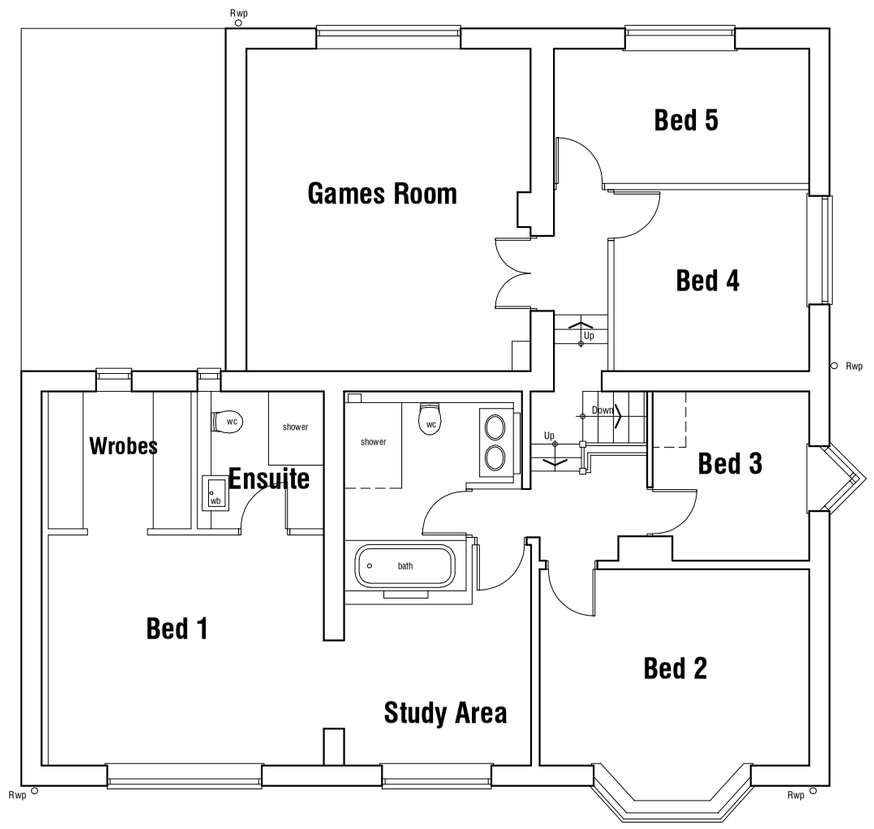

GROUND FLOOR PLAN 1:100

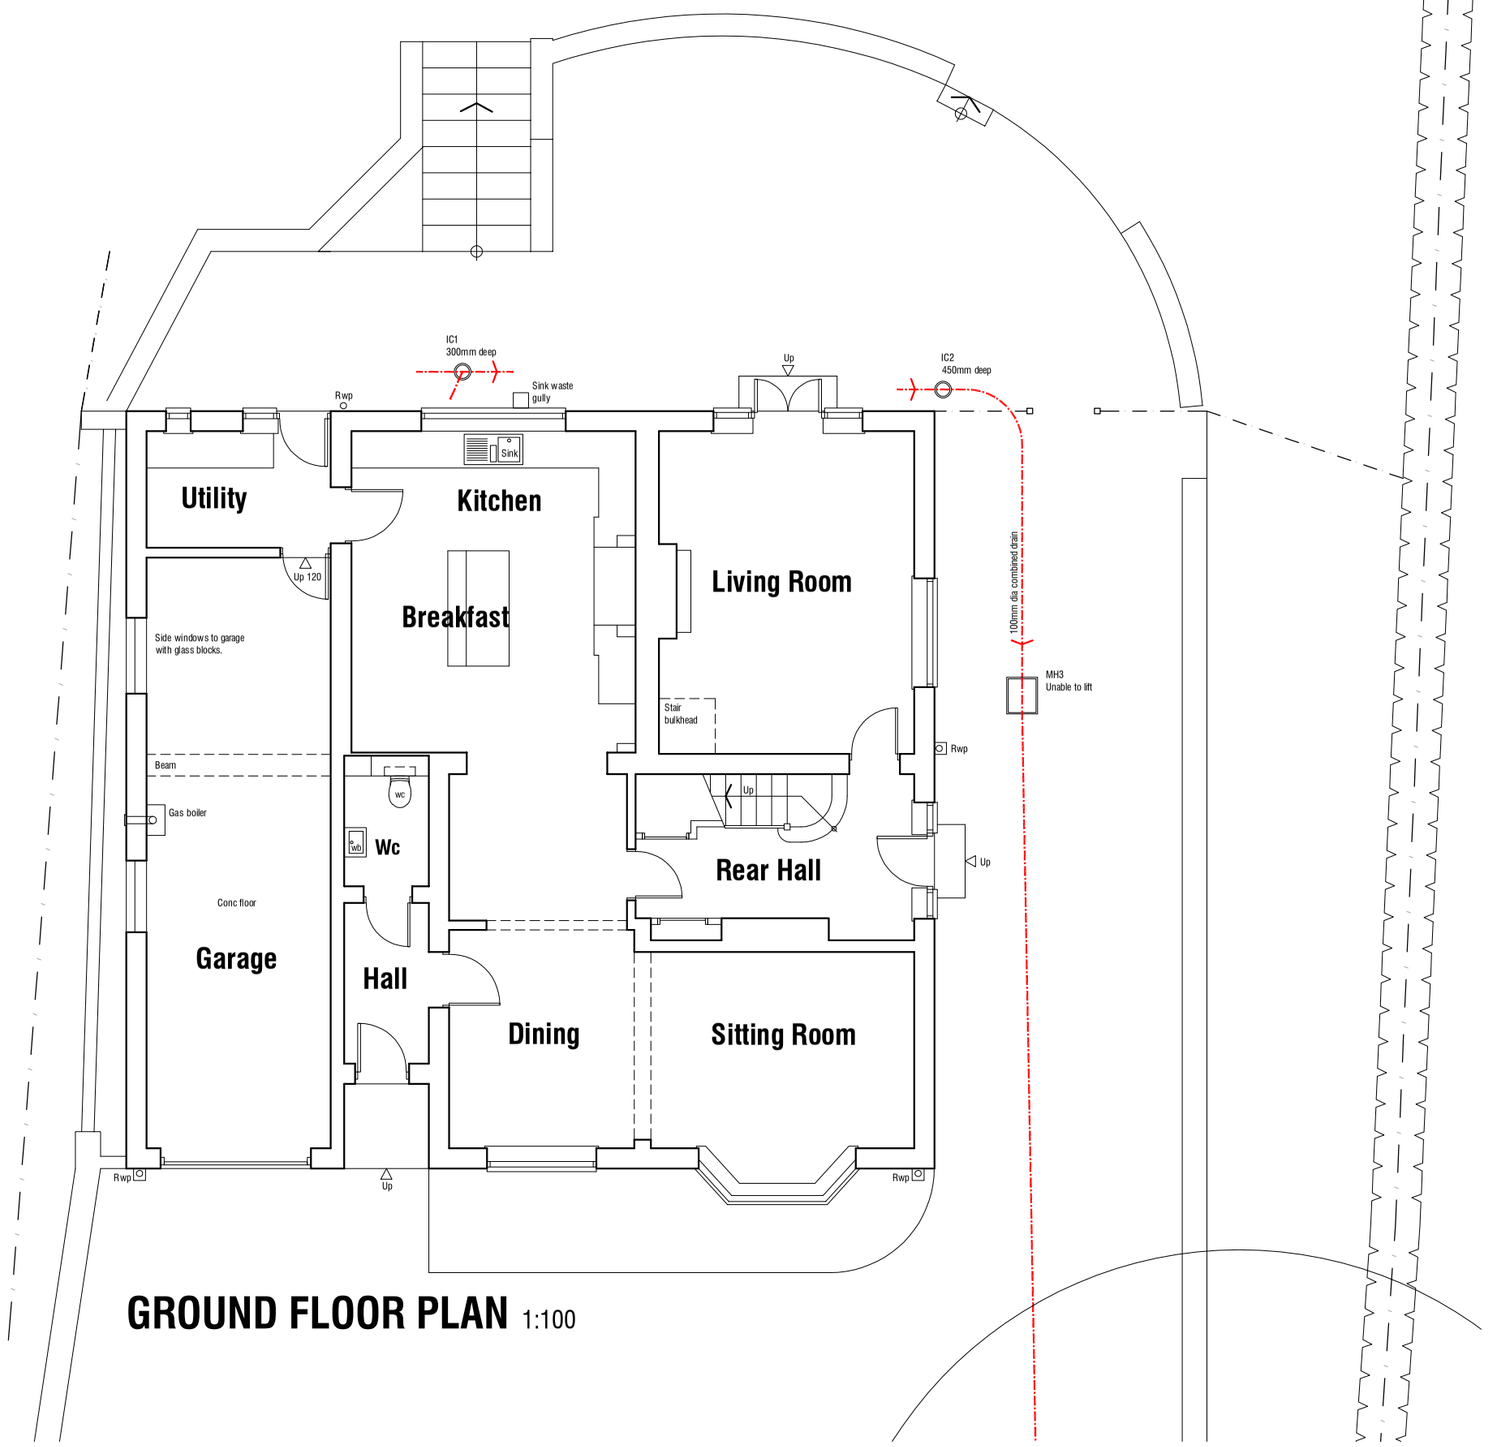

SOUTH ELEVATION 1:100

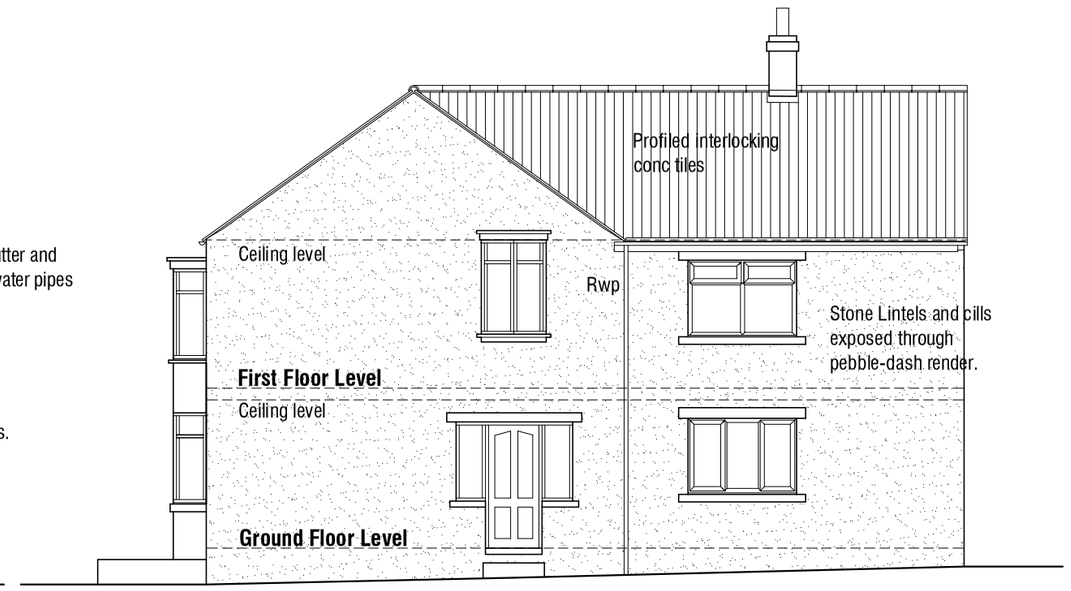

EAST ELEVATION 1:100

NORTH ELEVATION 1:100

Render stop and
brickwork at low level.

WEST ELEVATION 1:100

Alterations and Extensions
Penard
Chapel Lane
Penistone
Sheffield

SURVEY

PLAN AND ELEVATIONS

mboothdesign
architectural design and building consultants

Fairfield House
Berneslai Close Barnsley
S70 2FL
T: 01226 286256
M: 07881898300
E: mboothdesign@btconnect.com

Scale	As Shown @ A2	Drawn	MJB
Date	April 2019	Ref.	18.30
Dwg No.	**S1**	Rev.	

0cm 2cm 4cm 6cm

Copyright mboothdesign. All dimensions in millimeters unless otherwise stated.
Dimensions for setting out in existing buildings are to be checked and verified on site.