
Important notice: Do not scale off this drawing. Critical dimensions should be checked on site prior to works commencing. Dimensional conflicts should be brought to Draw it's attention as soon as they become apparent. Failure to do so could render the contractor liable for subsequent losses.
Copyright in this drawing and any work executed from this drawing remains the property of Draw it.

15 Medway Close
Barugh Green
Barnsley
S75 1NY

07762656187
steven@drawit.biz
www.drawit.biz

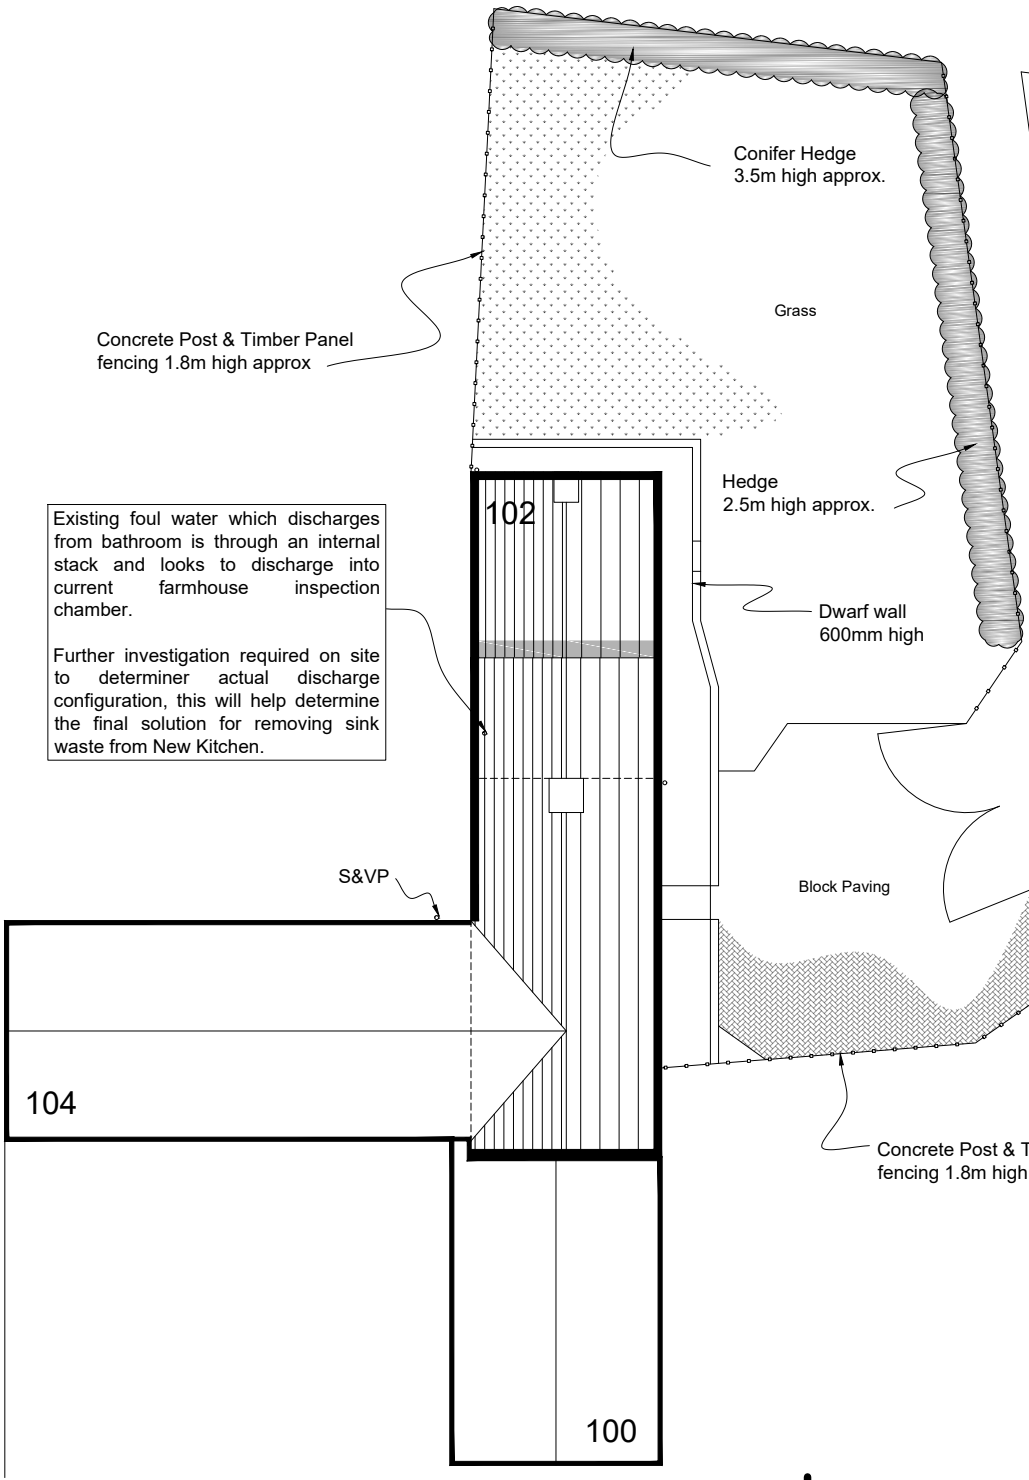

SITE PLAN
Scale: 1:200

PLANNING

Rev:	Date:	Description:	By:

CLIENT: Miss L Olsen	PROJECT: Proposed single storey front extension	
DWG OF: Site Plan	SITE ADDRESS: 102 High Street, Royston Barnsley, S71 4RN	

Drawn by: SH	Scale: 1:200	Date: 28/01/2015
Dwg No: 1522_102		rev

A4 Sheet

© Copyright Draw it 2016