




SITE LOCATION
(Scale 1:50000)

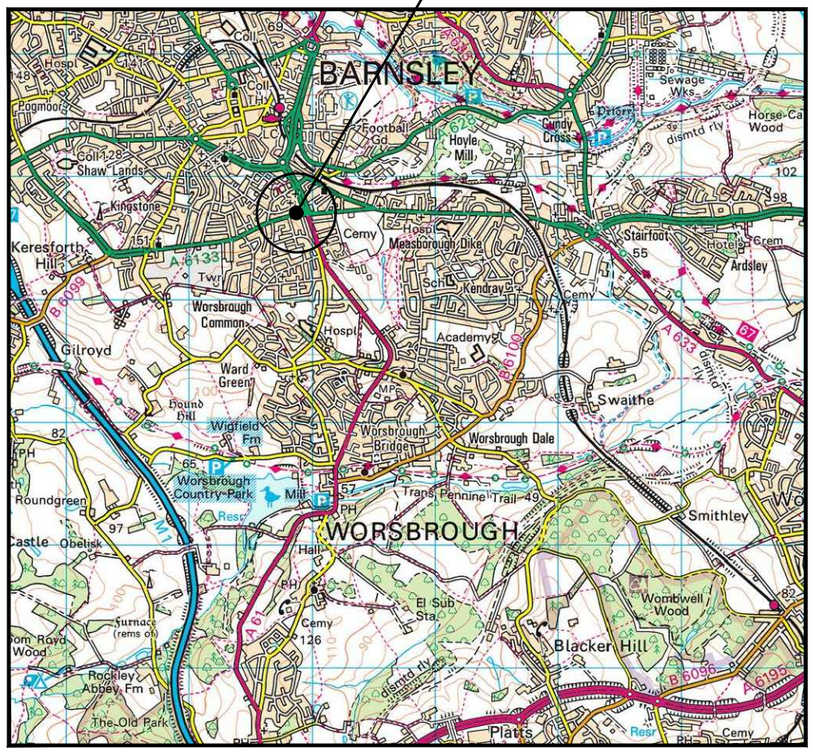

SITE PHOTOGRAPH

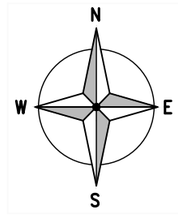

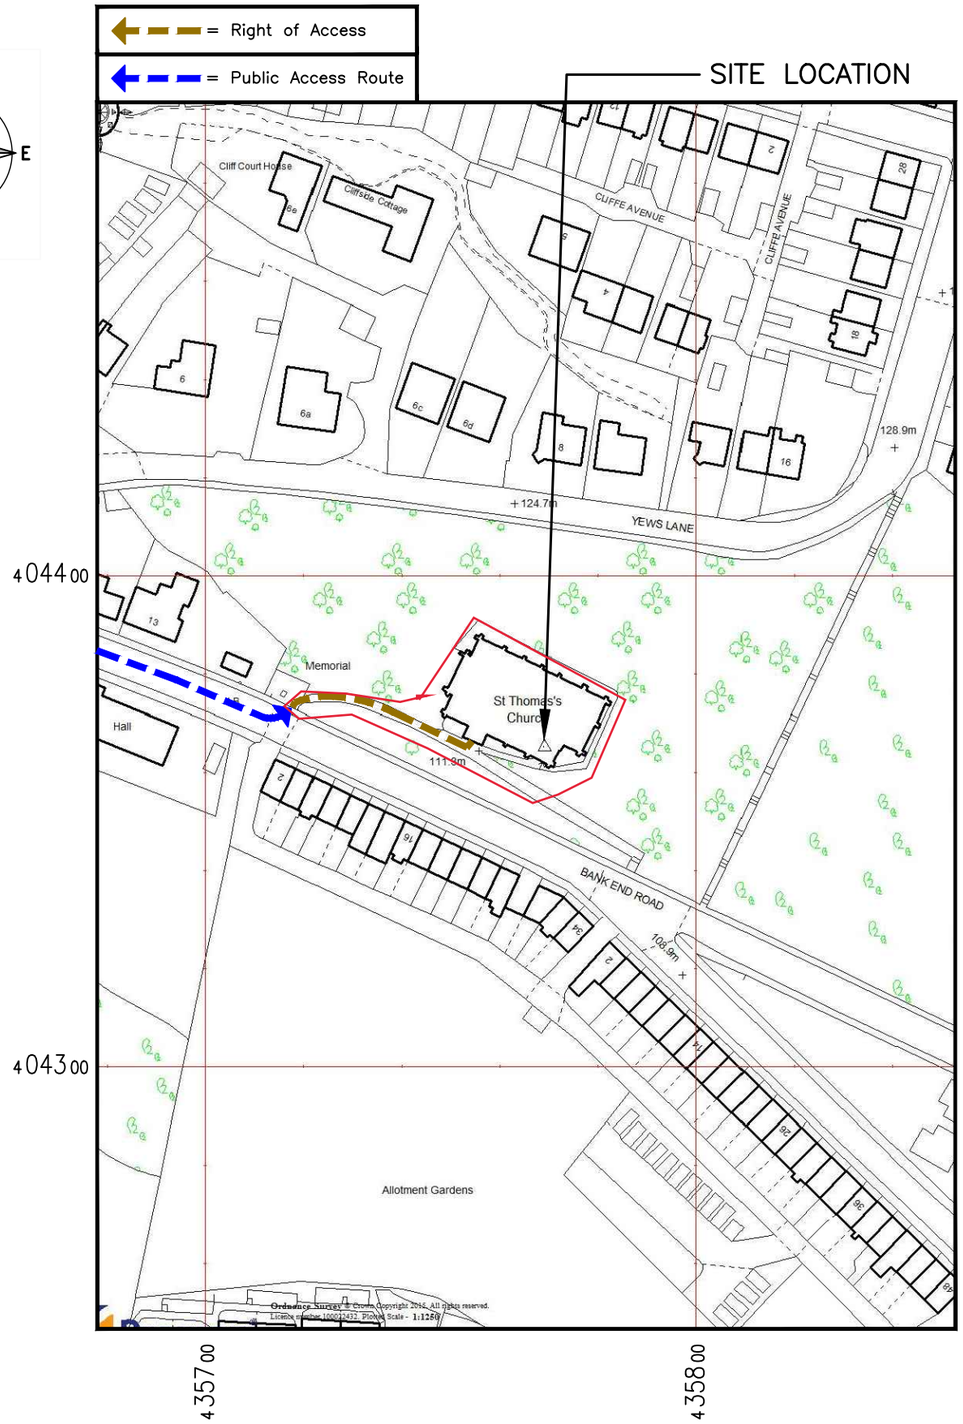

DETAILED SITE LOCATION
(Scale 1:1250)

0 50m 100m 150m
SCALE 1:1250

The drawings comply with TEF & VF Standard ICNIRP guidelines.
Designed in accordance with Cornerstone documents: SDN0013

ALL DIMENSIONS ARE IN mm UNLESS NOTED OTHERWISE

N.G.R E: 435758 N: 404379

DIRECTIONS TO SITE:

HEADING NORTH ON M1

AT JUNCTION 36 TAKE SLIPROAD TOWARDS A61 (BARNSLEY). AT ROUNDABOUT TAKE 3RD EXIT TOWARDS A61. AT ROUNDABOUT TAKE 1ST EXIT. AFTER 3.0 MILES BEAR RIGHT ONTO BANK END ROAD. CHURCH IS LOCATED ON LEFT AFTER APPROX 100m.

NOTES:

REV	MODIFICATION	BY	CH	DATE
A	Issued for Approval	GB	GD	08.07.21

NETCOS

O2 CORNERSTONE

Cell Name	Opt.
ST THOMAS'S CHURCH	–

Cell ID No

CORNERSTONE	TEF	VF
E336807 20769124	78305	N/A

Site Address / Contact Details


BANK END ROAD
WORSBOROUGH DALE
SOUTH YORKSHIRE
S7 4AF

Drawing Title: SITE LOCATION MAPS

Purpose of issue: PLANNING — Dwg Rev: A

Drawing Number: 100

Surveyed By:		Original Sheet Size:		Pack Issue:
DR		A3		A
Drawn: GB	Date: 08.07.21	Checked: GD	Date: 08.07.21	

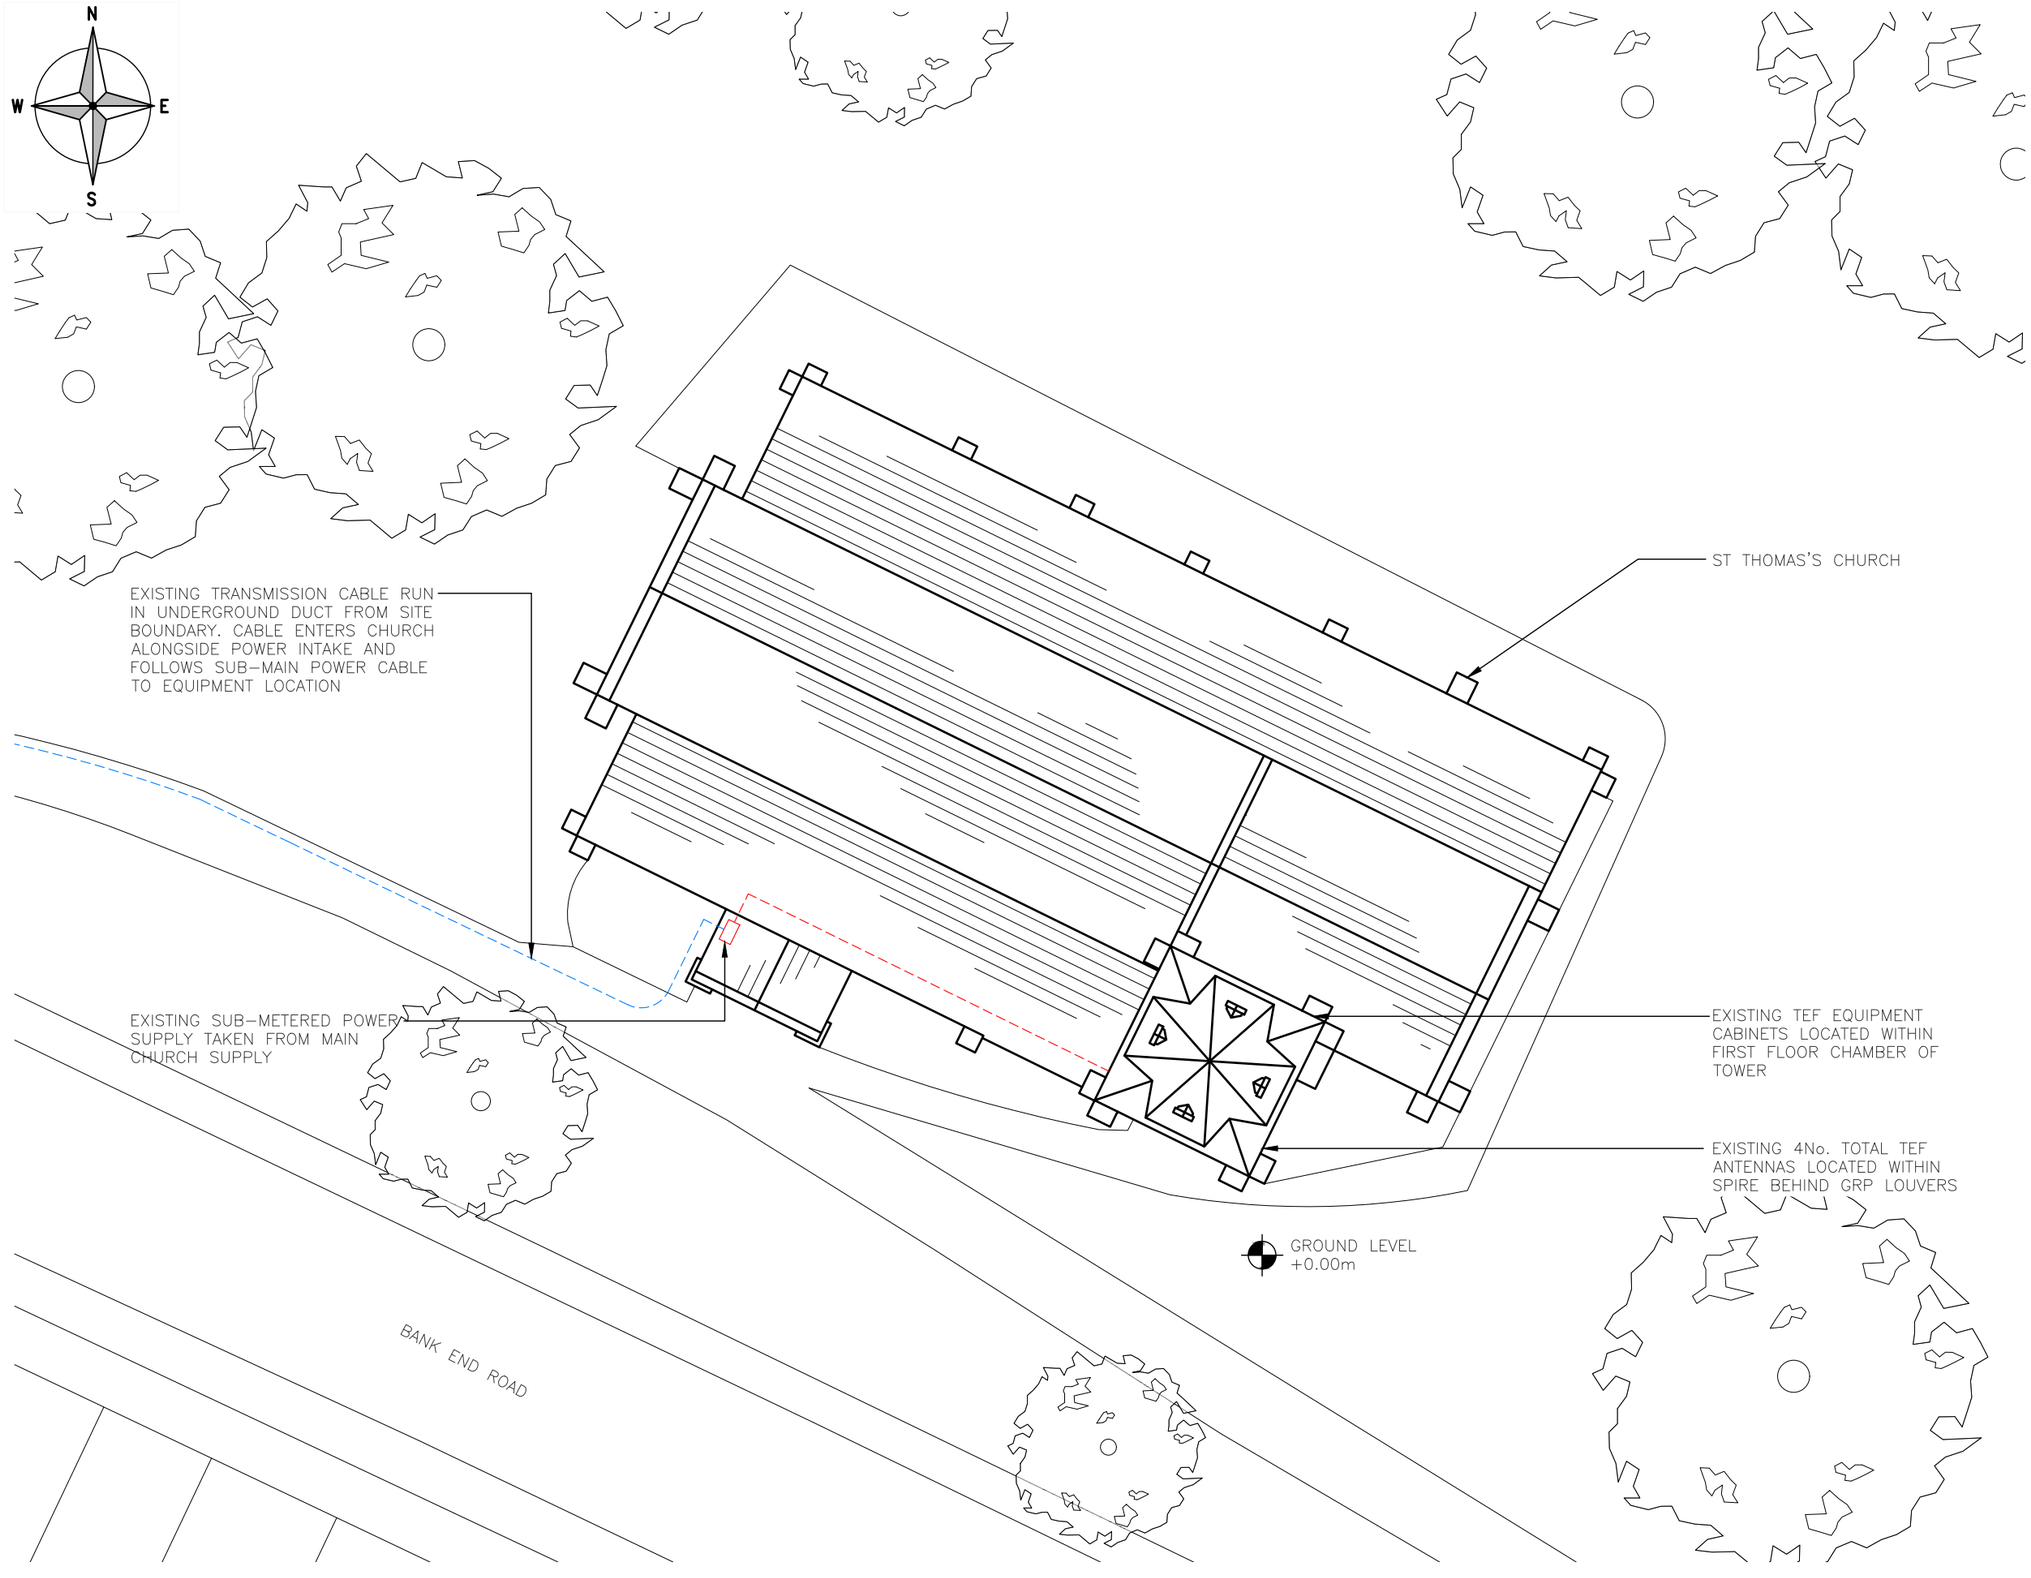

EXISTING SITE PLAN

(1:200)

0 2m 4m 6m 8m 10m

SCALE 1:200

ALL DIMENSIONS ARE IN mm UNLESS NOTED OTHERWISE

N.G.R E: 435758 N: 404379

NOTES:

REV	MODIFICATION	BY	CH	DATE
A	Issued for Approval	GB	GD	08.07.21

NETCOS

O2 CORNERSTONE

Cell Name	Opt.
ST THOMAS'S CHURCH	–

Cell ID No

CORNERSTONE	TEF	VF
E336807 20769124	78305	N/A

Site Address / Contact Details

BANK END ROAD
WORSBOROUGH DALE
SOUTH YORKSHIRE
S7 4AF


Drawing Title: EXISTING SITE PLAN

Purpose of issue: PLANNING — Dwg Rev:

Drawing Number: 200 — A

Surveyed By: DR — Original Sheet Size: A3 — Pack Issue:

Drawn:	Date:	Checked:	Date:	
GB	08.07.21	GD	08.07.21	A

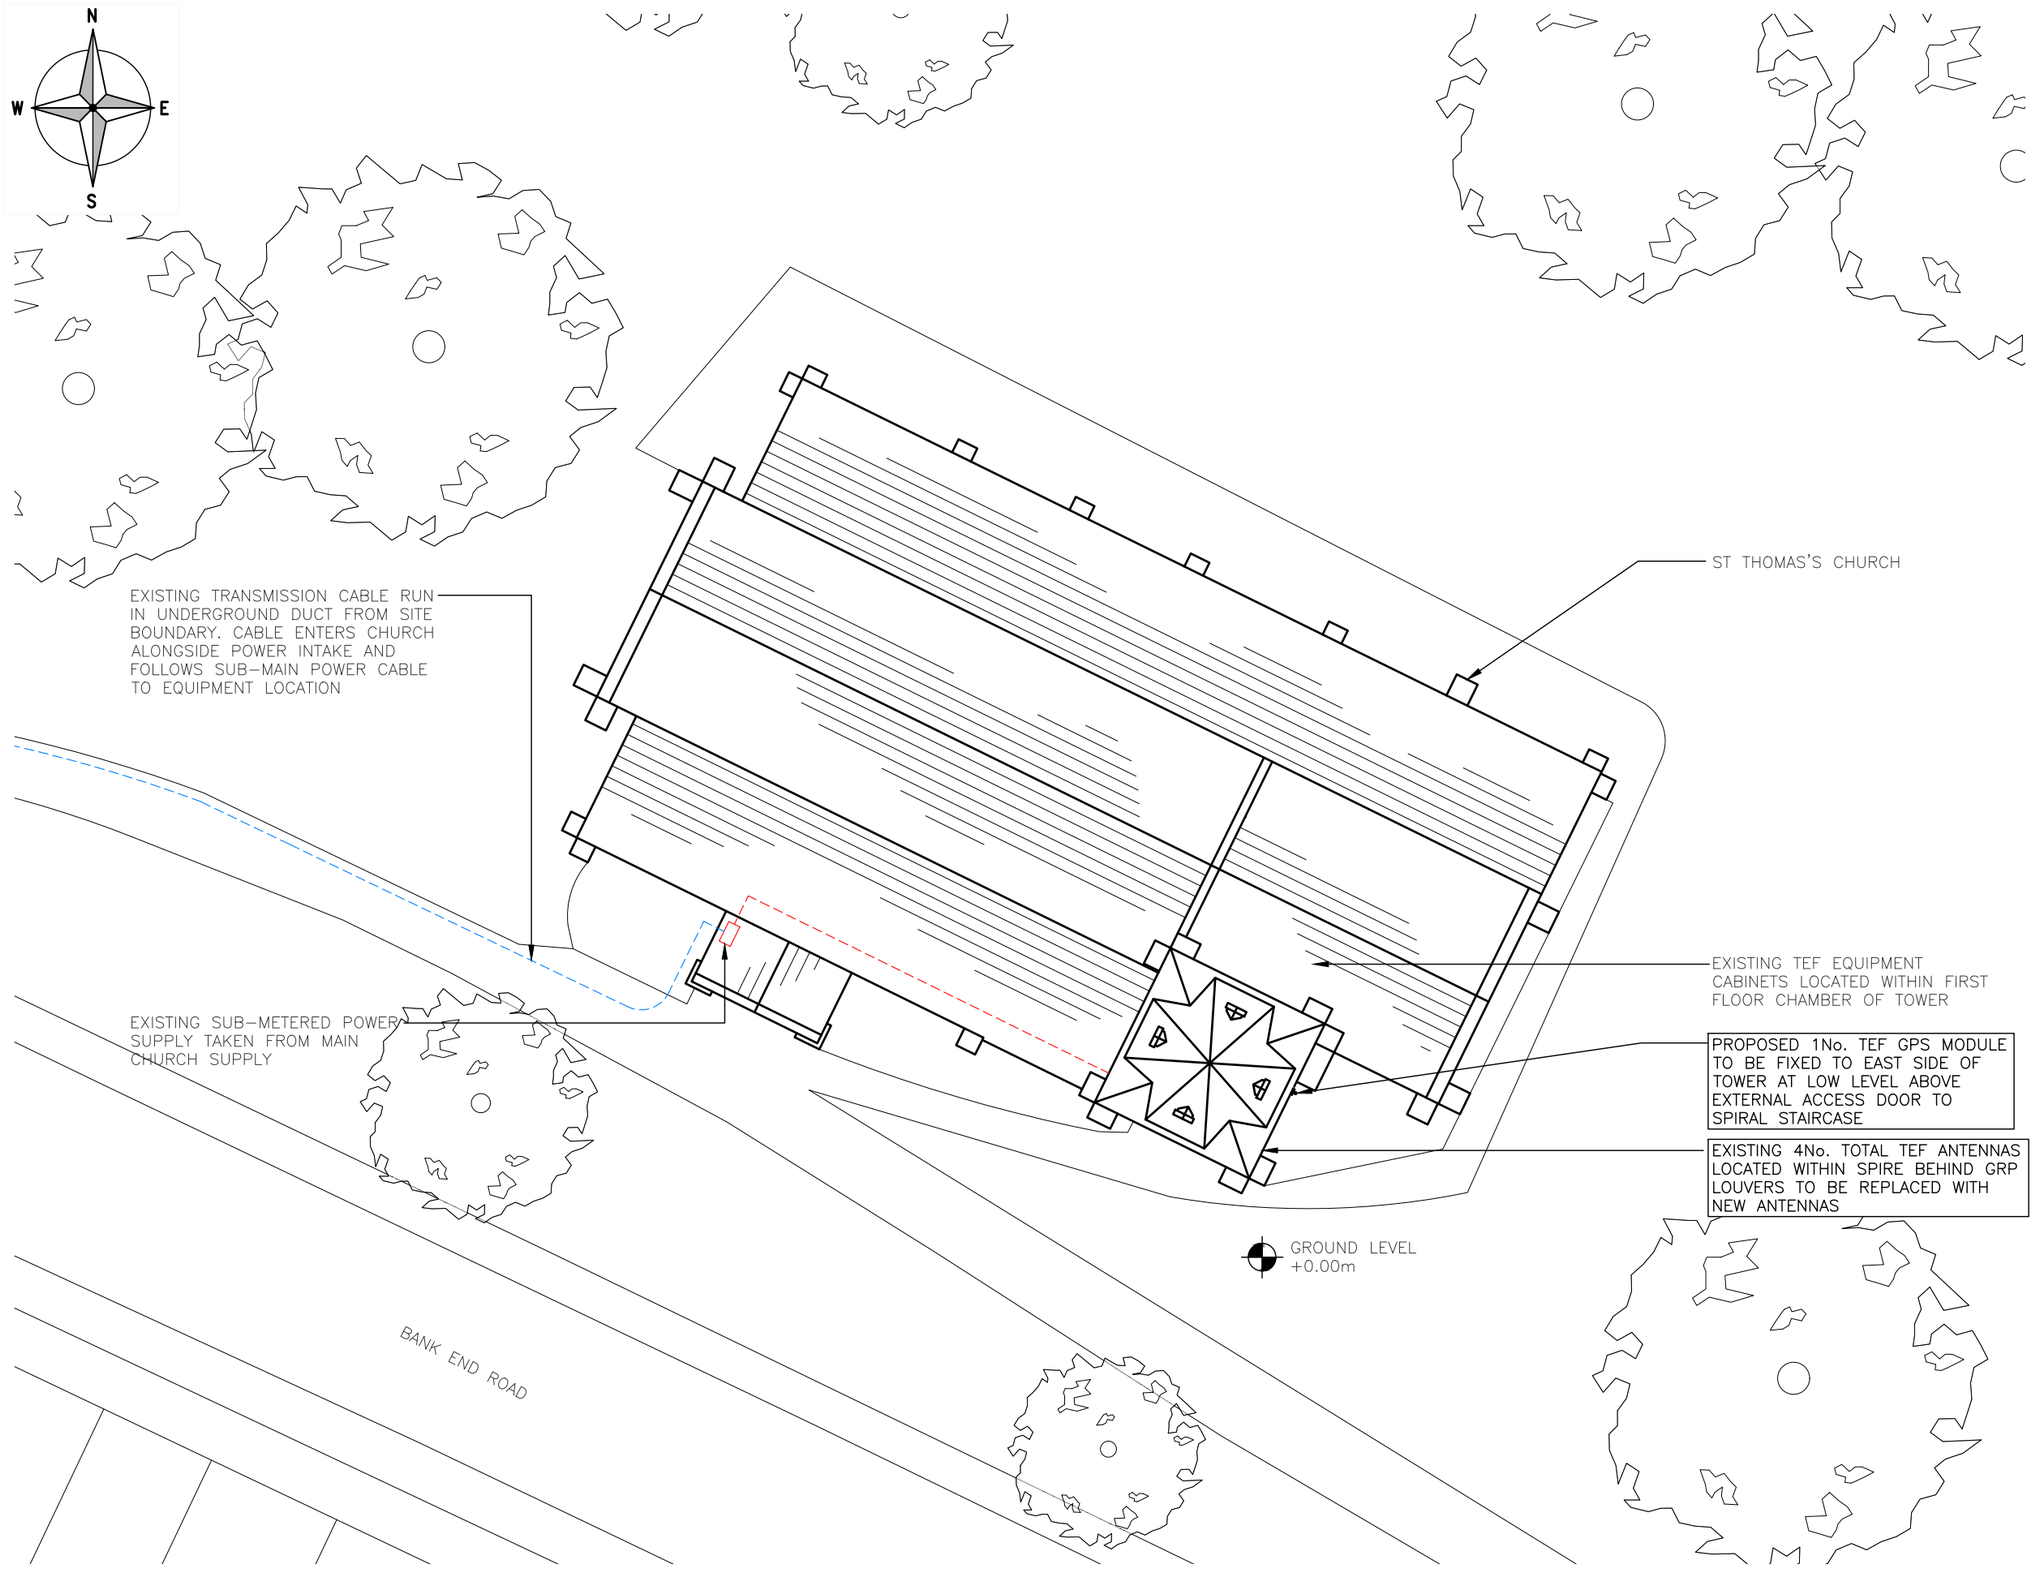

PROPOSED SITE PLAN

(1:200)

0 2m 4m 6m 8m 10m

SCALE 1:200

ALL DIMENSIONS ARE IN mm UNLESS NOTED OTHERWISE

N.G.R E: 435758 N: 404379

NOTES:

REV	MODIFICATION	BY	CH	DATE
A	Issued for Approval	GB	GD	08.07.21

NETCOS

O2 CORNERSTONE

Cell Name	Opt.
ST THOMAS'S CHURCH	–

Cell ID No

CORNERSTONE	TEF	VF
E336807 20769124	78305	N/A

Site Address / Contact Details

BANK END ROAD
WORSBOROUGH DALE
SOUTH YORKSHIRE
S7 4AF


Drawing Title: PROPOSED SITE PLAN

Purpose of issue: PLANNING — Dwg Rev:

Drawing Number: 201 — A

Surveyed By:	Original Sheet Size:	Pack Issue:
DR	A3	

Drawn:	Date:	Checked:	Date:	
GB	08.07.21	GD	08.07.21	A

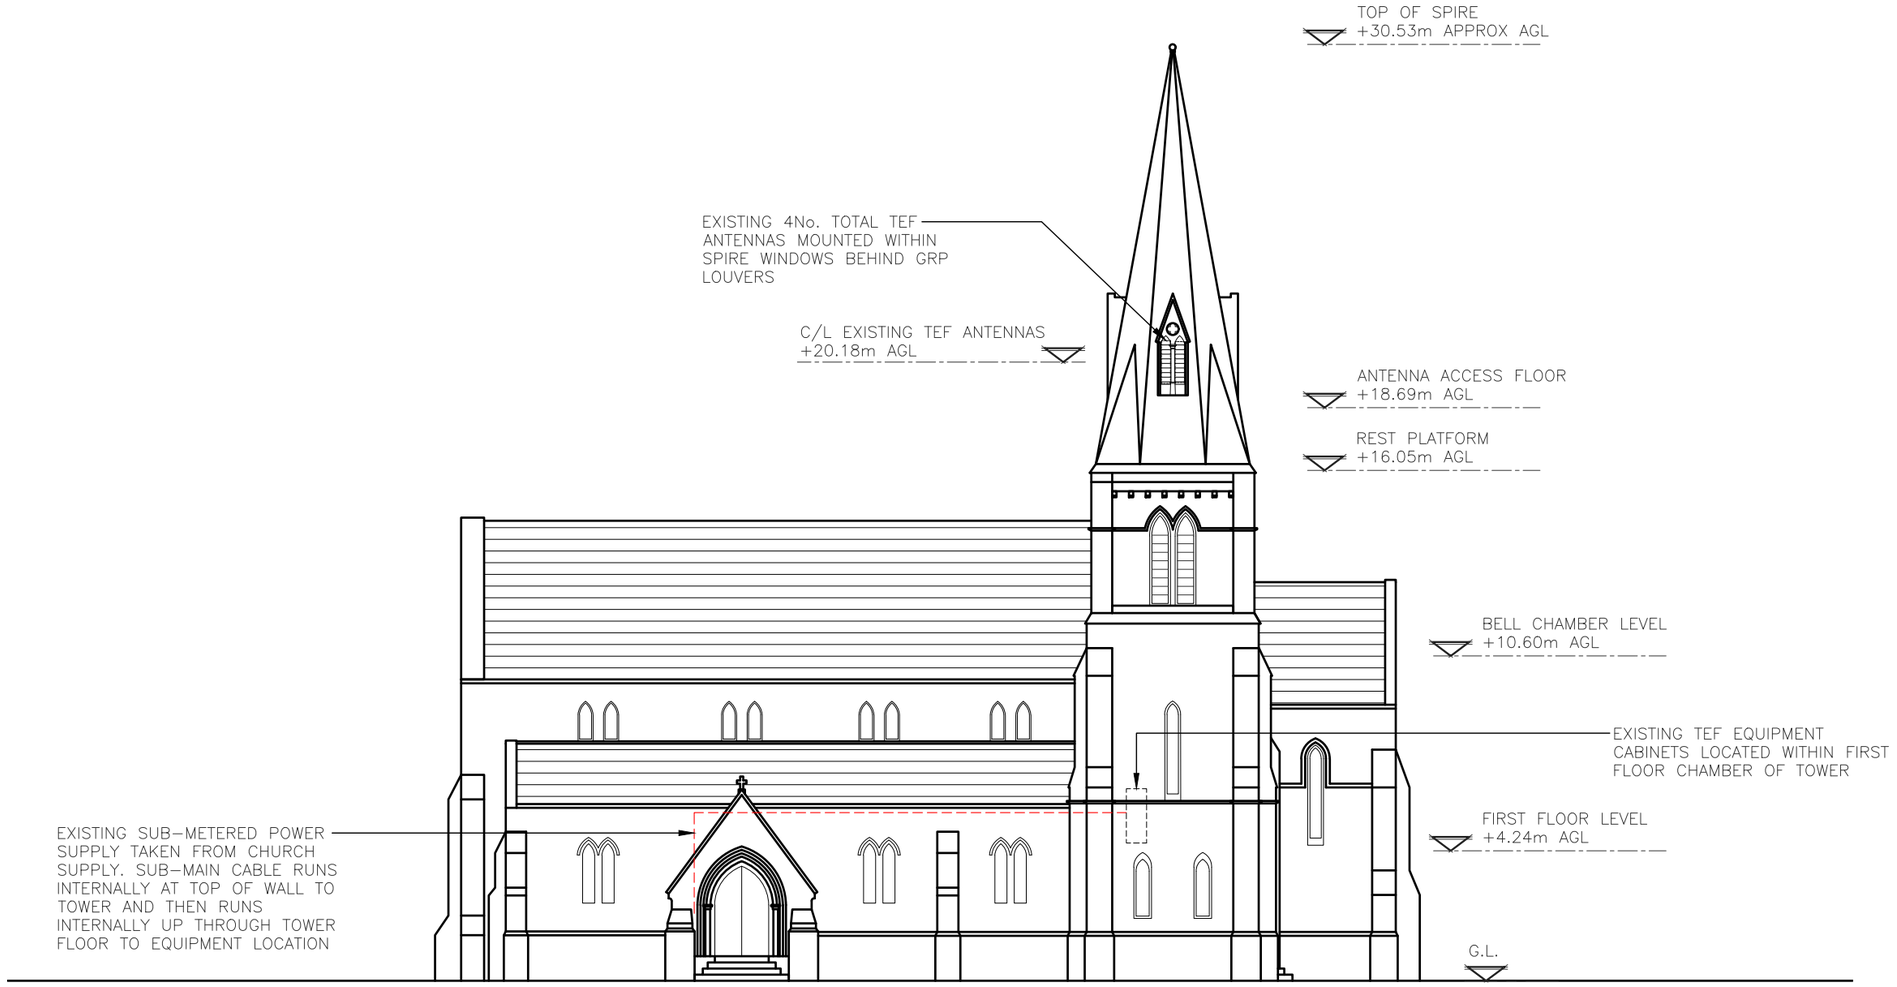

EXISTING SOUTH ELEVATION
(1:200)

0 2m 4m 6m 8m 10m

SCALE 1:200

ALL DIMENSIONS ARE IN mm UNLESS NOTED OTHERWISE

N.G.R E: 435758 N: 404379

NOTES:

REV	MODIFICATION	BY	CH	DATE
A	Issued for Approval	GB	GD	08.07.21

NETCOS

O2 CORNERSTONE

Cell Name	Opt.
ST THOMAS'S CHURCH	–

Cell ID No

CORNERSTONE	TEF	VF
E336807 20769124	78305	N/A

Site Address / Contact Details

BANK END ROAD
WORSBOROUGH DALE
SOUTH YORKSHIRE
S7 4AF

Drawing Title: EXISTING SOUTH ELEVATION

Purpose of issue: PLANNING — Dwg Rev: A

Drawing Number: 300

Surveyed By:	Original Sheet Size:	Pack Issue:
DR	A3	A

Drawn:	Date:	Checked:	Date:
GB	08.07.21	GD	08.07.21



PROPOSED SOUTH ELEVATION
(1:200)

0 2m 4m 6m 8m 10m

SCALE 1:200

ALL DIMENSIONS ARE IN mm UNLESS NOTED OTHERWISE

N.G.R E: 435758 N: 404379

NOTES:

REV	MODIFICATION	BY	CH	DATE
A	Issued for Approval	GB	GD	08.07.21

NETCOS

O2 CORNERSTONE

Cell Name	Opt.
ST THOMAS'S CHURCH	–

Cell ID No

CORNERSTONE	TEF	VF
E336807 20769124	78305	N/A

Site Address / Contact Details

BANK END ROAD
WORSBOROUGH DALE
SOUTH YORKSHIRE
S7 4AF


Drawing Title: PROPOSED SOUTH ELEVATION

Purpose of issue: PLANNING — Dwg Rev: A


Drawing Number: 301

Surveyed By:	Original Sheet Size:	Pack Issue:
DR	A3	A


Drawn:	Date:	Checked:	Date:
GB	08.07.21	GD	08.07.21

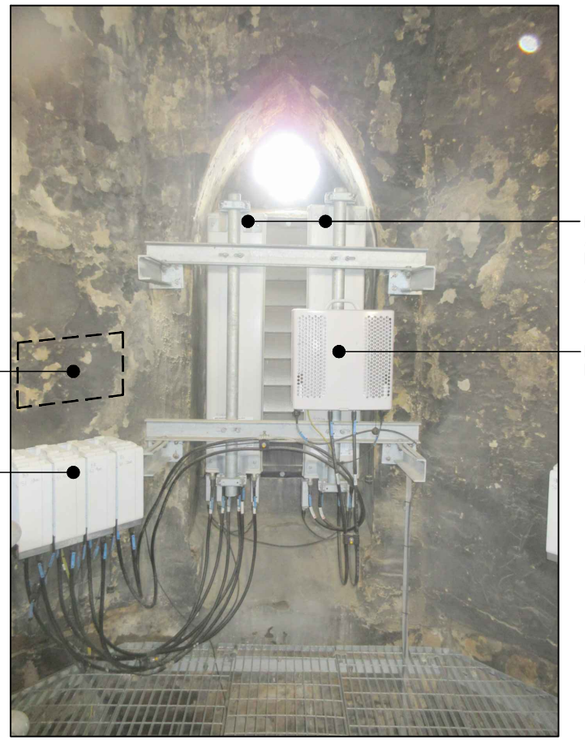


PROPOSED ANTENNA ELEVATION – SECTOR 1

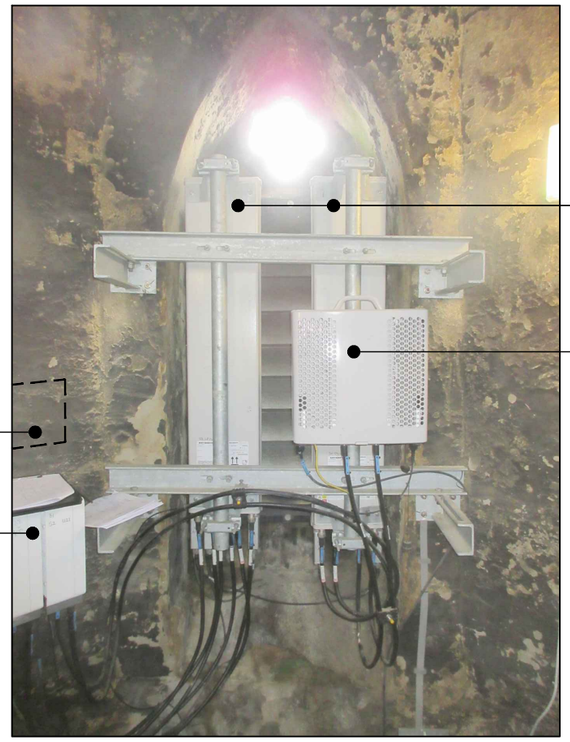

PROPOSED ANTENNA ELEVATION – SECTOR 1

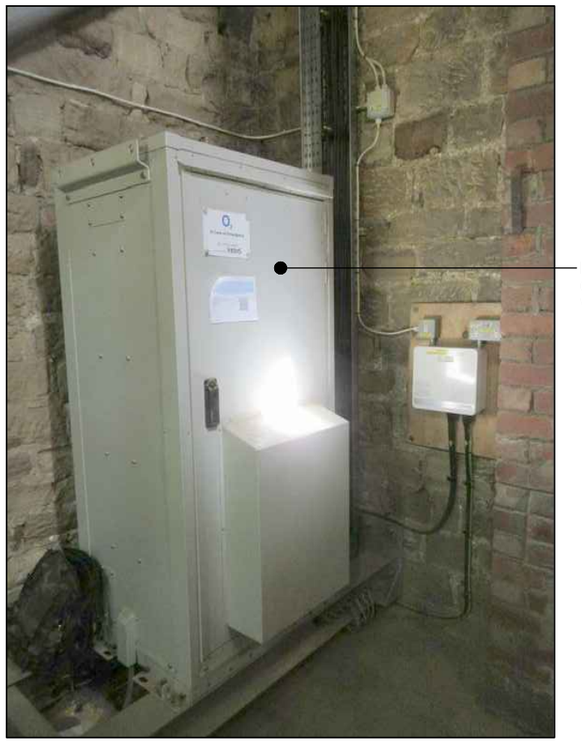

EXISTING EQUIPMENT LOCATION

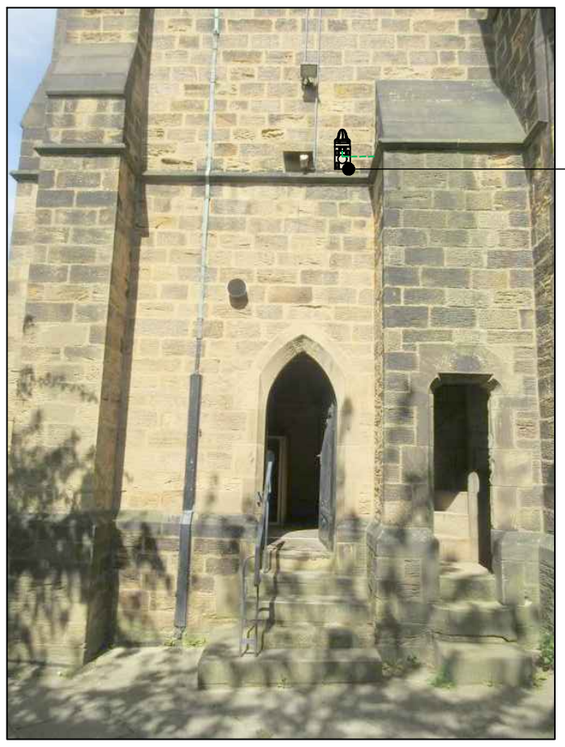

PROPOSED GPS MODULE LOCATION

ALL DIMENSIONS ARE IN mm UNLESS NOTED OTHERWISE

N.G.R E: 435758 N: 404379

REV	MODIFICATION	BY	CH	DATE
A	Issued for Approval	GB	GD	08.07.21

NETCOS

O2 CORNERSTONE

Cell Name	Opt.
ST THOMAS'S CHURCH	–

Cell ID No

CORNERSTONE	TEF	VF
E336807 20769124	78305	N/A

Site Address / Contact Details

BANK END ROAD
WORSBOROUGH DALE
SOUTH YORKSHIRE
S7 4AF

Drawing Title: PHOTO PAGE

Purpose of issue: PLANNING — Dwg Rev: A

Drawing Number: 404

Surveyed By:	Original Sheet Size:	Pack Issue:
DR	A3	A

Drawn:	Date:	Checked:	Date:
GB	08.07.21	GD	08.07.21