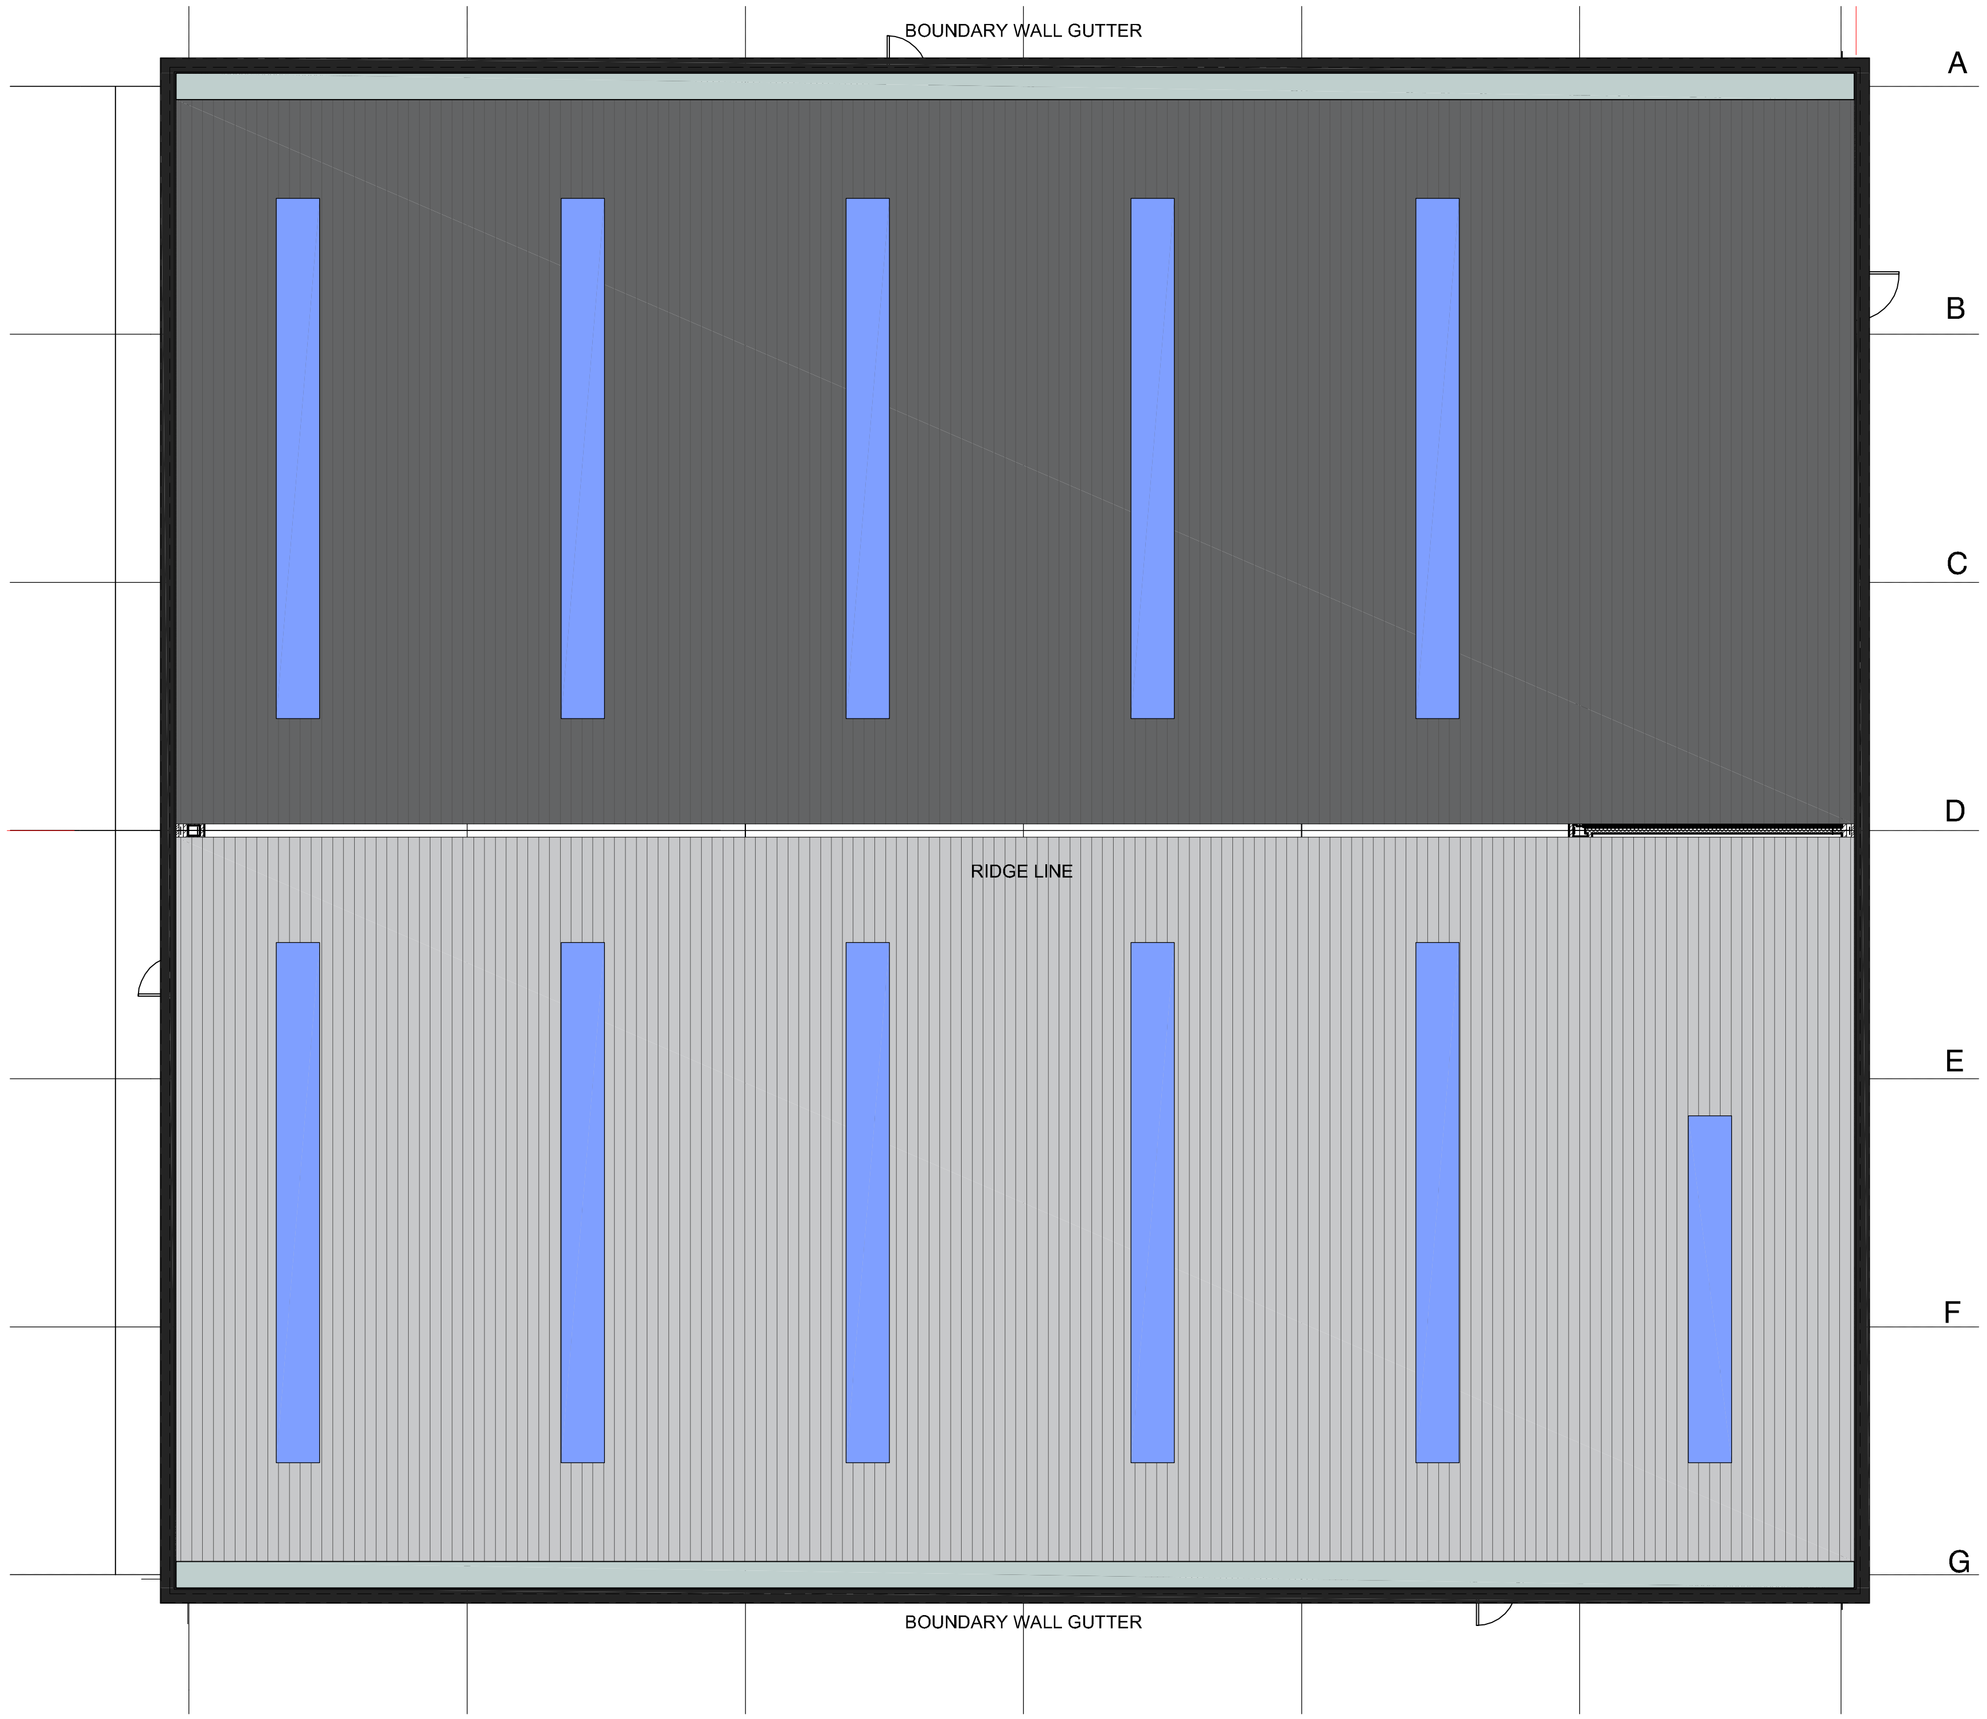


ROOF CONSTRUCTION
ROOF TO BE CLAD USING EUROCLAD 32/1000F ROOF PROFILE x 0.7 THK TATA LG COATED STEEL SHEETS (COLOUR- MERLIN GREY, RAL 180 40 05). COMPLETE WITH AN OVER PURLIN LINING SYSTEM COMPRISING OF EUROCLAD MW5 LINER PROFILE X 0.7 THK BRIGHT WHITE LINING PANELS, 260mm QUATTRO BRACKET & BAR SUPPORT SYSTEM AND 260mm THK INSULATION (GIVING A 0.18 'U' VALUE)

ROOFLIGHTS (10%) TO BE TRIPLE SKIN SITE ASSEMBLED COMPRISING OUTER GRP, INTERMEDIATE POLYCARBONATE AND LINER GRP WITH ROOFLIGHT TRIMS TO THE TOP, SIDES AND BOTTOM OF EACH BANK OF ROOFLIGHTS. OUTER LIGHTS FIXED WITH POPPY RED FIXINGS TO DISTINGUISH THEM FROM MAIN. (GIVING OVERALL 1.7 W/M2K 'U' VALUE)
ROOF LIGHTS TO BE POSITIONED A MIN OF 1.5M FROM GL.6.

Unit C - Phase 2 - Capitol Park, Capitol Close, Barnsley.

COPYRIGHT RESERVED

Notes

Revisions

Rev	Date	Description

BUILDING MANAGEMENT SERVICES LTD

Huddersfield Road
Elland, West Yorkshire
HX5 9BW
TELEPHONE : ELLAND (01422) 371616
FAX No : (01422) 376717
email : mail@bmselland.com

Building Management Services

Client

Commercial Development Projects Limited

Project

Industrial Development
Phase 2 - Capitol Park,
Barnsley

Sheet

Unit C - Roof plan

Drawn B.D.L.	Date AUG 17
Scale 1:100 @ A1	
Status Planning	
Drawing No. M3035-07	Revision