

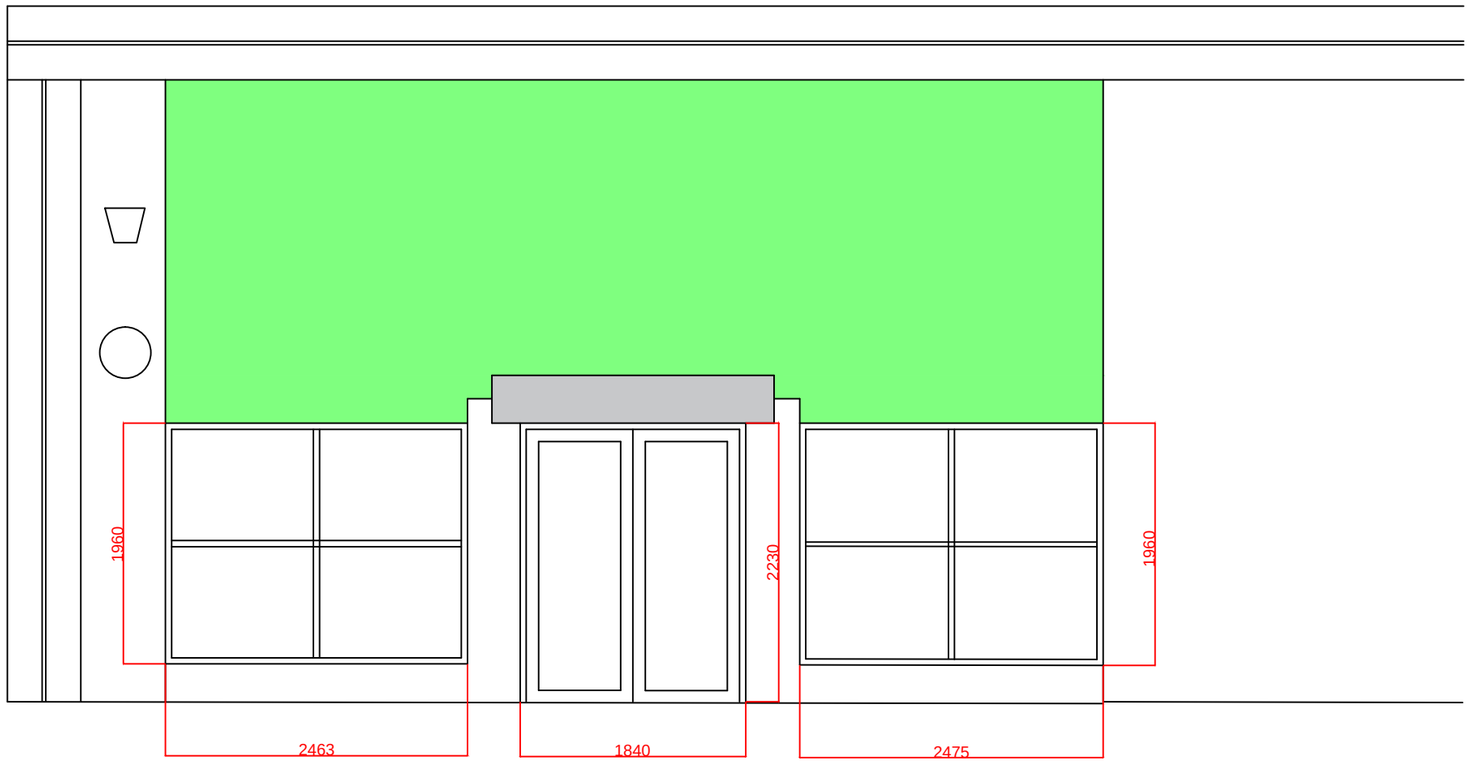



Existing Front Elevation

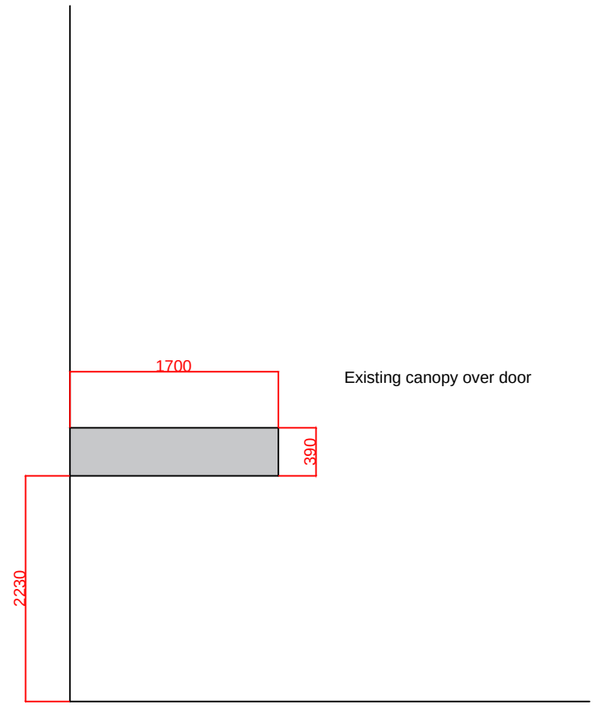

Existing Side Elevation

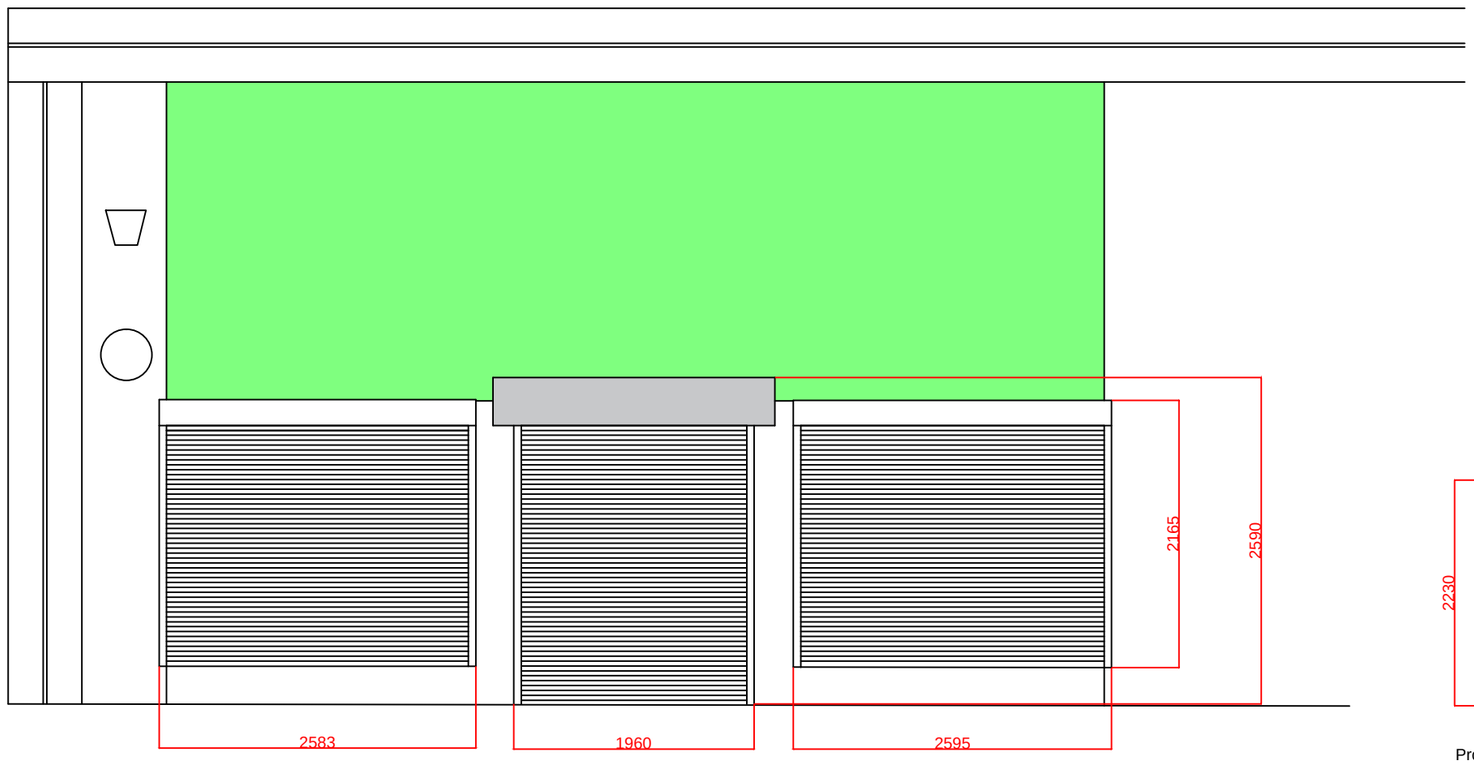

Proposed Front Elevation with Shutters Installed

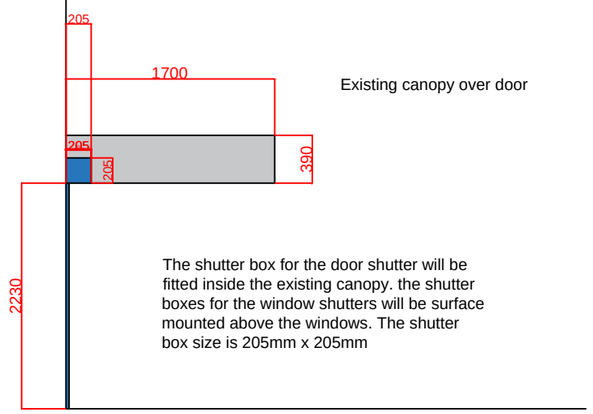

Proposed Side Elevation with Shutters Installed

Job no.

5887

Date: 10/11/2014

Customer:

SKF Lo Pharmacy
Unit 5 Farfield Park
Manvers
Rotherham
S63 5DB

Site Address:

SKF Lo Pharmacy
Woodland Drive
Barnsley
S70 6QW

Drawing No: CSS/Lo-01

Scale: 1:50 @ A3

Revision: 0.0

www.completeshutterservices.co.uk
Rawson Spring way, Hillsborough,
Sheffield, S6 1PG
Tel: 0114 2331077
Fax: 0114 2853457