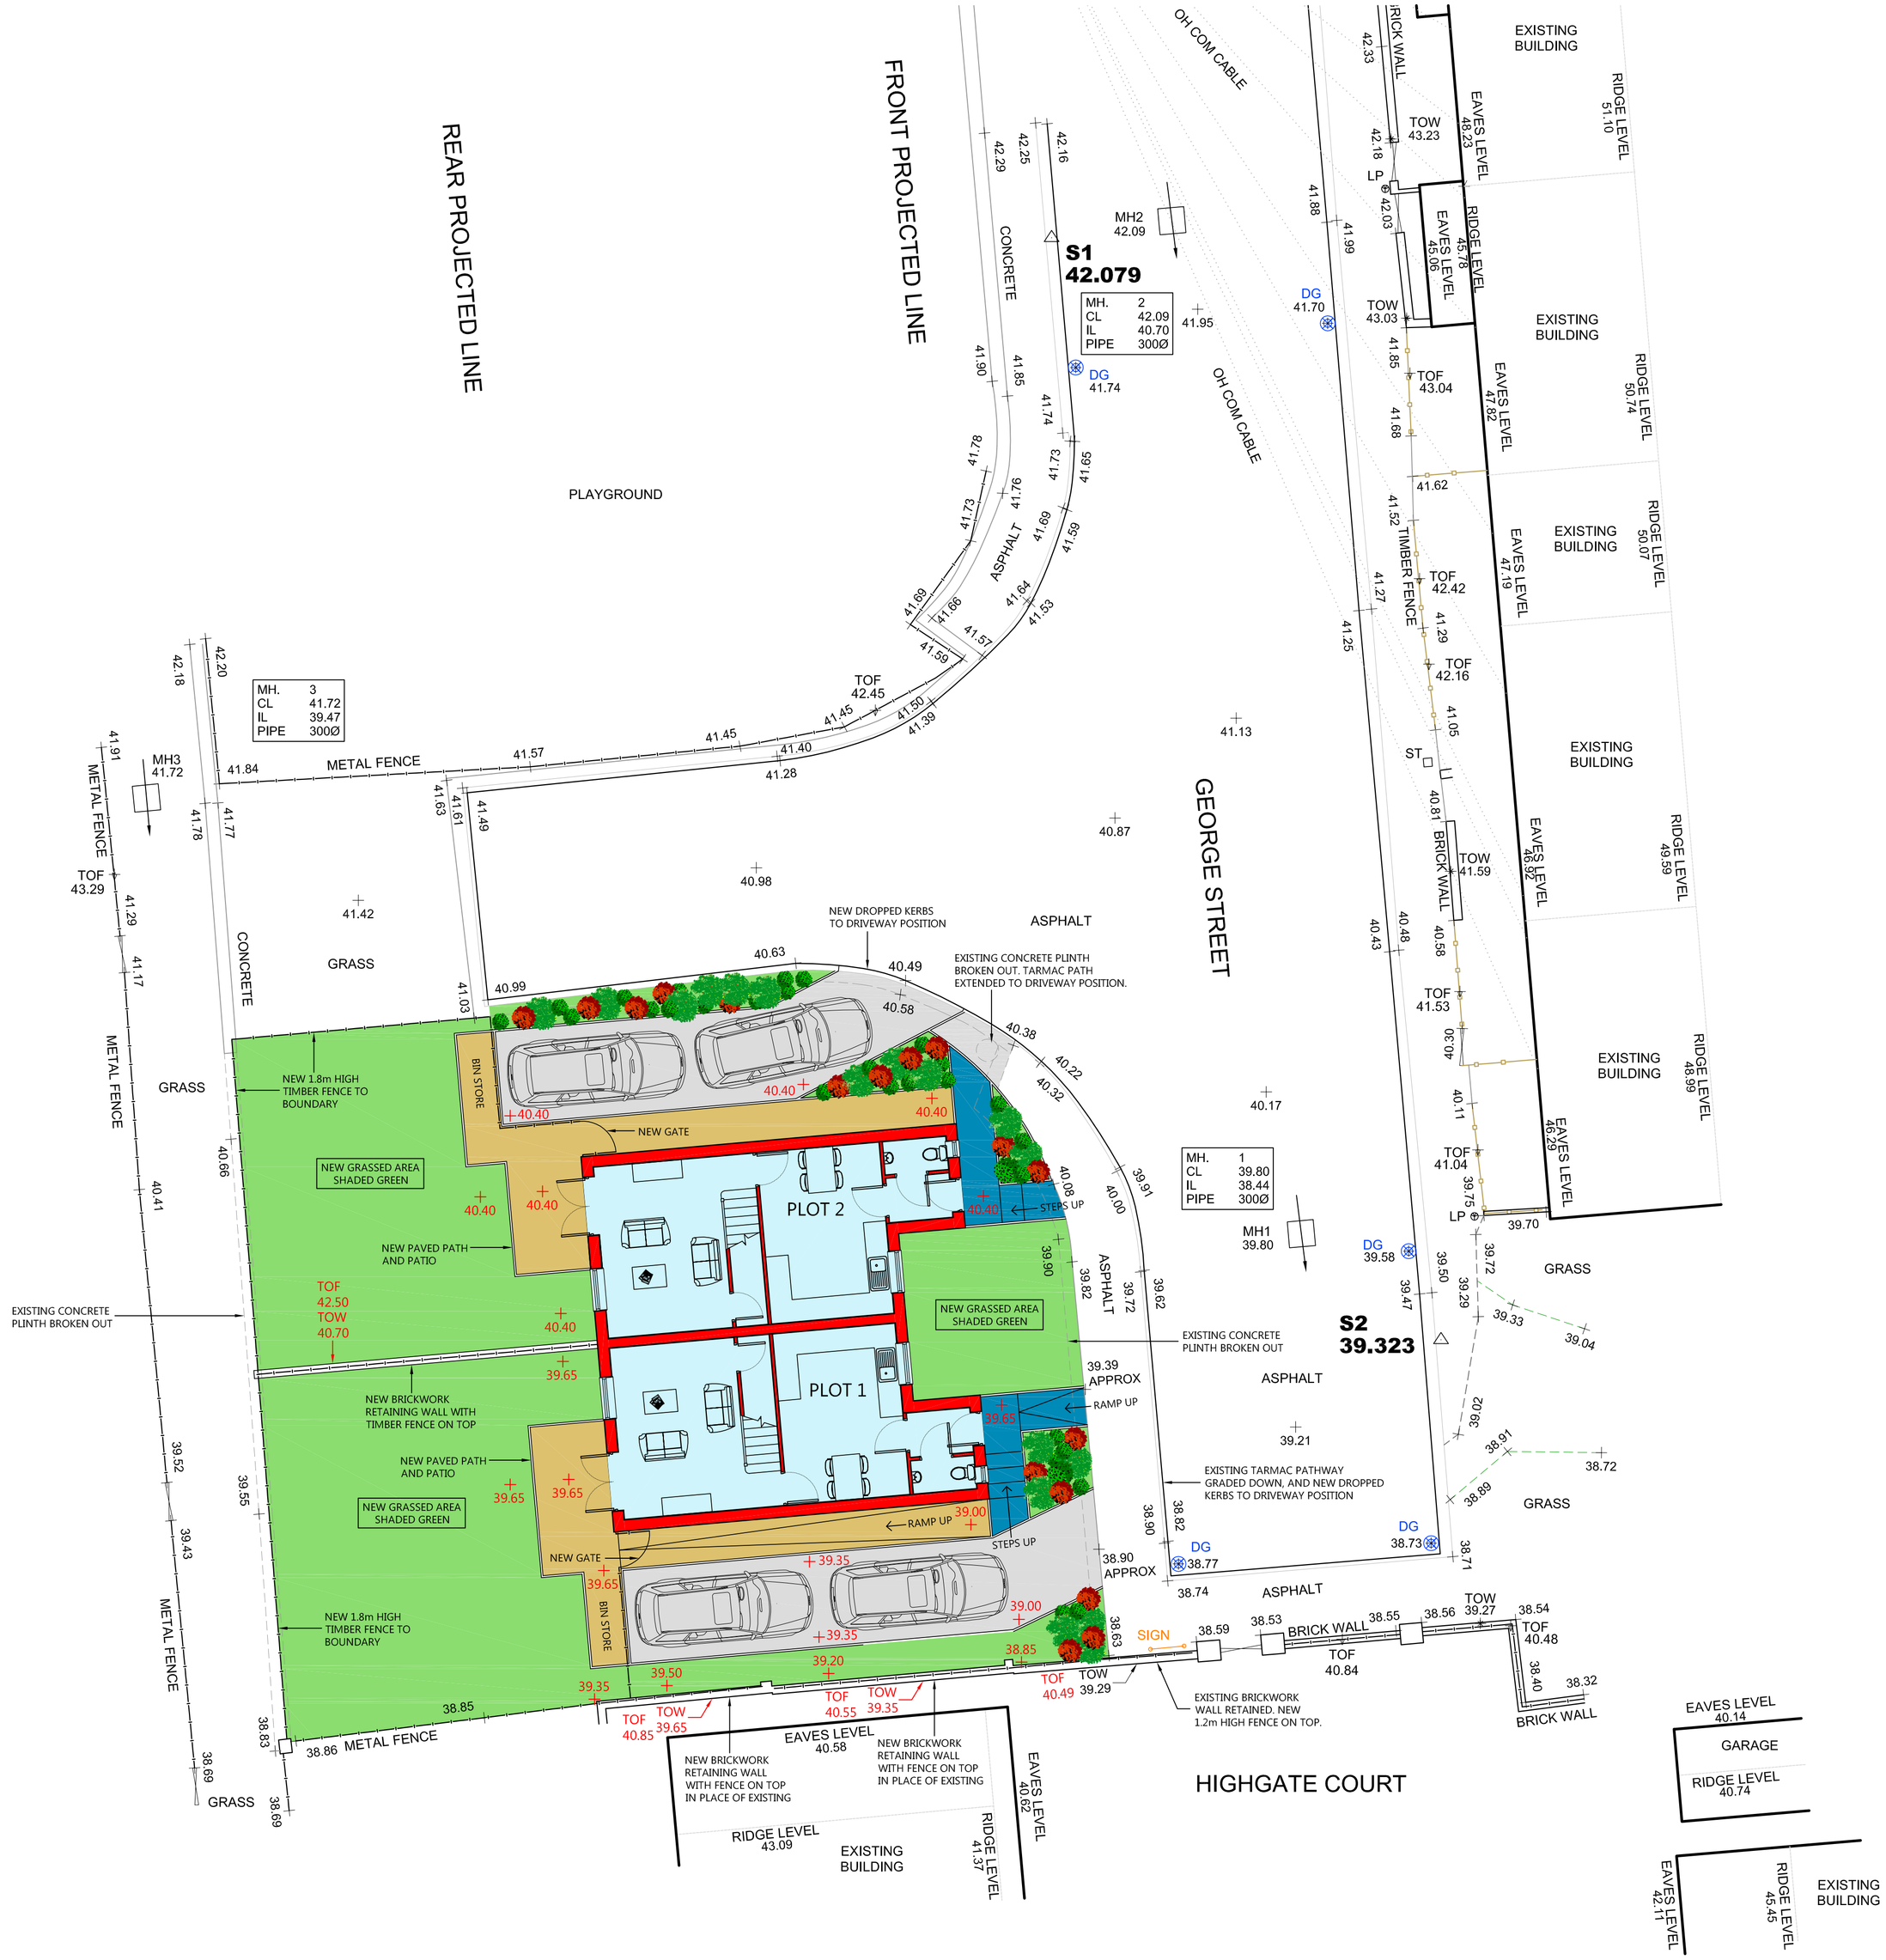


KEY:

- NEW TOPSOIL AND GRASS TURF
- NEW TARMAC CONSTRUCTION
- NEW PAVING SLAB CONSTRUCTION
- NEW BLOCK PAVING CONSTRUCTION
- EXISTING LEVELS
- NEW LEVELS

Ref	Date	Revision	Initial
A	23/04/15	Driveways extended to cater for 2no. vehicles per plot.	DJT

Project / Client:

RESIDENTIAL DEVELOPMENT
GEORGE STREET, GOLDTHORPE
FOR OLIVER DEVELOPMENTS LTD
BARNSLEY

Drawing Title:

SCHEME SITE PLAN

John Hill ASSOCIATES LTD
Architectural & Surveying Consultants
6 Shaw Wood Way
Shaw Wood Business Park
Doncaster DN2 5TB
Tel: 01302 364565 Fax:01302 364588
enquiries@j-h-a.co.uk

Scale:	Date:
1:100	APRIL 2015
Drawn By: DJT	Checked By: AH

Drawing No: 15/033/02A

Sheet Size: A1

© This drawing is the copyright of John Hill Associates Ltd and shall not be reproduced without permission