


1) This drawing and the design and details depicted thereon are the copyright of Peter Dimberline Chartered Architect.
2) All dimensions on this drawing are to be checked by the Contractor and any discrepancies are to be reported to the Architect.
3) Do not scale critical dimensions off this drawing.
4) Contractor to ensure that all Health & Safety requirements (CDM Regulations) in relation to this project will be complied with.

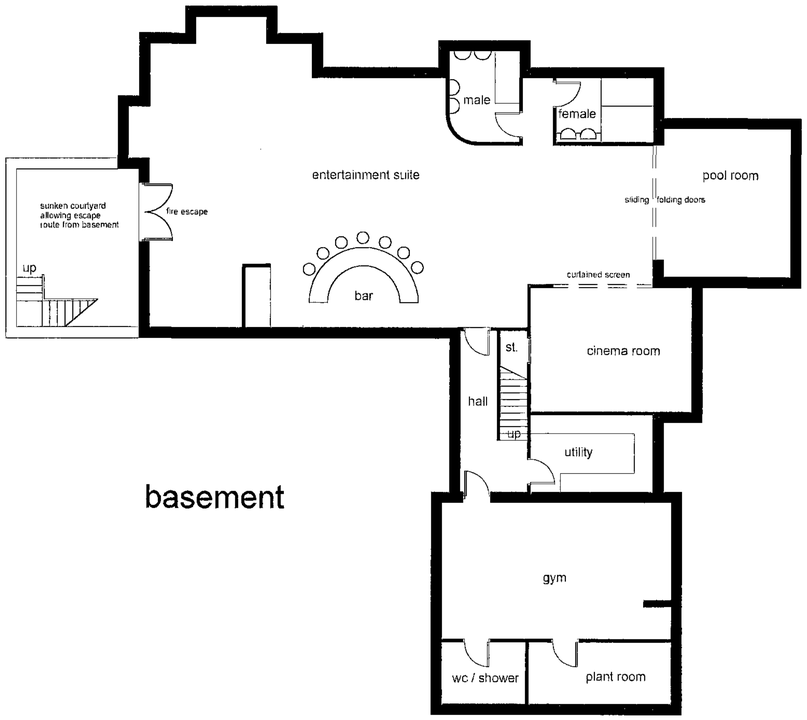


basement

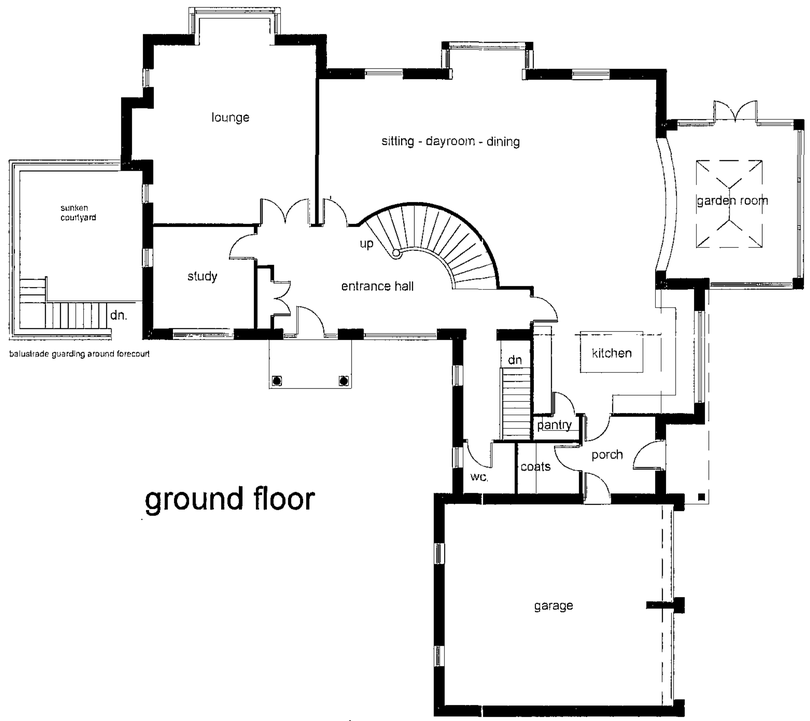

ground floor

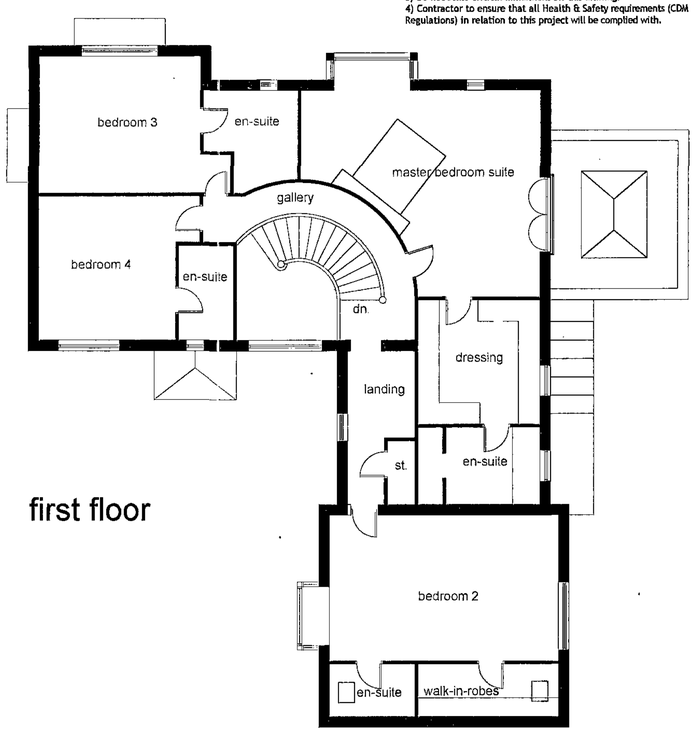

first floor

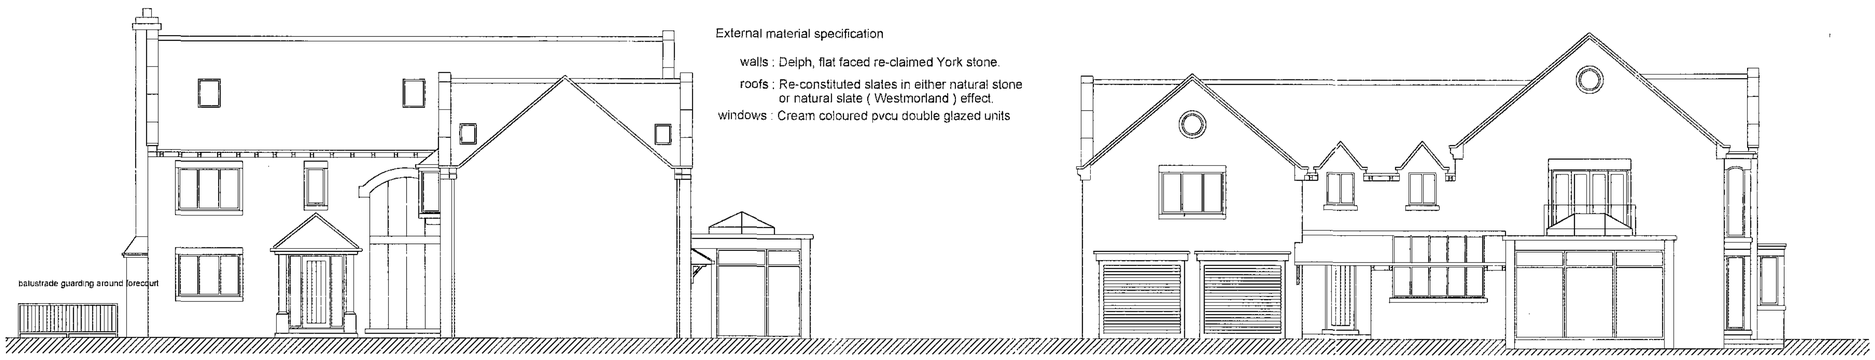

east elevation

north elevation



west elevation



south elevation

A) Adjustments to layout and minor elevational changes

REVISIONS

PETER DIMBERLINE Dip Arch, RIBA
CHARTERED ARCHITECT

2 TIPSEY COURT, STAINCROSS
BARNSLEY, S75 6FZ

tel/fax (01226) 390947
email: pdimberline@tiscali.co.uk

CLIENT
Mr and Mrs Cook

PROJECT
Proposed detached dwelling and garage building

LOCATION
Site off Norcroft Lane Cawthorne

DRAWING
Proposed plans and elevations

SCALES 1:100 DATE Jan. '11

DRWG No. 2011/01/01 DRAWN BY PD

REV. A