

UK Planning Maps

Map data


Site Location Plan. Moorland, Lowe Lane, Stainborough, Barnsley, S75 3EP

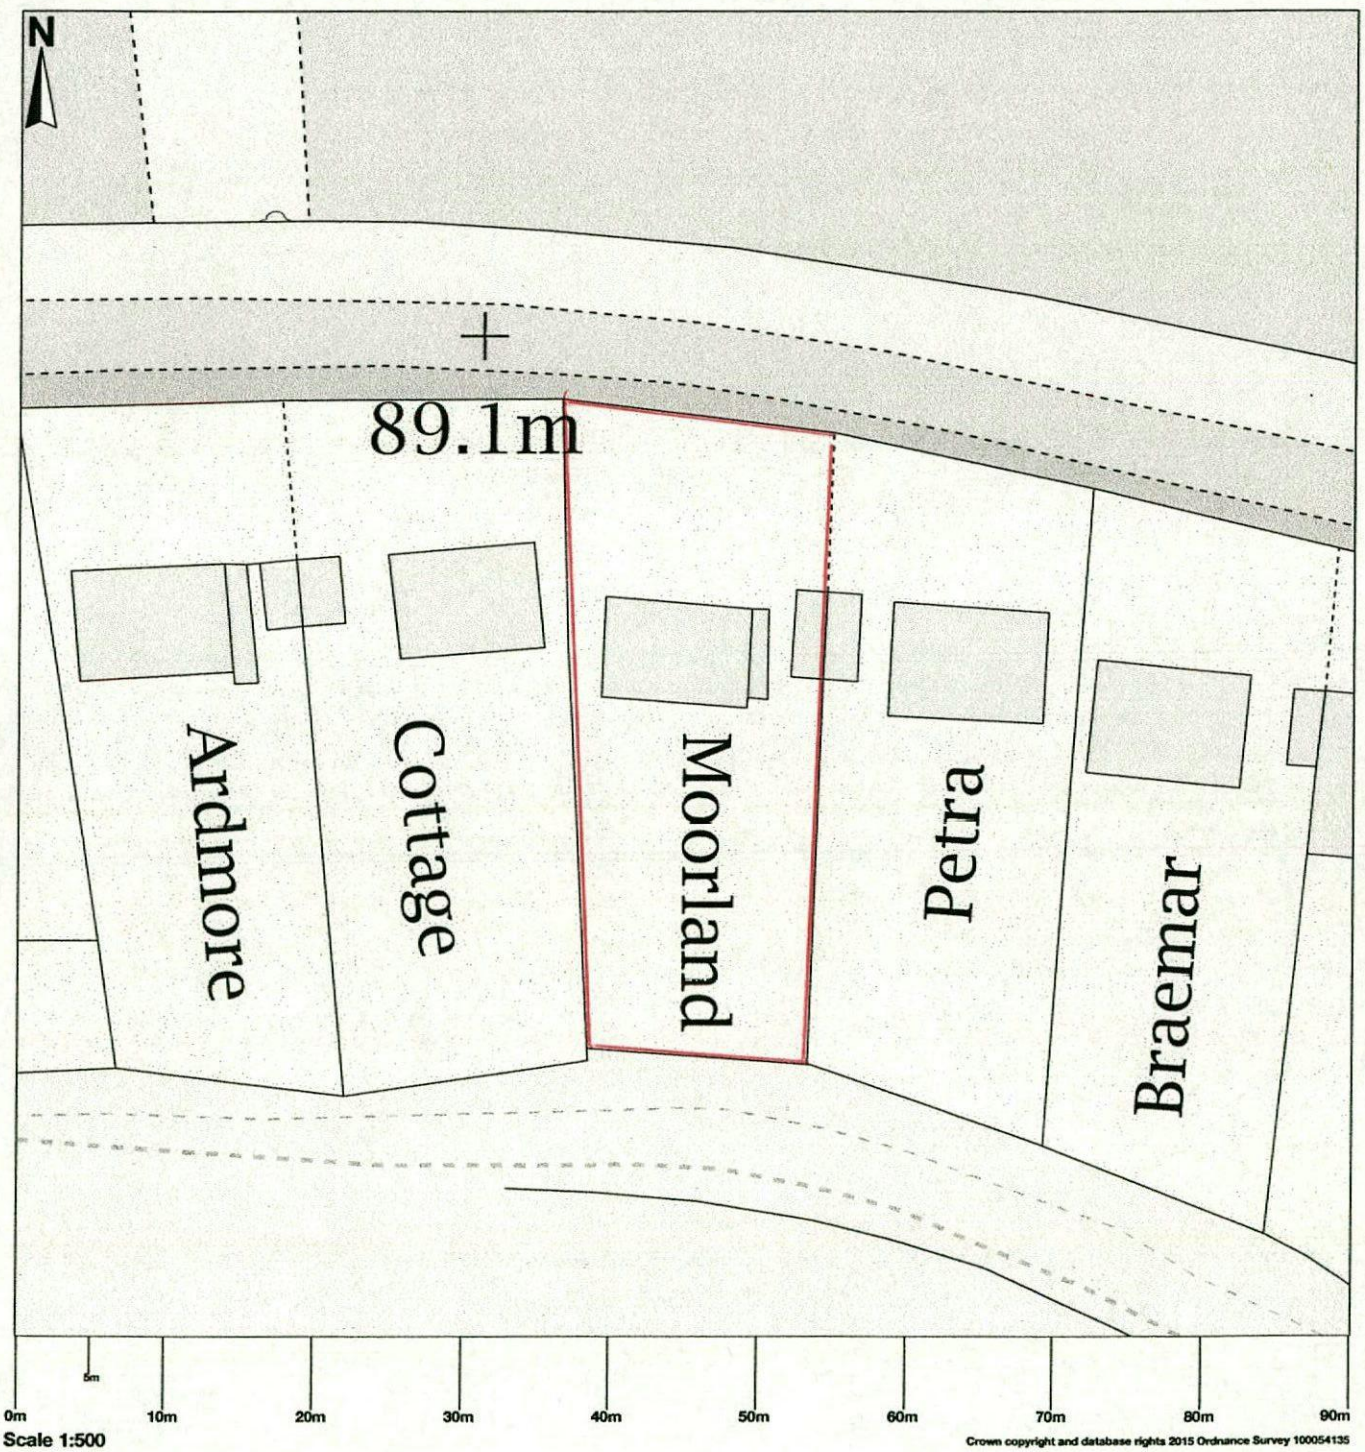


Map area bounded by: 432364,403806 432454,403896. Produced on 10 December 2018 from the OS National Geographic Database. Reproduction in whole or part is prohibited without the prior permission of Ordnance Survey. © Crown copyright 2018. Supplied by UKPlanningMaps.com a licensed OS partner (100054135). Unique plan reference: b90buk/303630/413070

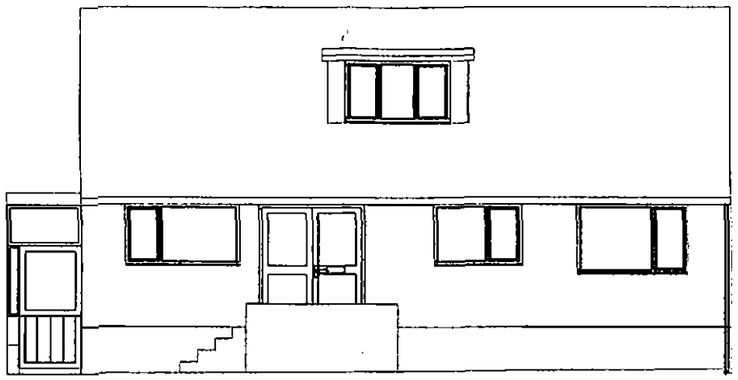


Existing Front Elevation

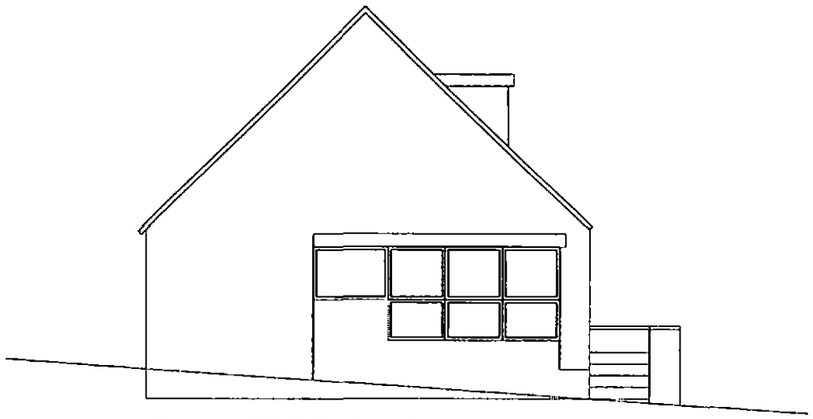


Existing LH Side Elevation

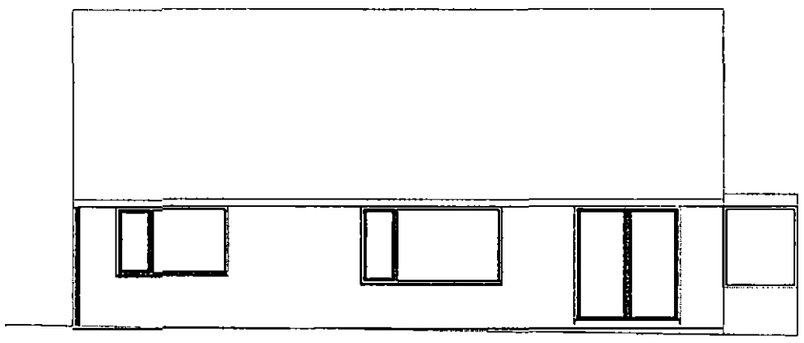

Existing Rear Elevation

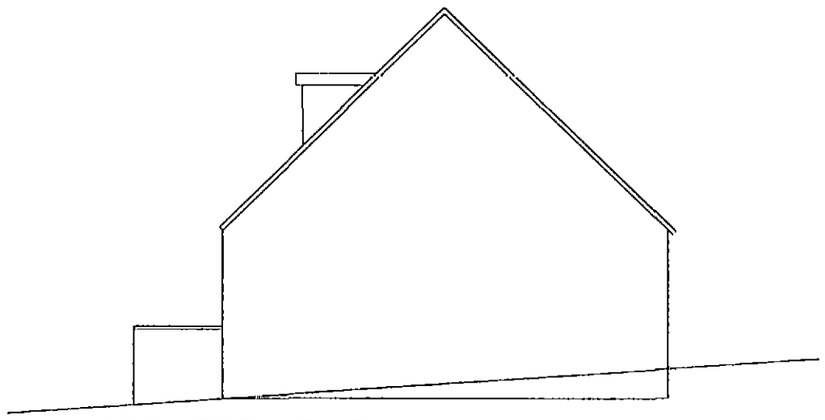

Existing RH Side Elevation

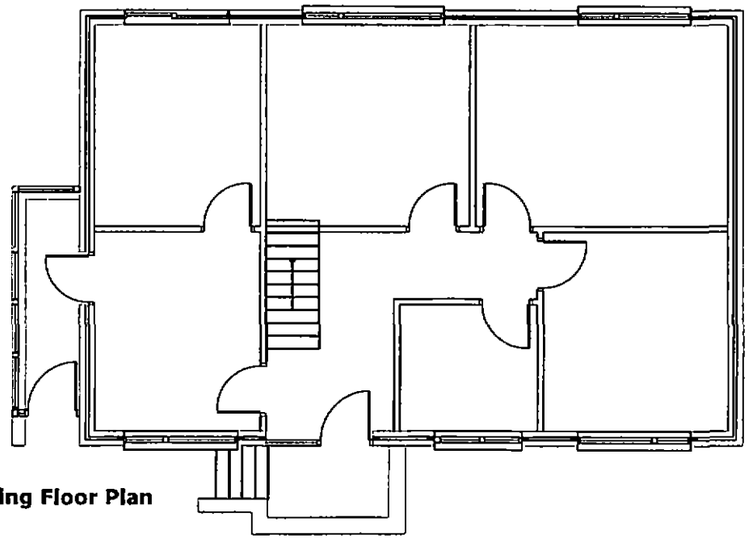

Existing Floor Plan

SITE
MOORLAND, STAINBOROUGH

CLIENT
MRS SMILEY


DRAWING TITLE
EXISTING PLANS AND ELEVATIONS

DRAWING NO.
30.02

SCALE
1/100


DATE
10.11.2018

REVISION
/

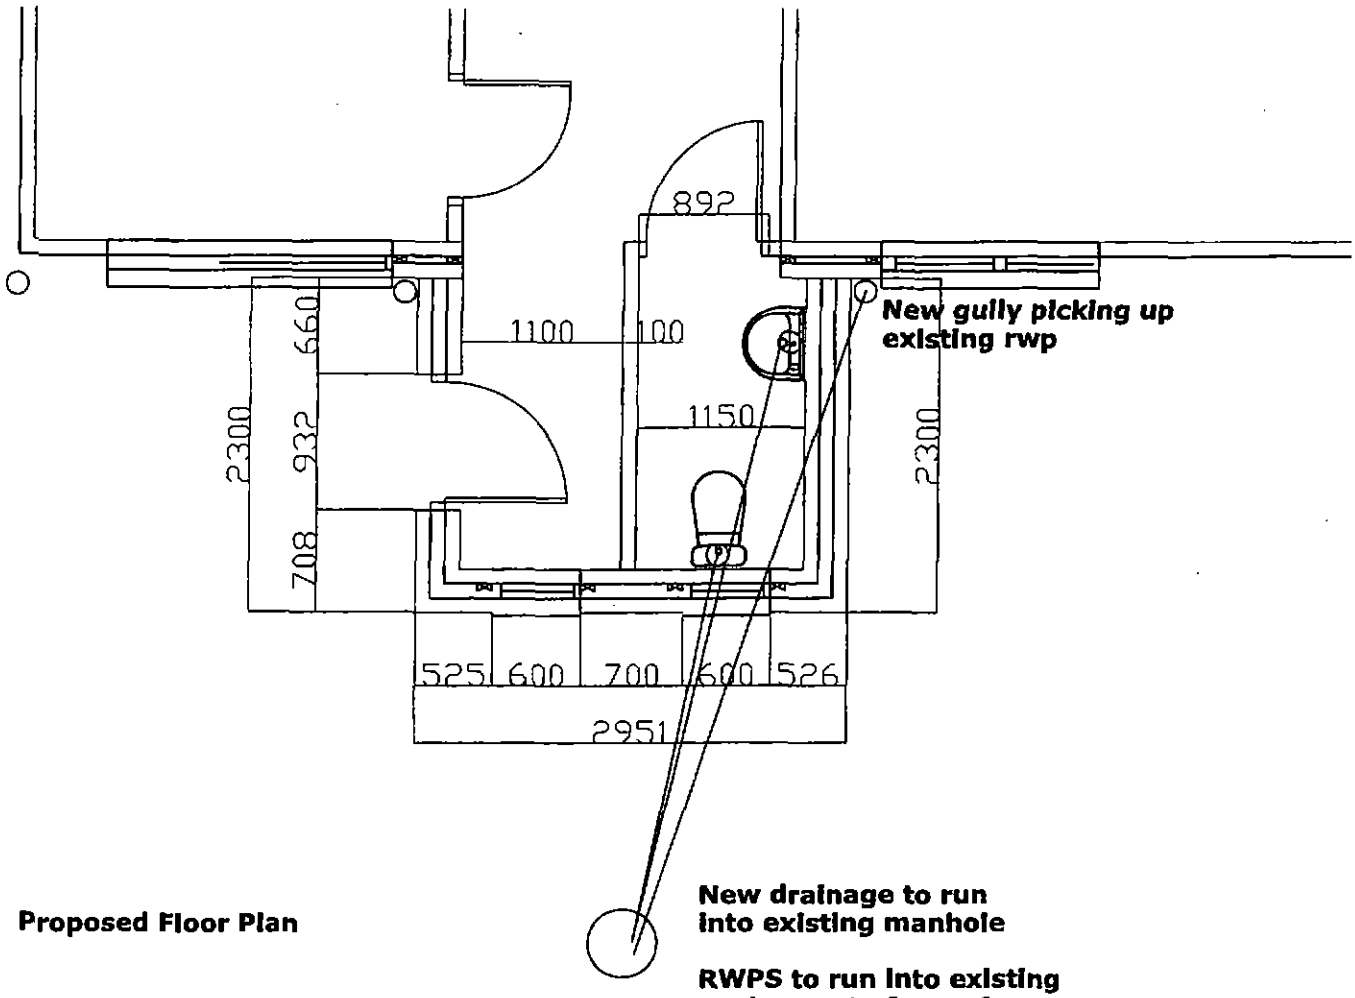


Proposed Floor Plan


SITE	MOORLAND, STAINBOROUGH
CLIENT	MRS SMILEY
DRAWING TITLE	BUILDING REGULATION - BN1 PLANS
DRAWING NO.	30/05
SCALE	AS SHOWN
DATE	10.11.2018
REVISION	/

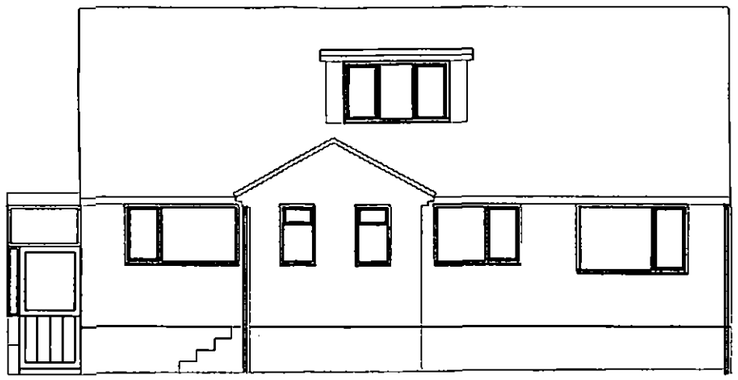


Proposed Front Elevation

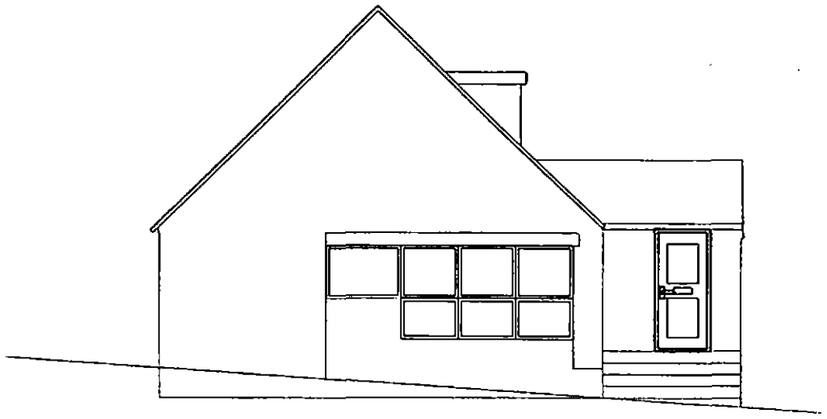


Proposed LH Side Elevation

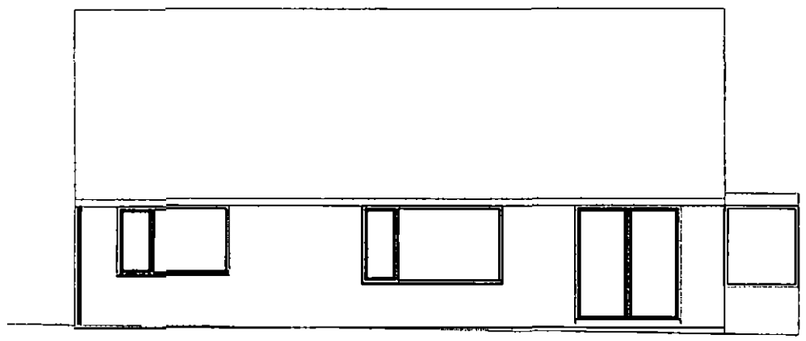


Proposed Rear Elevation

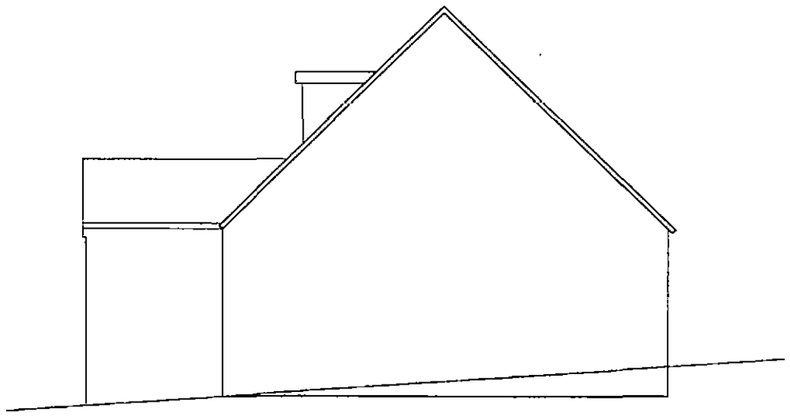

Proposed RH Side Elevation

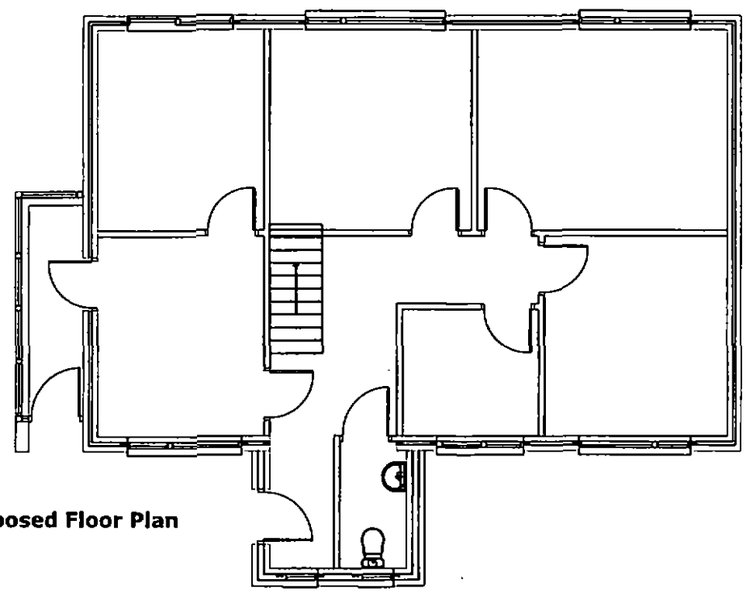

Proposed Floor Plan

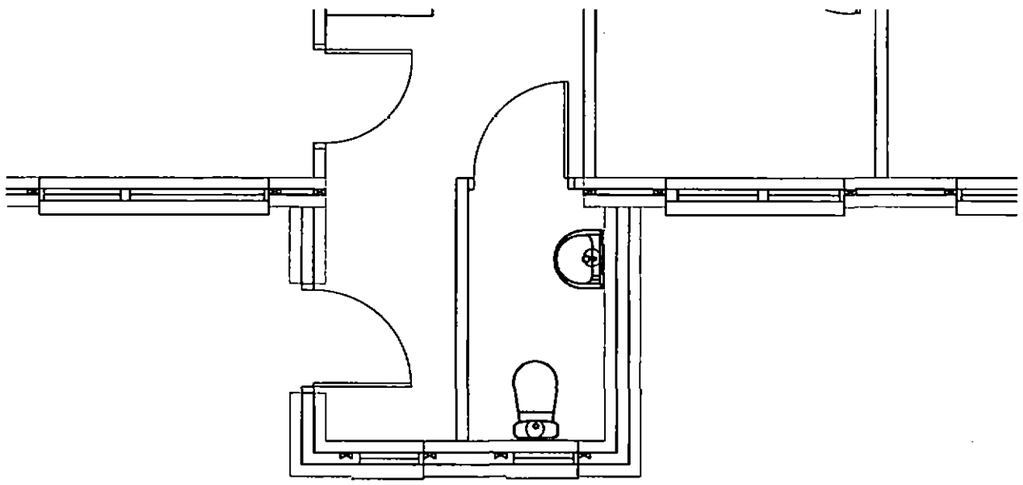

Proposed Floor Plan
Scale 1:50

SITE
MOORLAND, STAINBOROUGH

CLIENT
MRS SMILEY

DRAWING TITLE
PROPOSED PLANS AND ELEVATIONS

DRAWING NO.
30.04

SCALE
1/100

DATE
10.11.2018

REVISION
/