
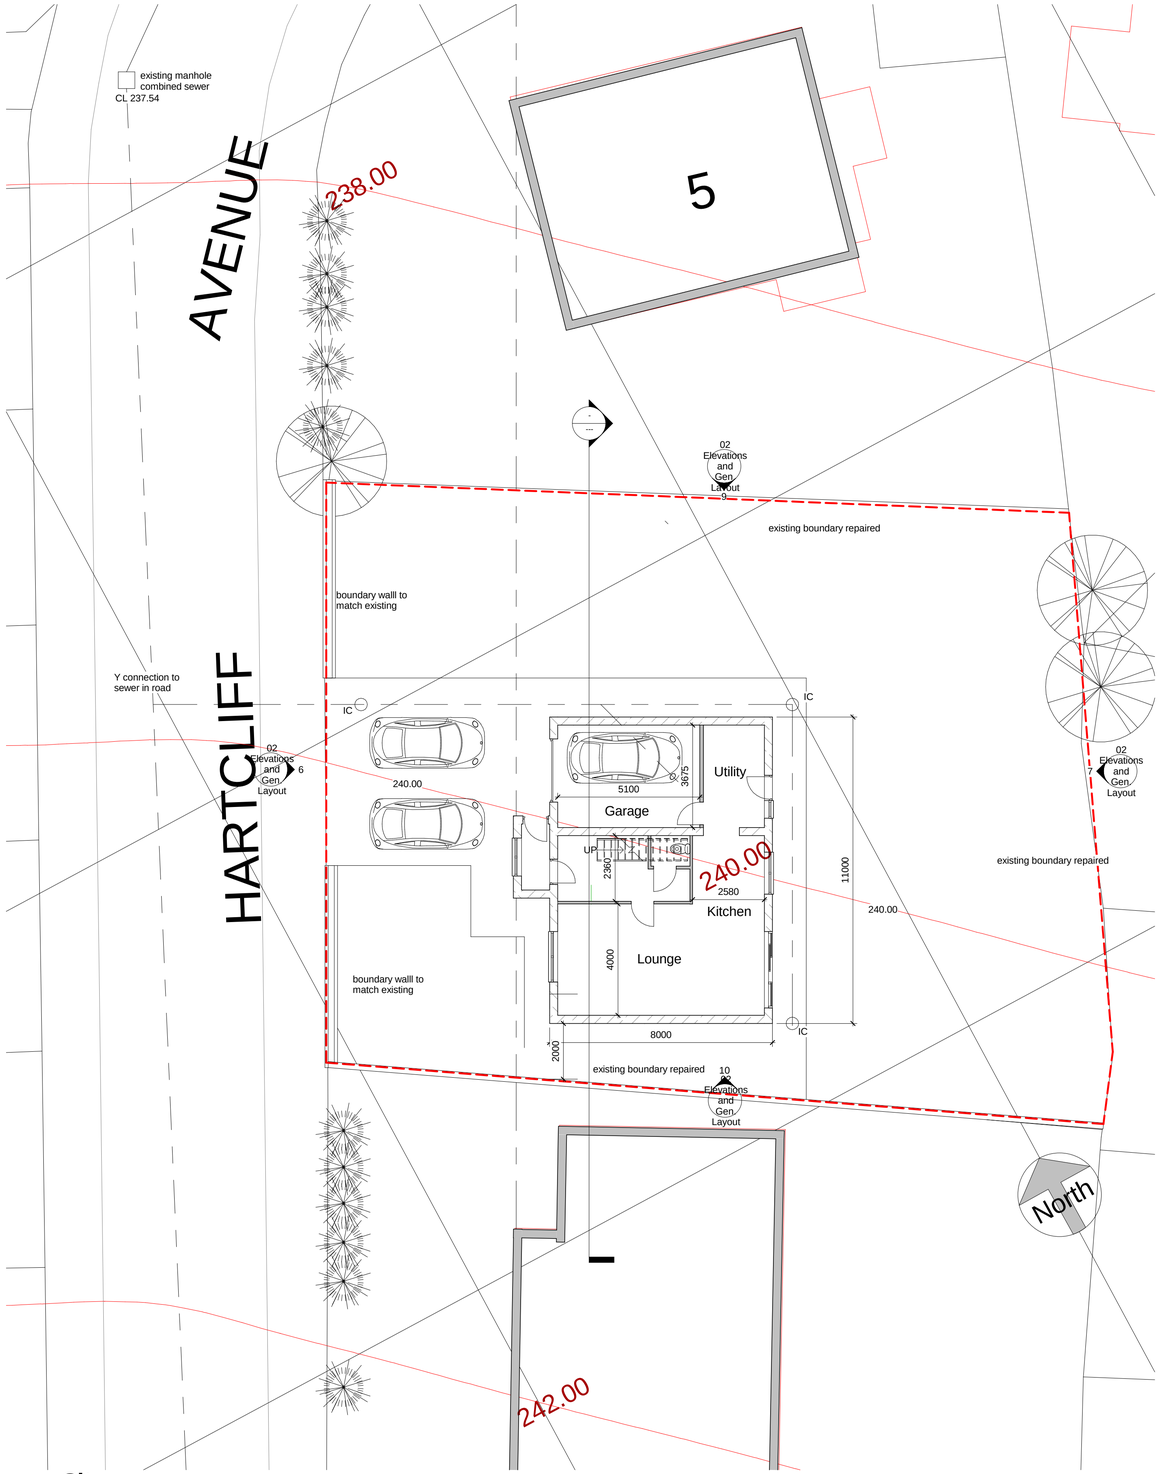


1 **Site**
1 : 100

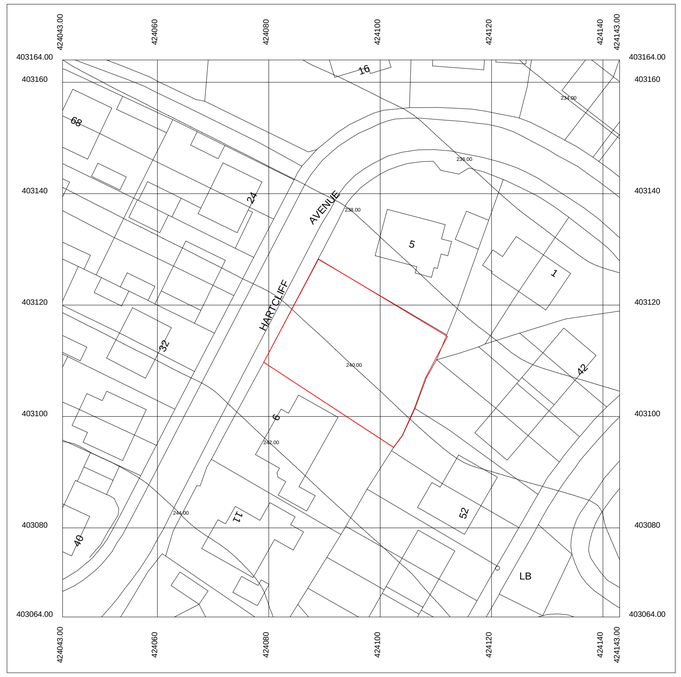

5 0 5 10 15 20 25
Metres

©Crown Copyright and database right 2014
Ordnance Survey License: 100048957
Reproduction in whole or part is prohibited
without the prior permission of Ordnance Survey

2 **OS Site plan**
1 : 500

DM Eco Design
Tel: 07879627547
email: enq@dm-eco.co.uk
www.dm-eco.co.uk
Chartered Building Consultancy

TITLE
New Dwelling House at Hartcliff Avenue, Penistone S36 6BQ

CLIENT
Mr C Fisher

DRAWN BY		DATE
DM	Planning issue	11/08/14

SCALE (@ A1)
As indicated

DRAWING
01 SITE PLANS

REV