



Existing Aerial View - NTS




Proposed Landscape Masterplan - NTS

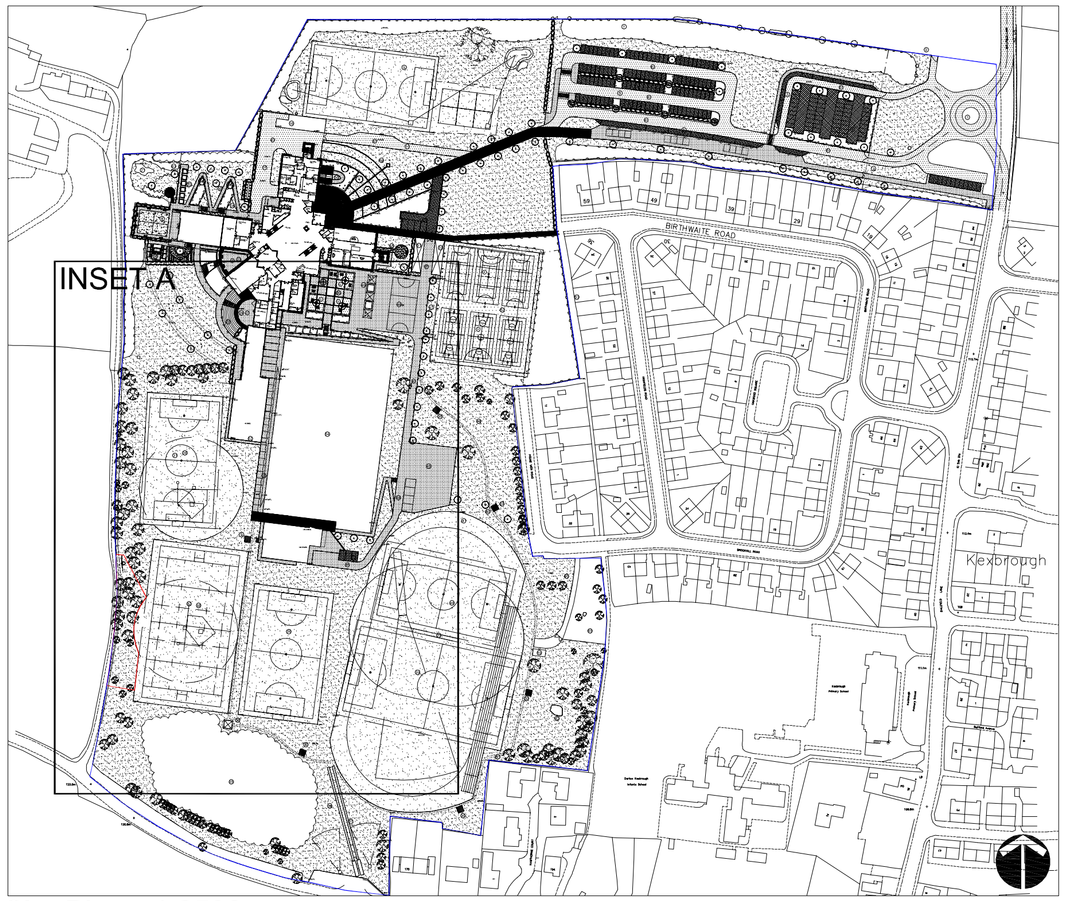


Site Plan - 1:2500

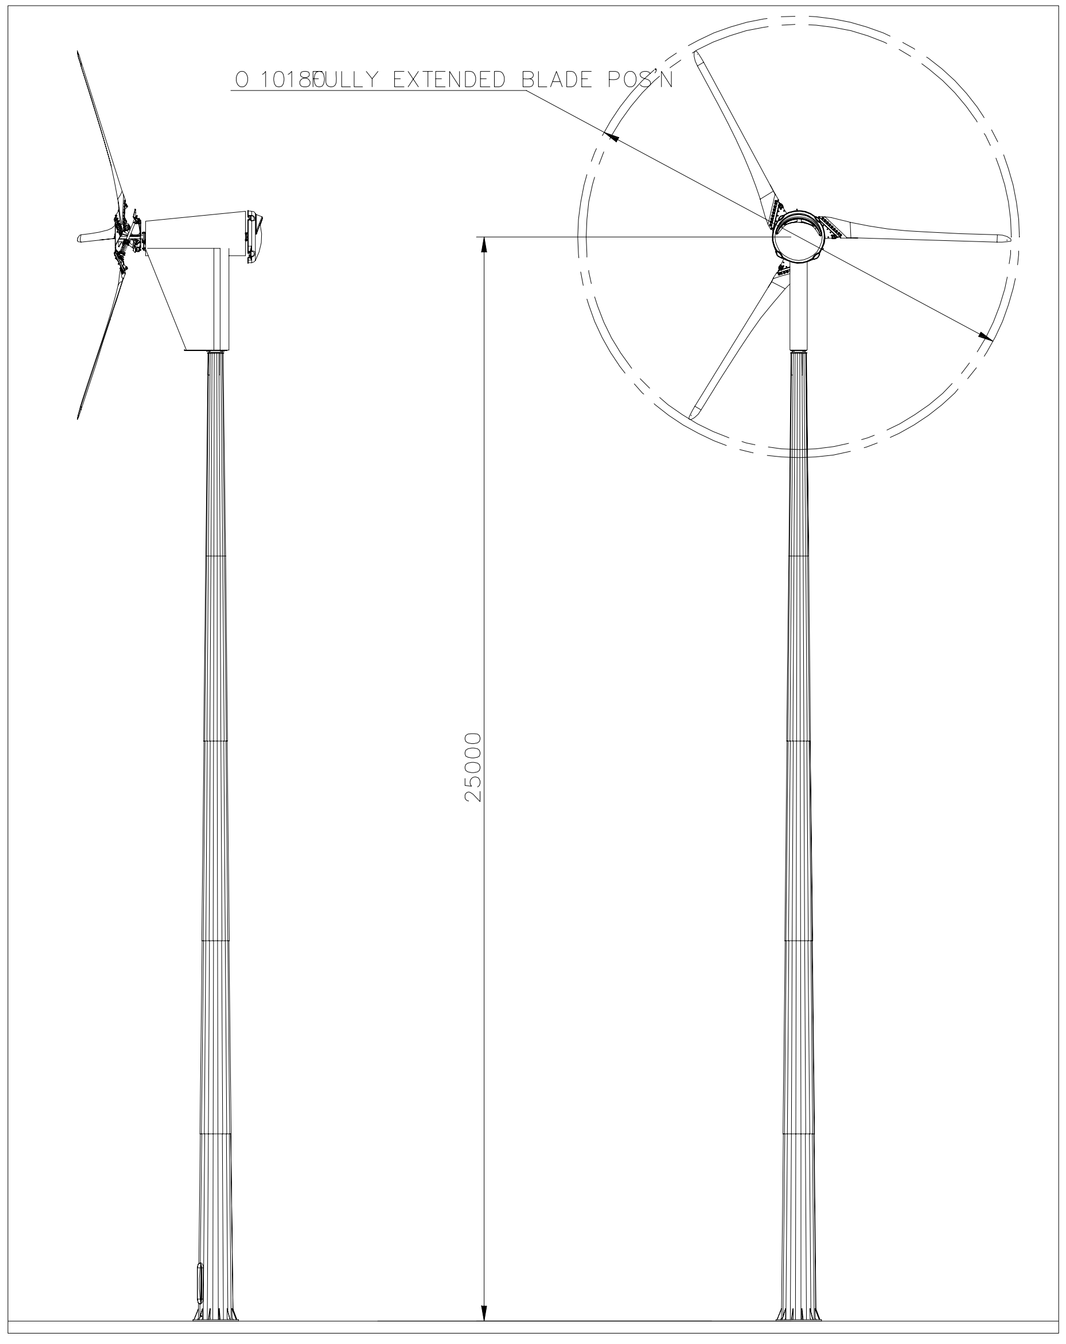


Typical Elevation of Proven 15kw turbine at 25m in height - 1:100

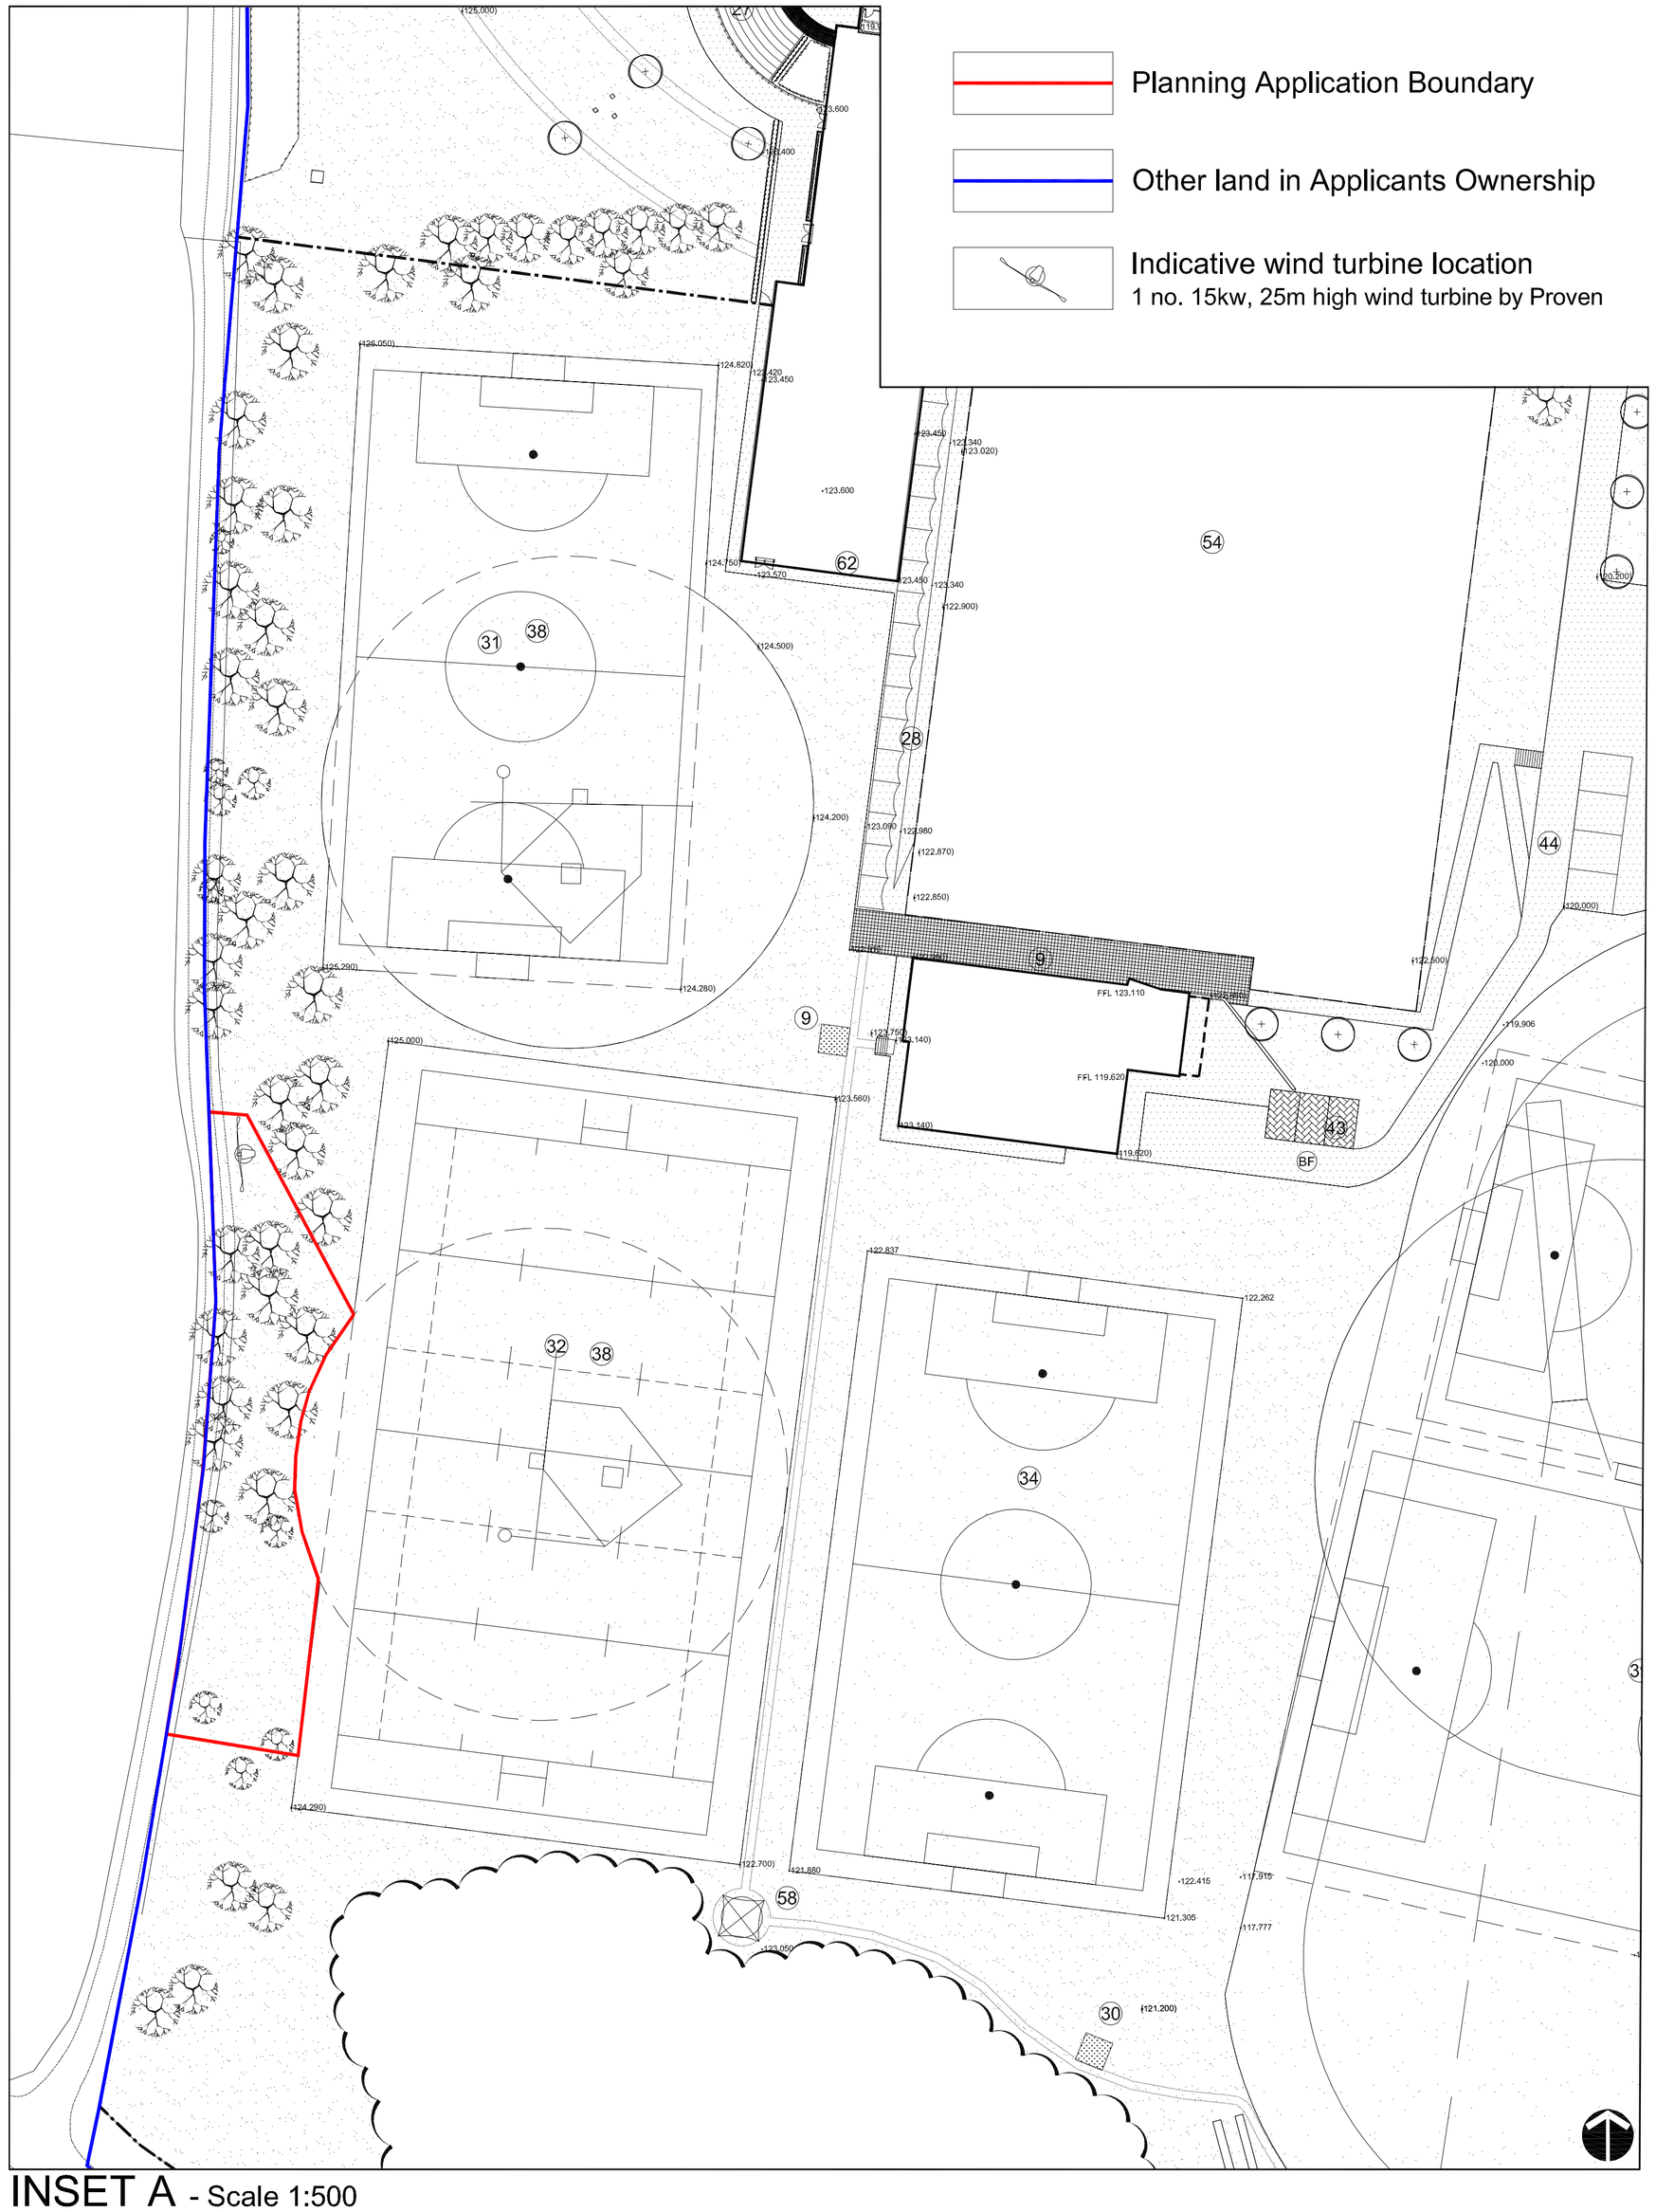


INSET A - Scale 1:500

| REV. | DESCRIPTION. | DATE. | REV. | DESCRIPTION. | DATE. |
|---|---|---|---|---|---|
| P01 | Preliminary Issue | 14.09.09 | | | |
| P02 | Elevation of turbine added and site plan at 1:500 shown | 10.12.09 | | | |

Barnsley Partnership For Learning

Design Risk Management Reference:
CDM/

awp

PROJECT
Barnsley BSF - Darton

DRAWING TITLE
Proposed Wind Turbine Location

| DRAWING No. | SCALE (A1) | DATE | DRAWN | CHKD |
|---|---|---|---|---|
| BP4L_DAR_AWP_DR_94_BW_LL_13 P02 | As shown | 14.09.09 | DH | SLL |

Anthony Walker and Partners Limited 10 Summerhill Terrace Newcastle upon Tyne NE4 6EB
Tel: 0191 233 0188 Fax: 0191 261 1527 Email: info@awpenvironment.co.uk www.awpenvironment.co.uk

This document is copyright and must not be used, amended or reproduced in any form without written consent from Anthony Walker & Partners.