



1:20


Outward opening Bi folding doors

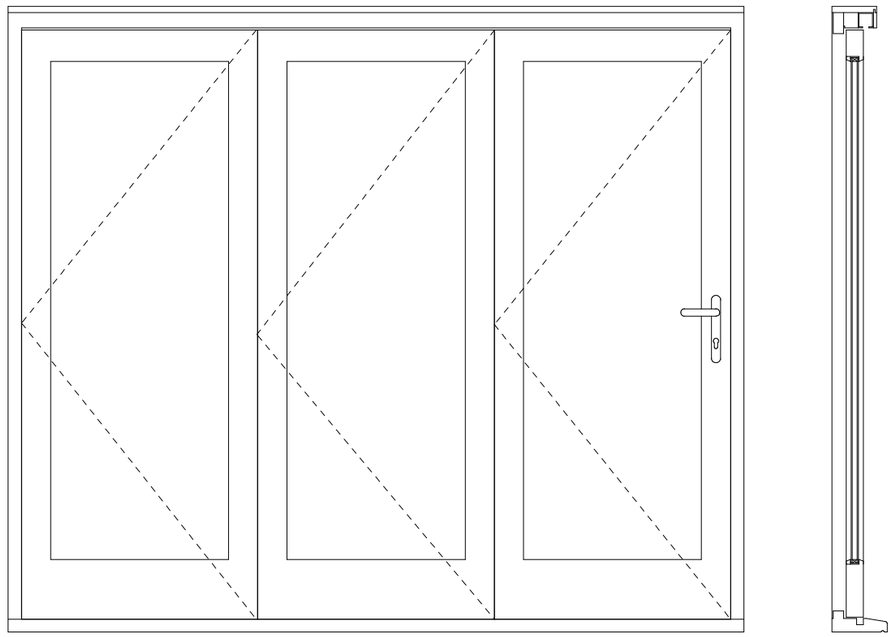

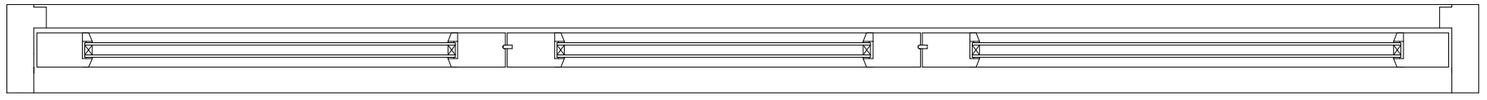

1:10


Proposed rear doors to Lounge & new
Breakfast room.
Painted timber profiles with 24mm Dgu's.
Multipoint locking.

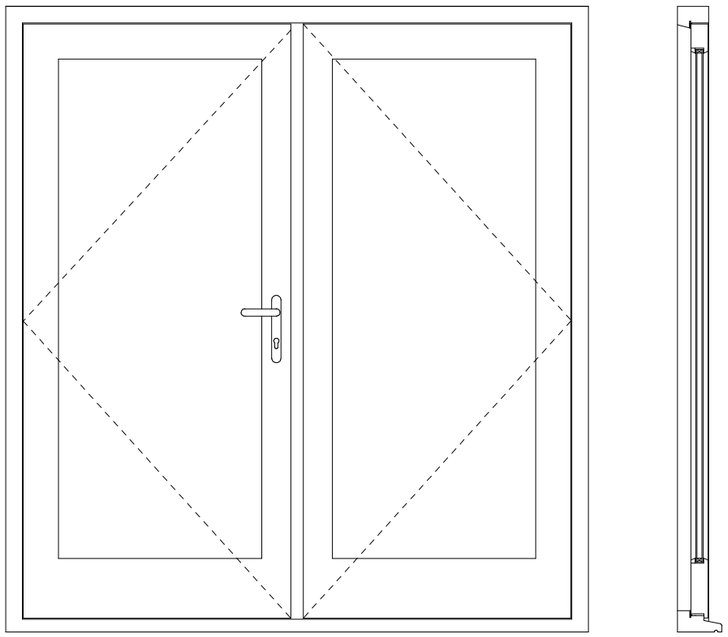


1:20



2 Pairs outward opening french doors
Identical Lh & Rh. Left hand drawn.

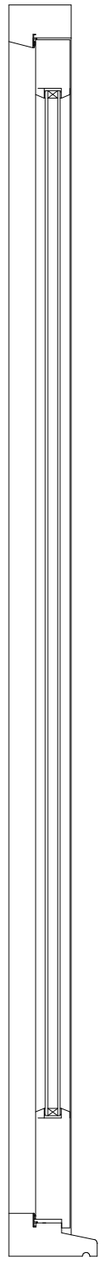

1:10

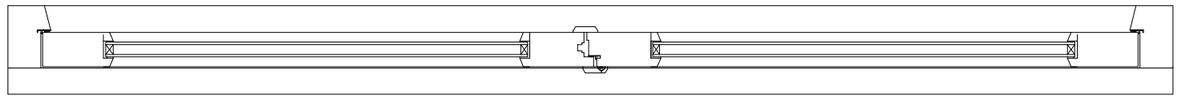

Drawn By P.Firth	Date 18th Sept 2019	Scale 1:20 & 1:10 @ A3
Firth Uk Ltd	File name Des Lynam Door detail Rear east elevation	

fmc Est 1935

Drawing 6 of 6